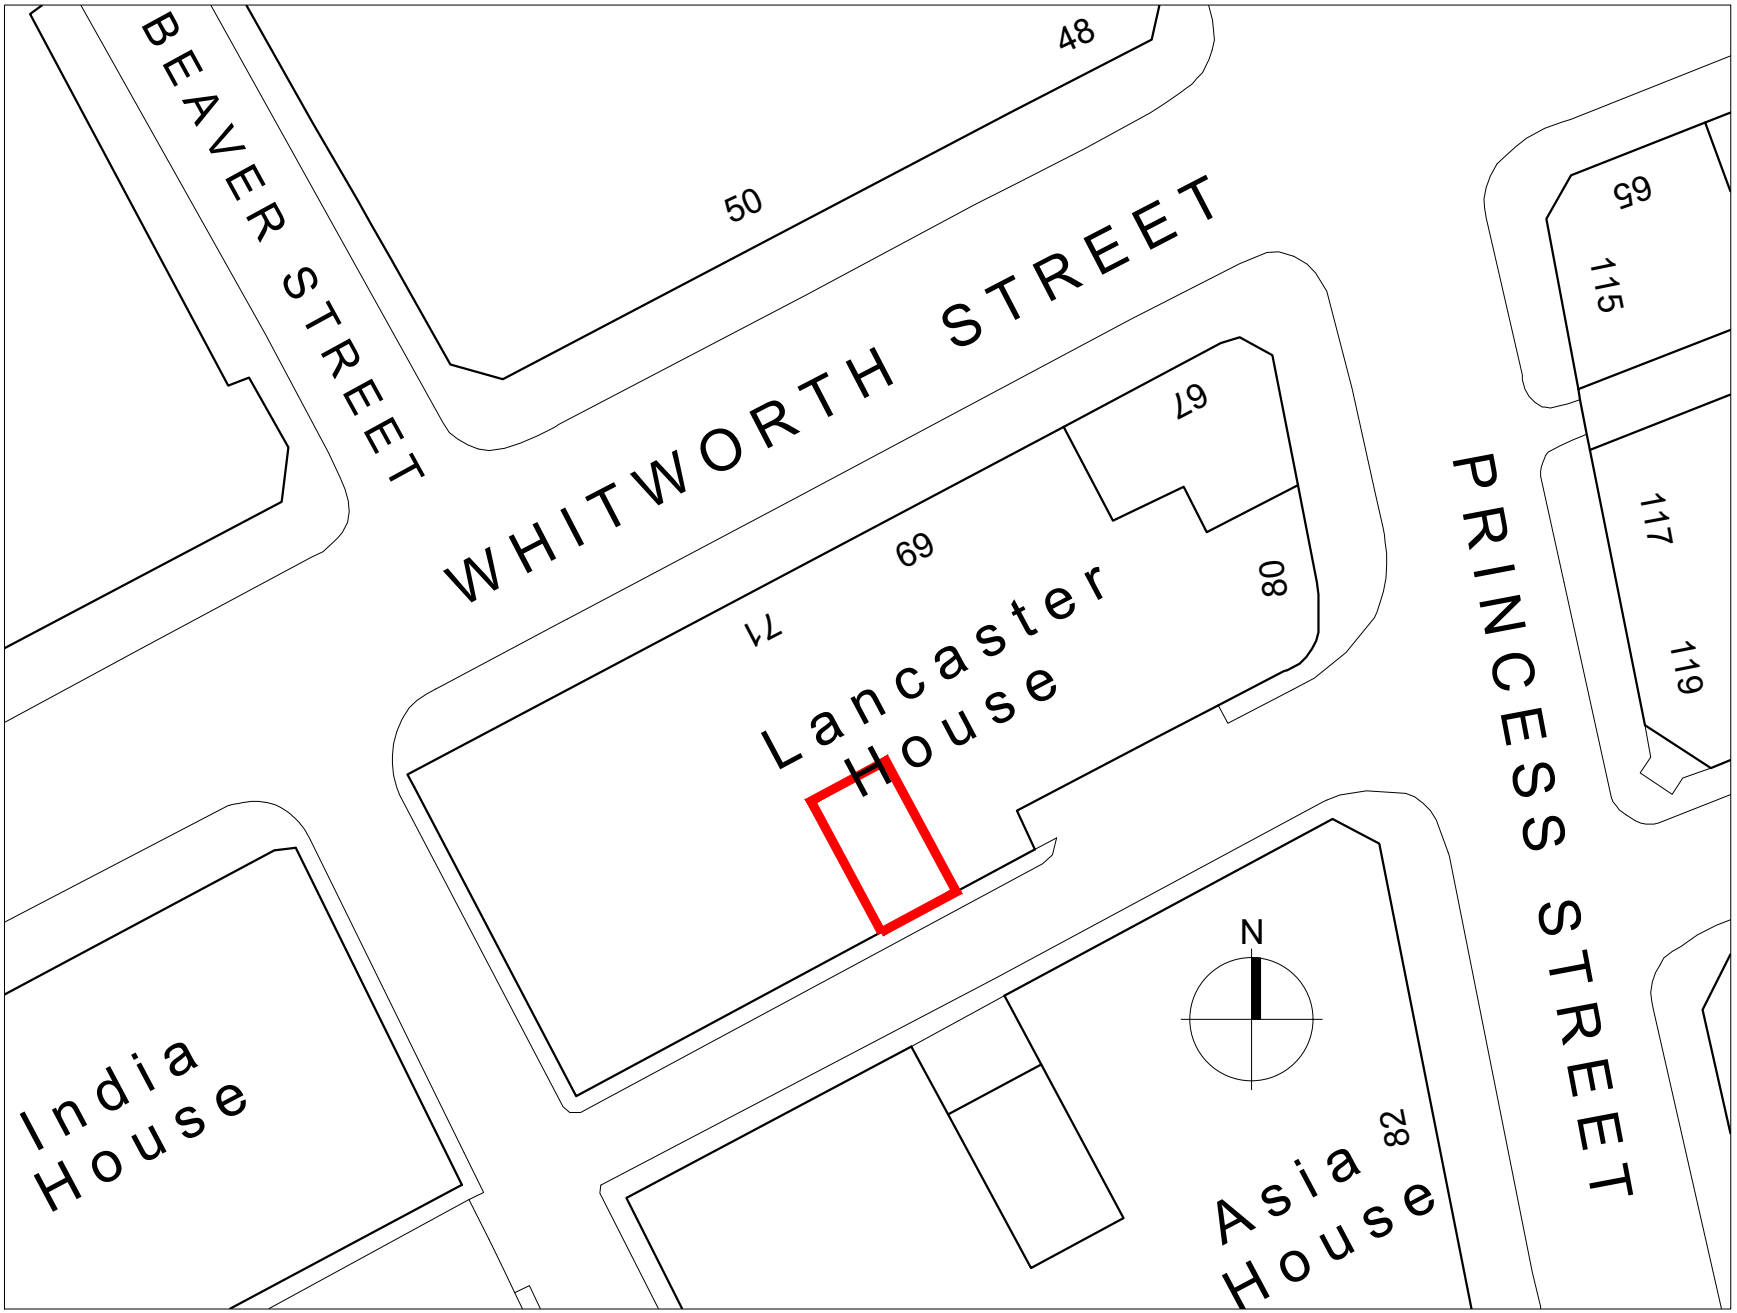


All dimensions are to be checked on site, any discrepancies are to be reported to the Architect before work commences. Do not scale from this drawing.

This drawing is to be read in conjunction with all relevant consultants and specialists drawings / documents, any discrepancies are to be reported to the Architect before the affected work commences.

All structural components shown are indicative only. Details / calculations of structural members are to be provided by the Structural Engineer.

This drawing is copyright.

A	First Issue	01/02/2024

Flat 1,
Tel : 07962 469394
e-mail : kevinkamontang@gmail.com
88A Great Bridgewater Street,
Manchester, M1 5JW, UK

Client:
Mr Kevin Kamon Tang

Project:
Flat 64, Lancaster Houser, 71 Whitworth Street, Manchester M1 6LQ

Drawing Title:
Location Plan

Scale:	Date:
1:250 @ A4	Feb 2024

Drawing No:	Revision:
KT001	A