

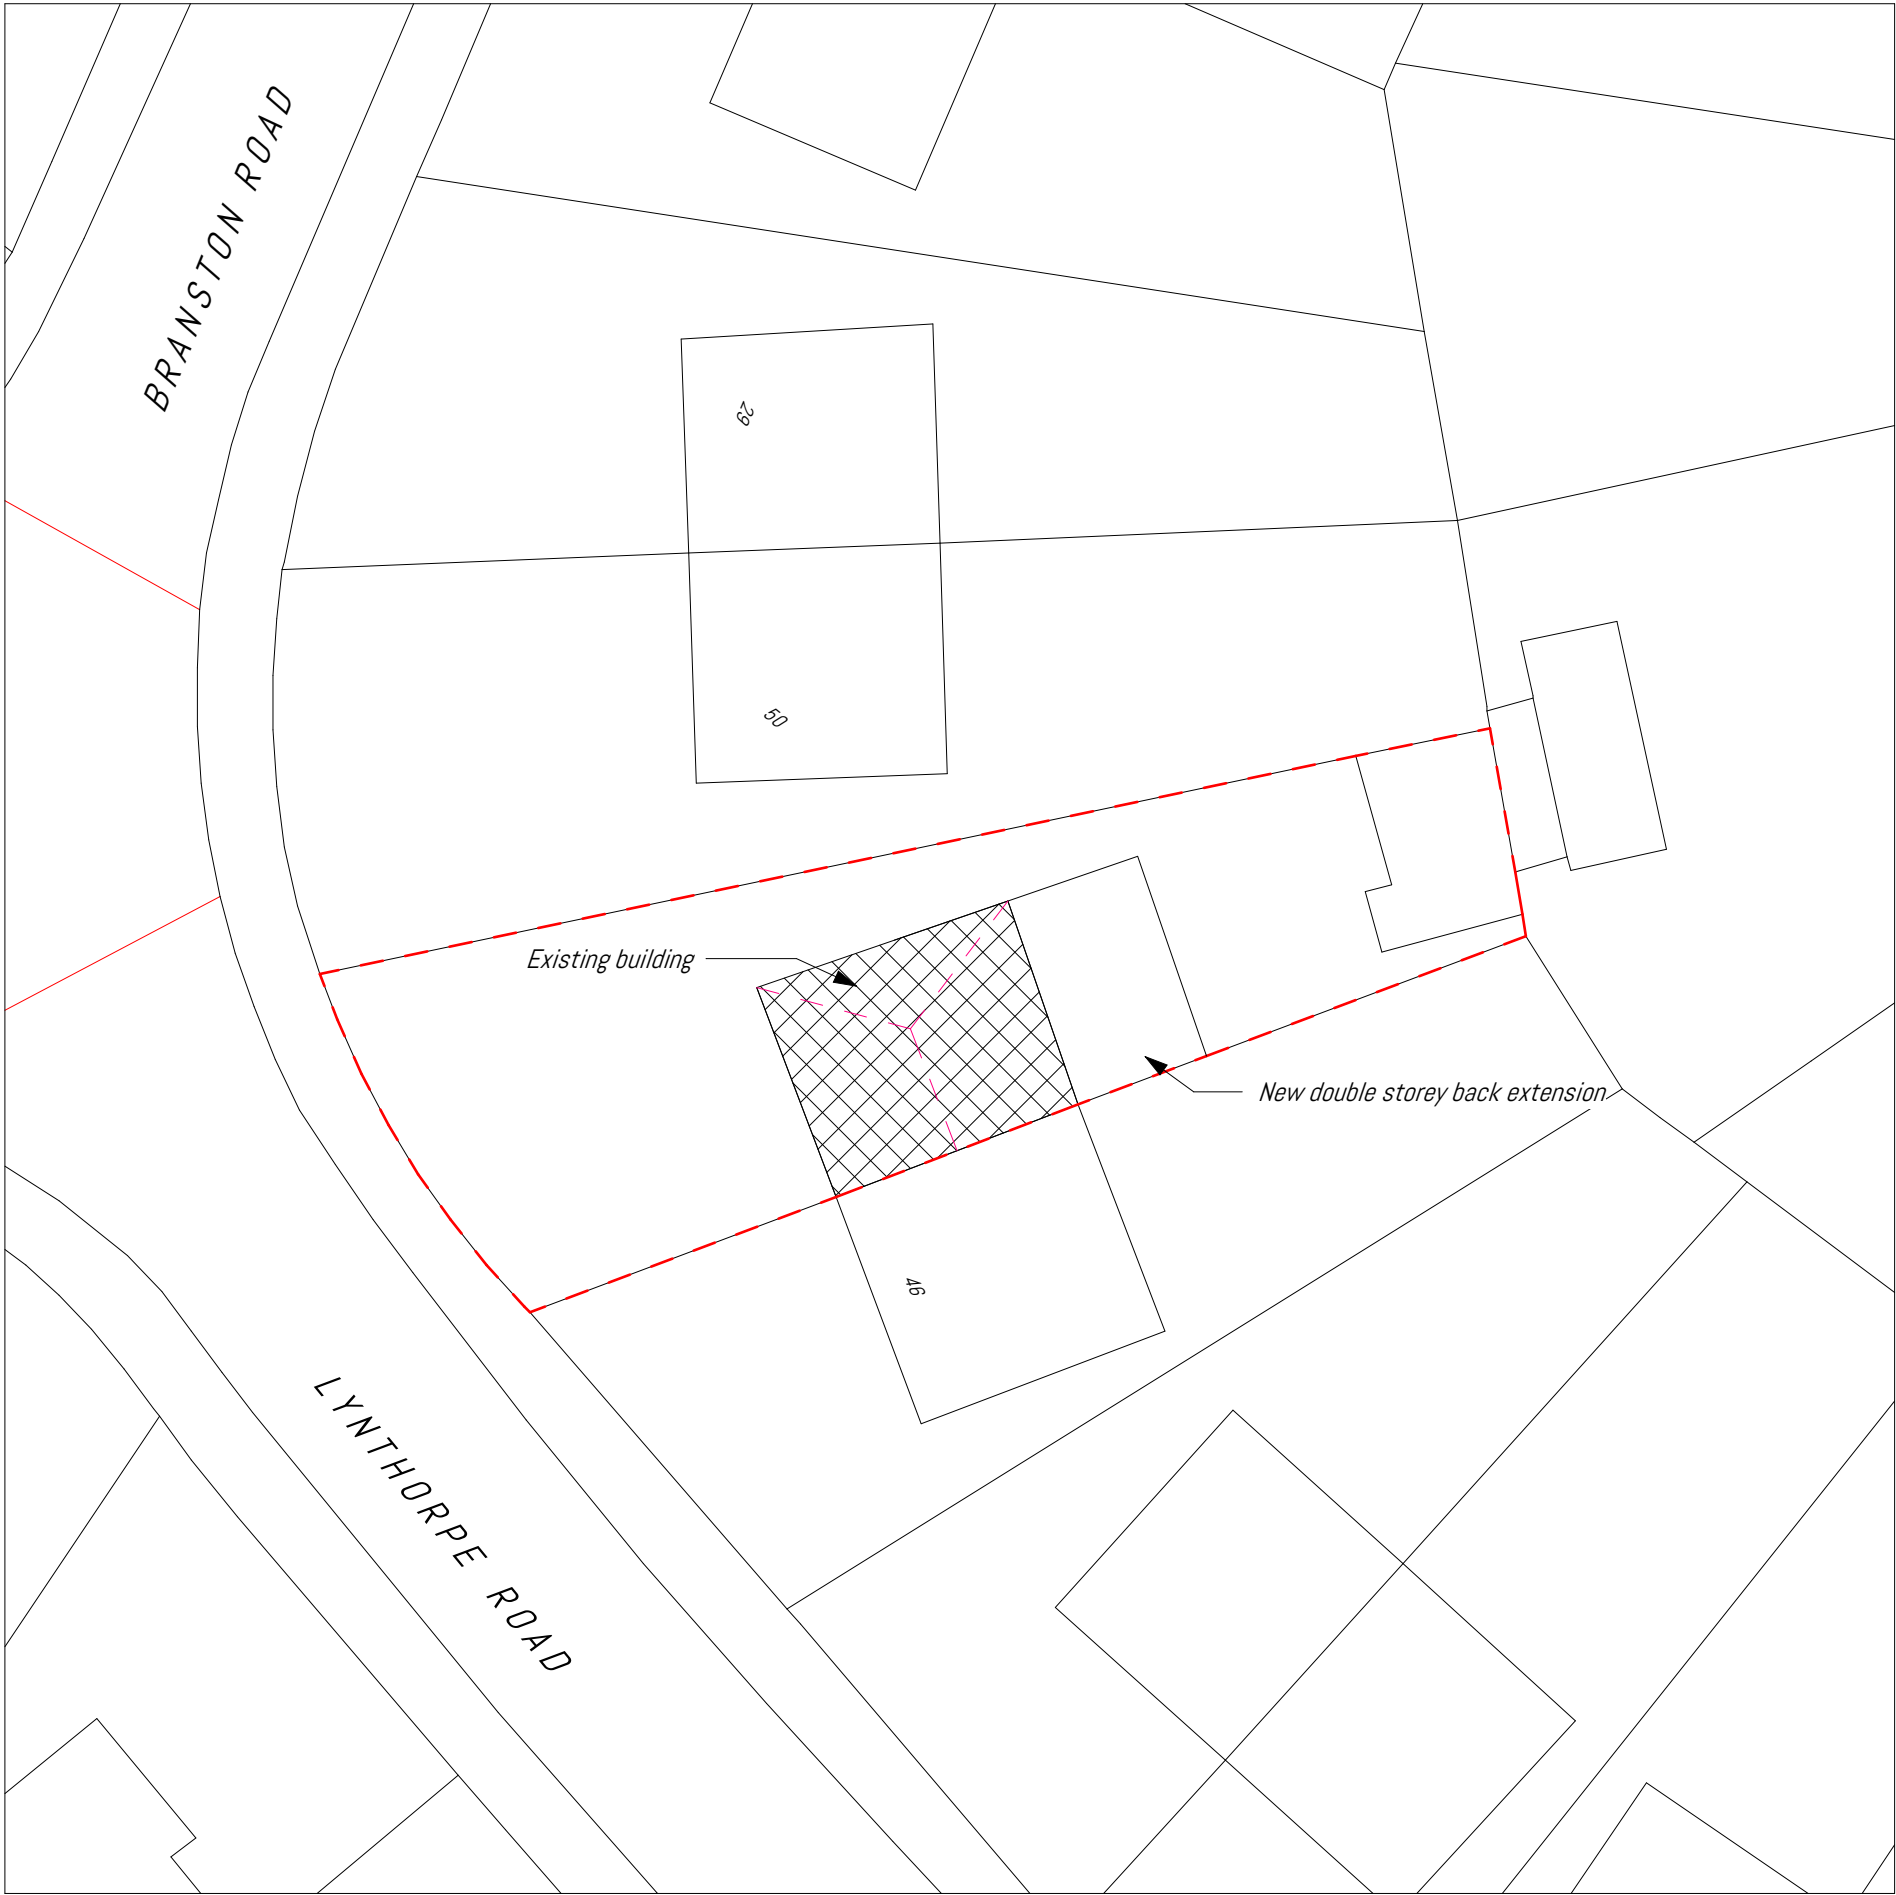


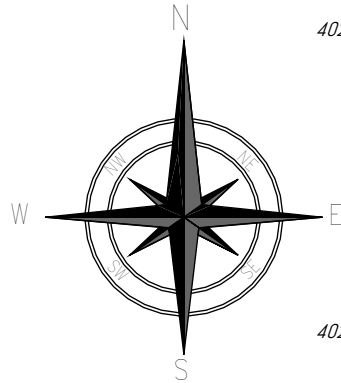


Block plan
1 : 200

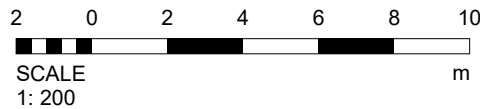

Location plan

1 : 1250

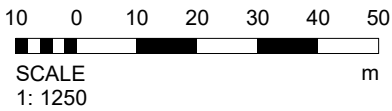

Produced on 20 July 2022 from the Ordnance Survey National Geographic Database and incorporating surveyed revision available at this date. This map shows the area bounded by 388545 402859,388645 402859,388645 402959,388545 402959,388545 402859. Reproduction in whole or part is prohibited without the prior permission of Ordnance Survey. Crown copyright 2022. Supplied by copla ltd trading as UKPlanningMaps.com a licensed Ordnance Survey partner (100054135). Data licence expires 20 July 2023. Unique plan reference: v1c//827520/1118541

 KTKGroup LTD Consulting Structural Engineers and Surveyors 49 Corporation Street ST4 4AU Stoke On Trent mob. 07464 017775 e-mail: ktkgroup ltd@gmail.com			
PROJECT			
Two storey back extension			
ADRES			
48, Lynthorpe Road, Manchester, M40 0JS			
SHEET			
Location plan , block plan			
CLIENT			
Mr Michal Gaj			
Date	Project number	Scale (@ A3)	
2024-01-29	KTK 005/2023	As indicated	
Drawn by	Drawing number		REV
TK			
Checked by	P-5-01		
KS			
Copyright in all documents and drawings prepared by the Surveyor and any works executed from these documents and drawings shall, unless otherwise agreed, remain the property of the designer and must not be reproduced by, lent or disclosed to, a third party without the written consent of KTKGroup LTD			