
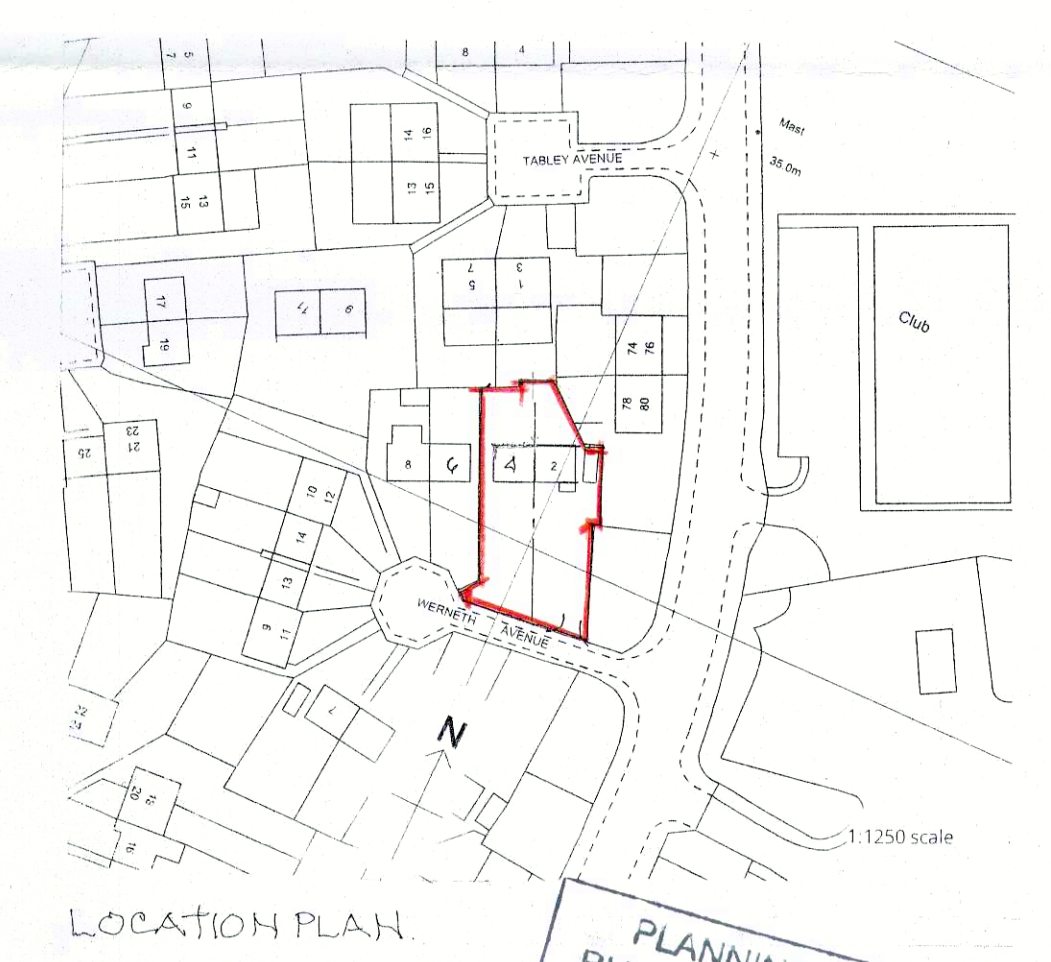
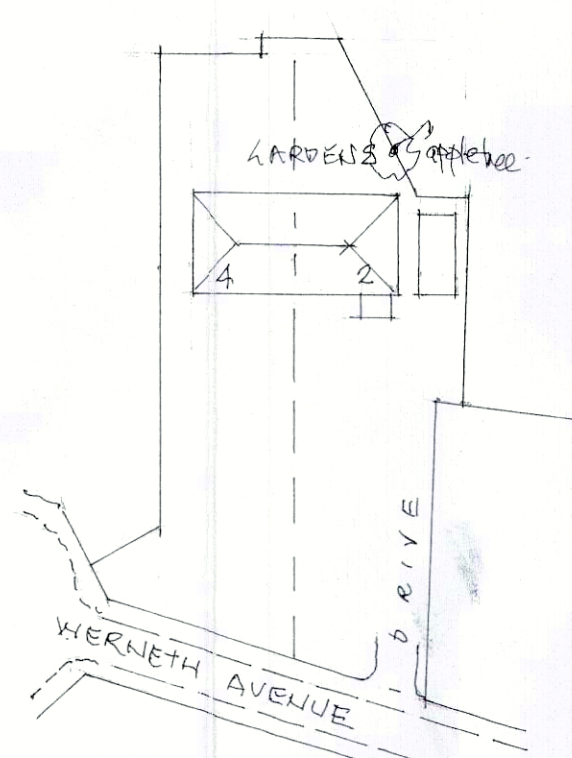
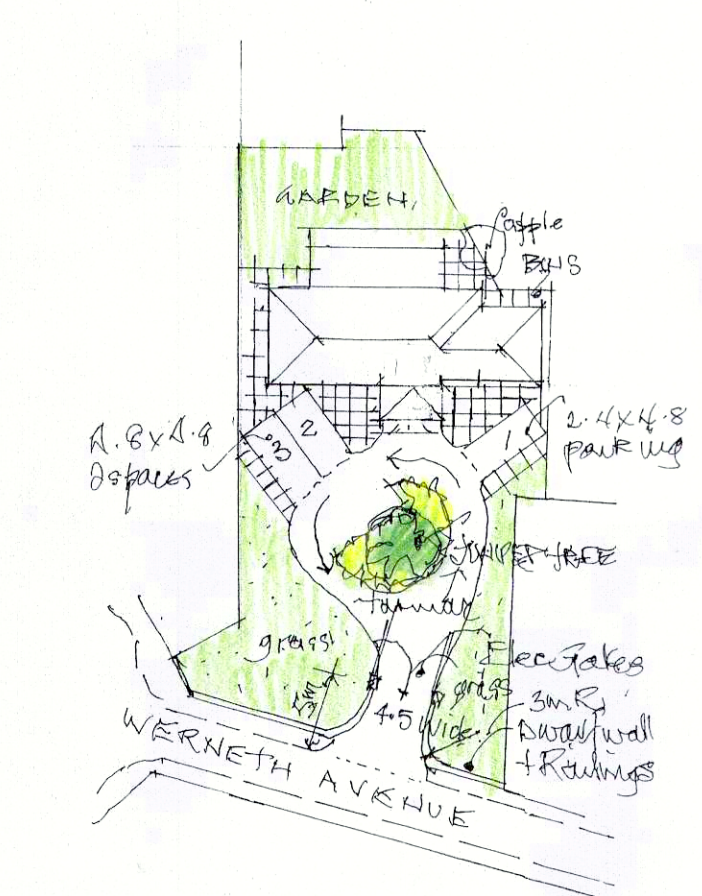
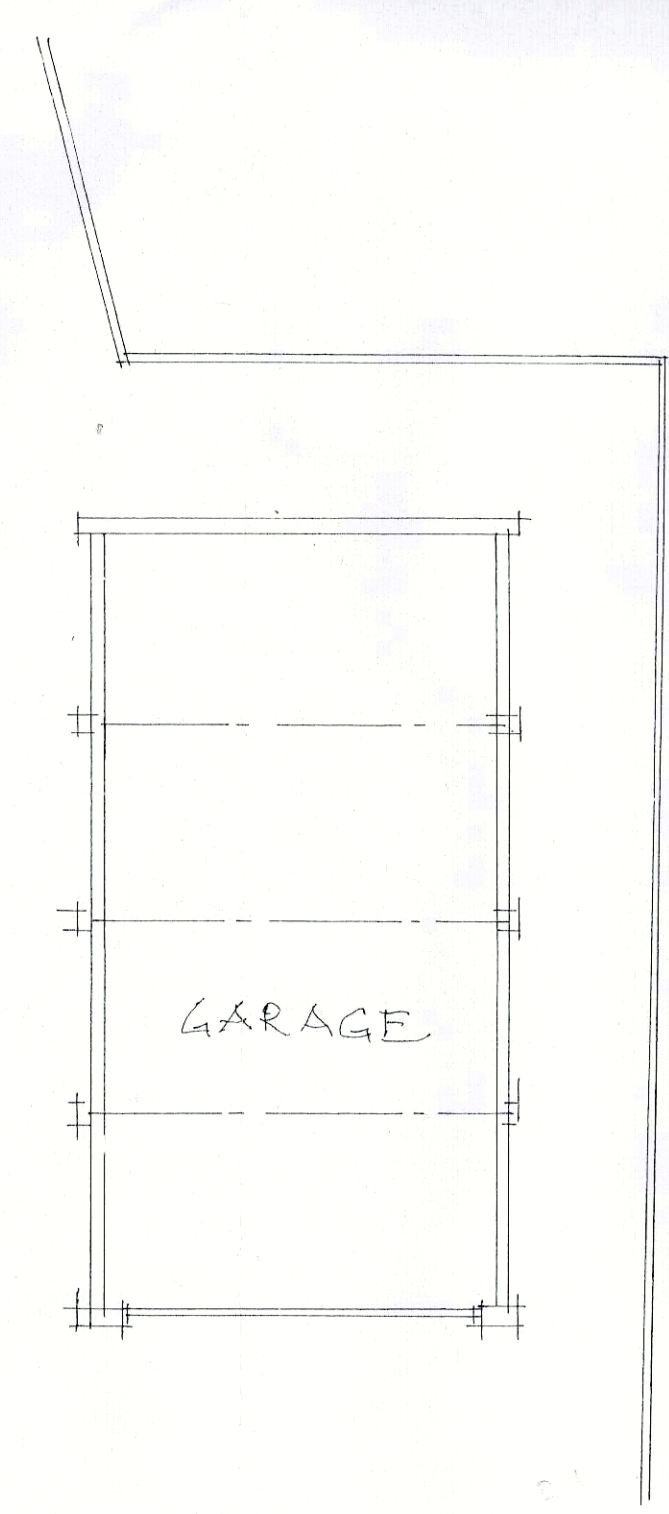
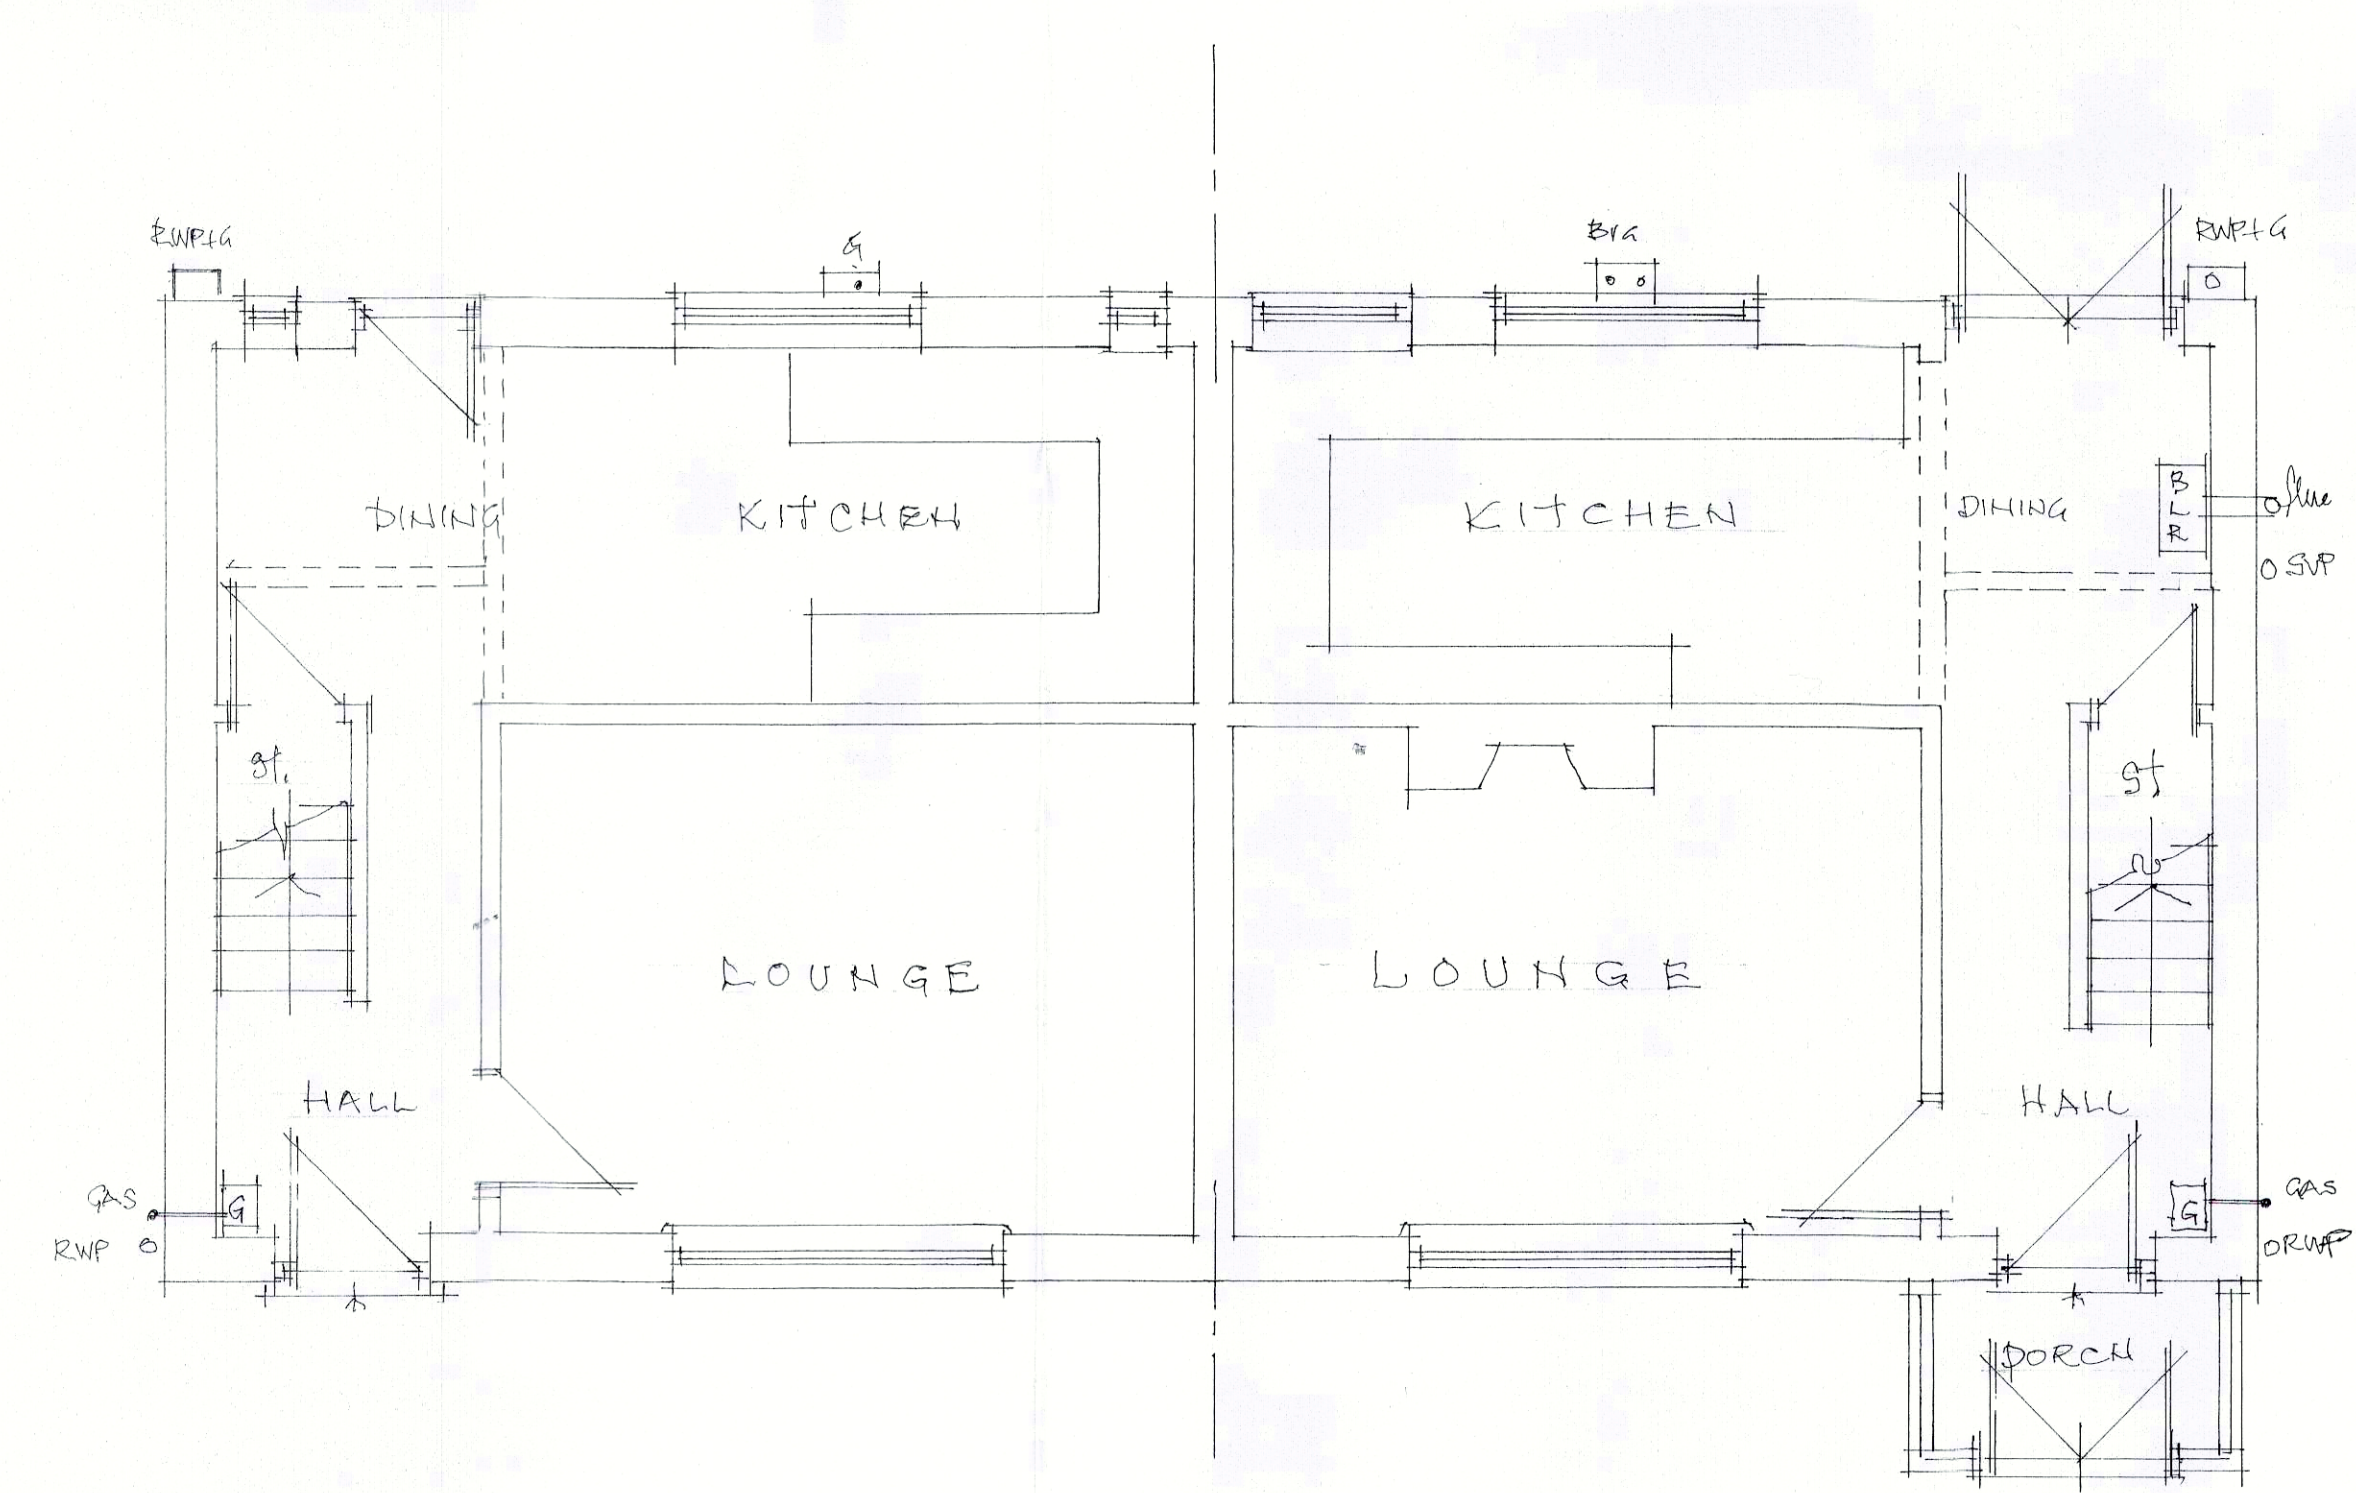
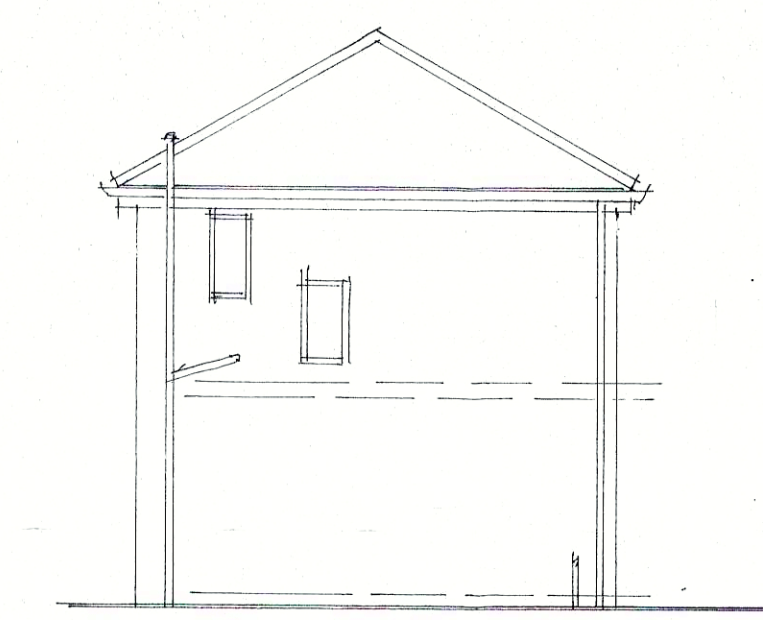
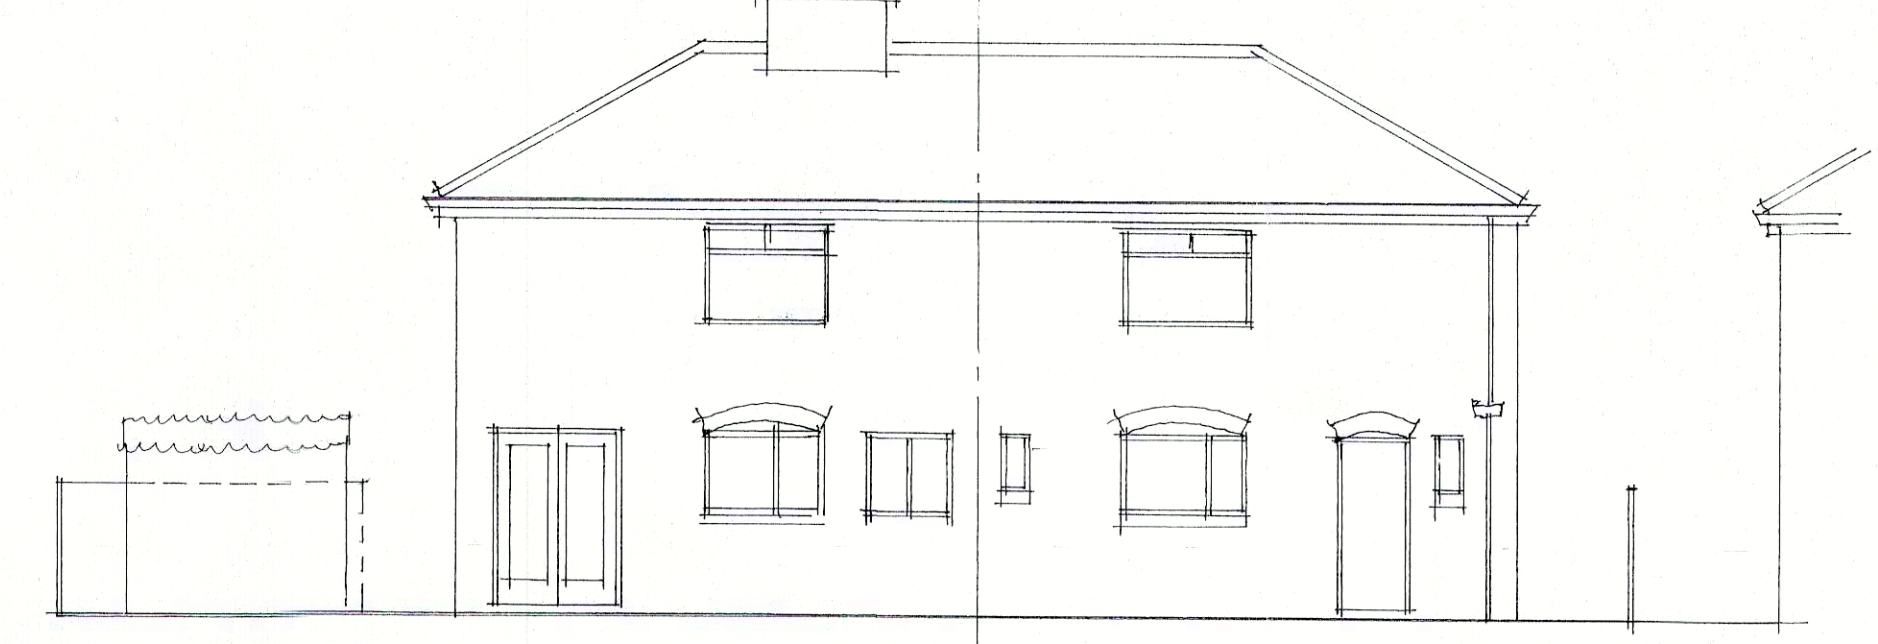
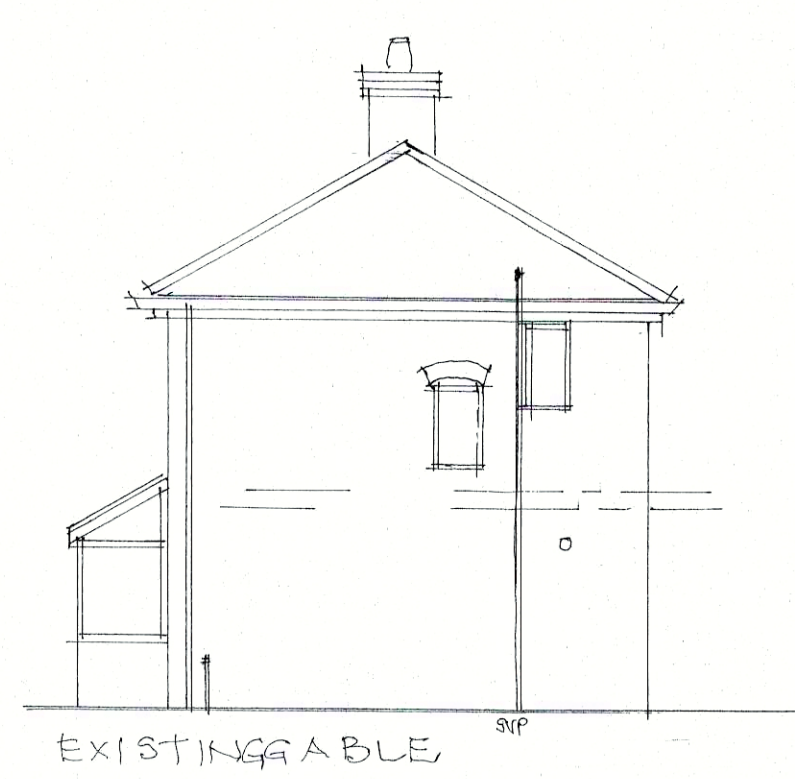
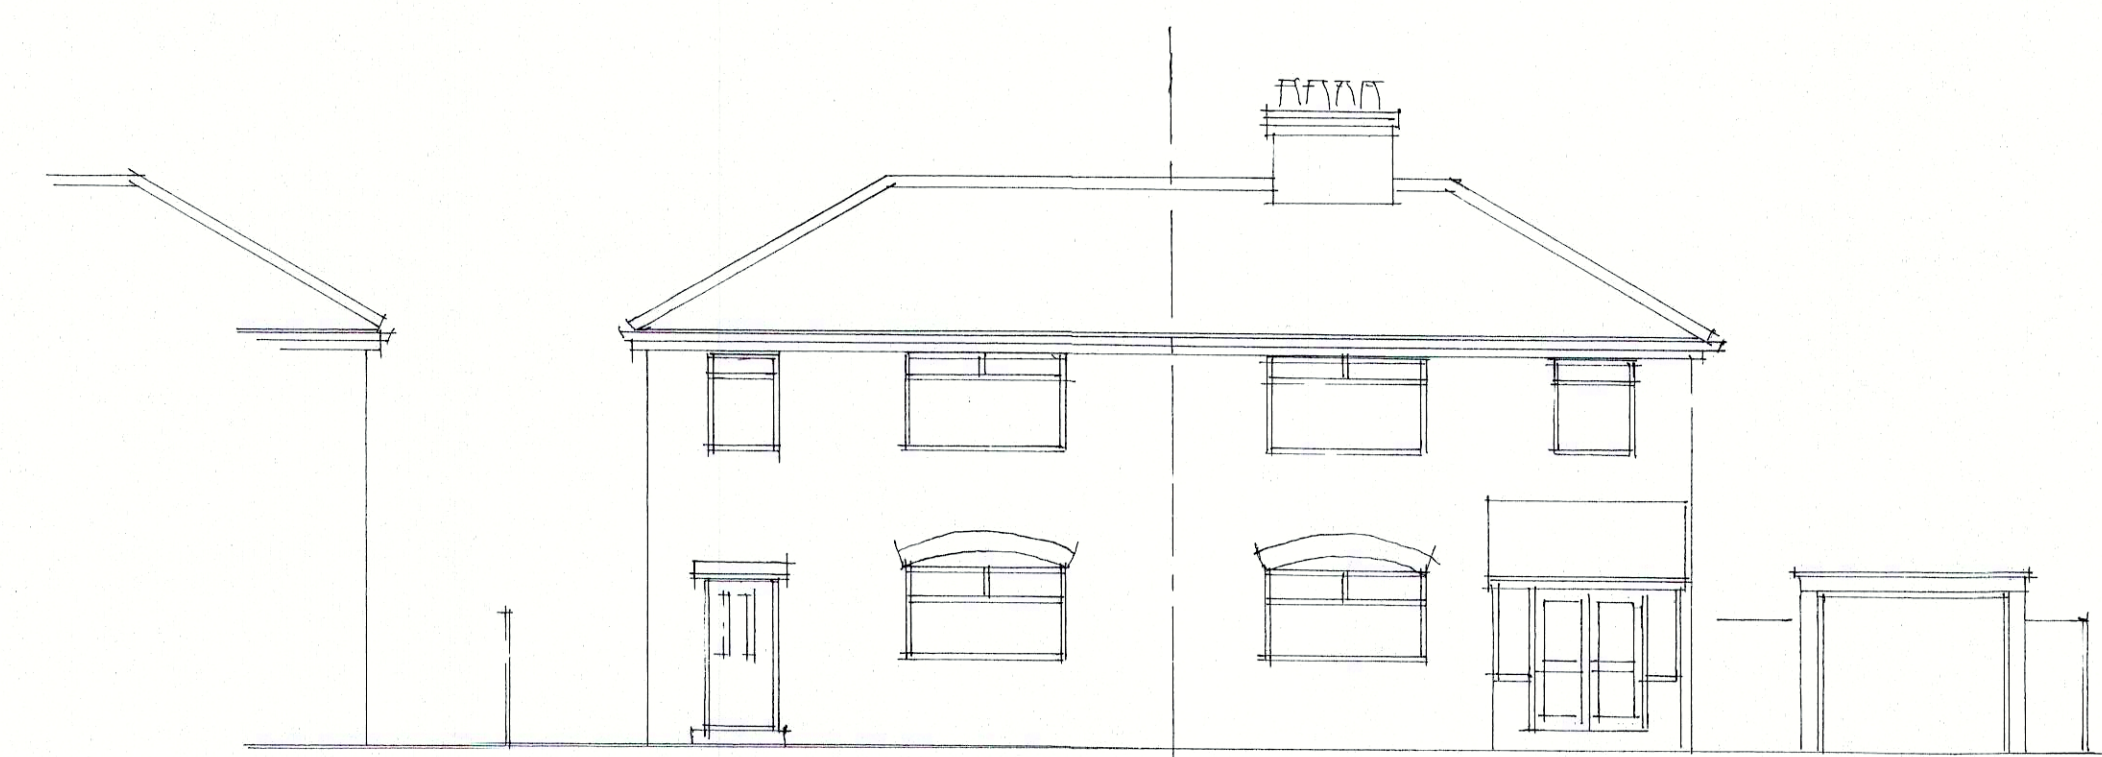


Notes  
No dimensions to be scaled from this drawing.  
All setting out dimensions to be checked on site.

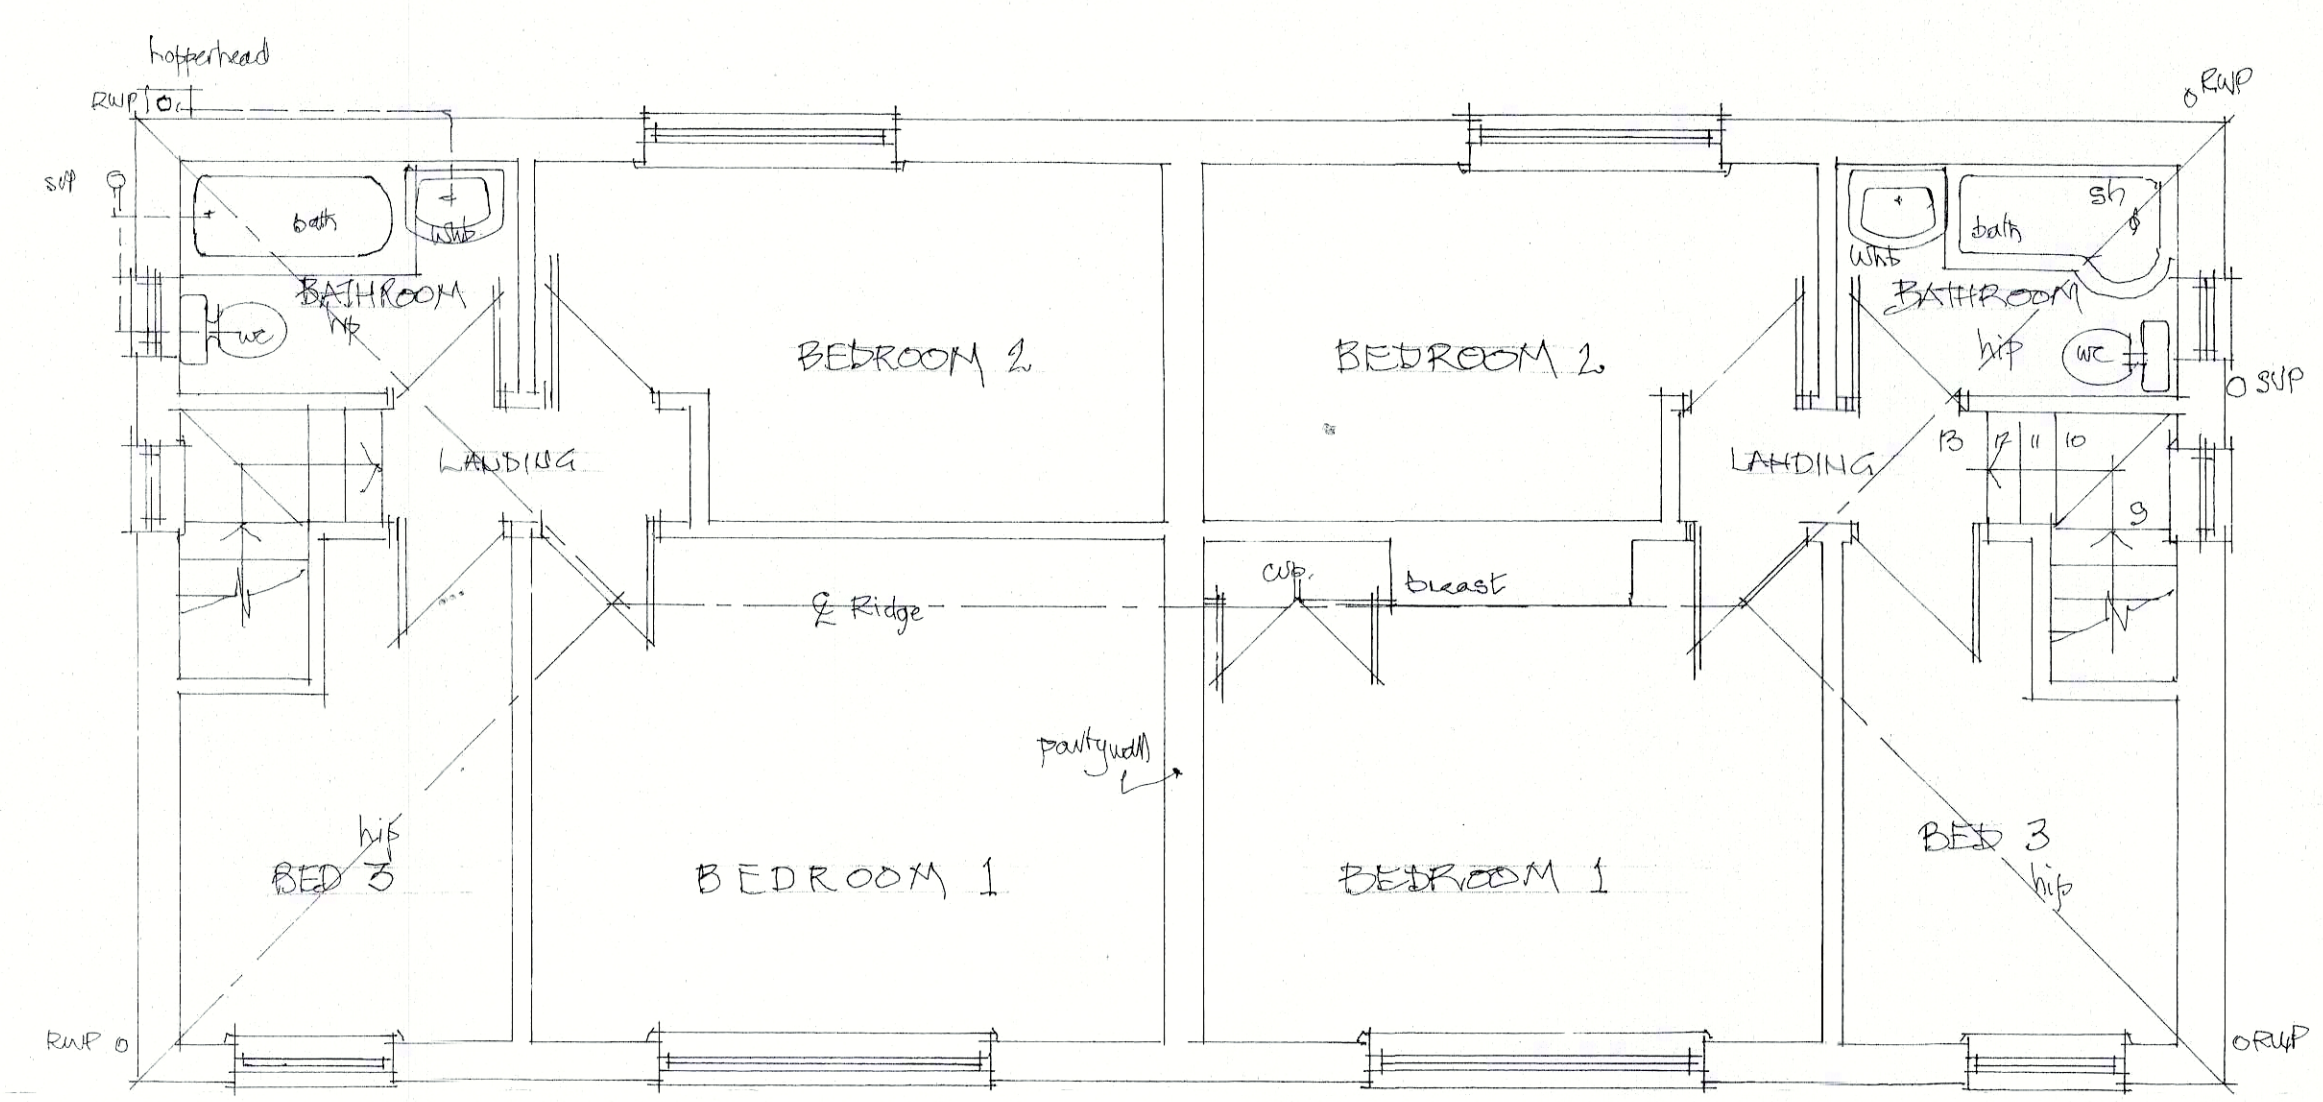

Job Title  
ALTERATIONS & EXTENSIONS to  
2/4, WERNETH AVENUE, FALLOUTFIELD  
MANCHESTER, M14 7BF  
MR. ISLAM MOHAMMED  
for  
**Davenport and Flinn** Chartered  
Planning & Design Consultants, Surveyors Architects  
3A Hamnett Street Hyde SK14 2EX 0161-368 3064

Drawing Title  
EXISTING PLANS & ELEVATIONS

Date Scale Job No. Drg No. Rev  
JAN'24 1:50/100 6488 1 'A'  
REV 'A' MARCH'24 wall elevation added

