



SITE LOCATION

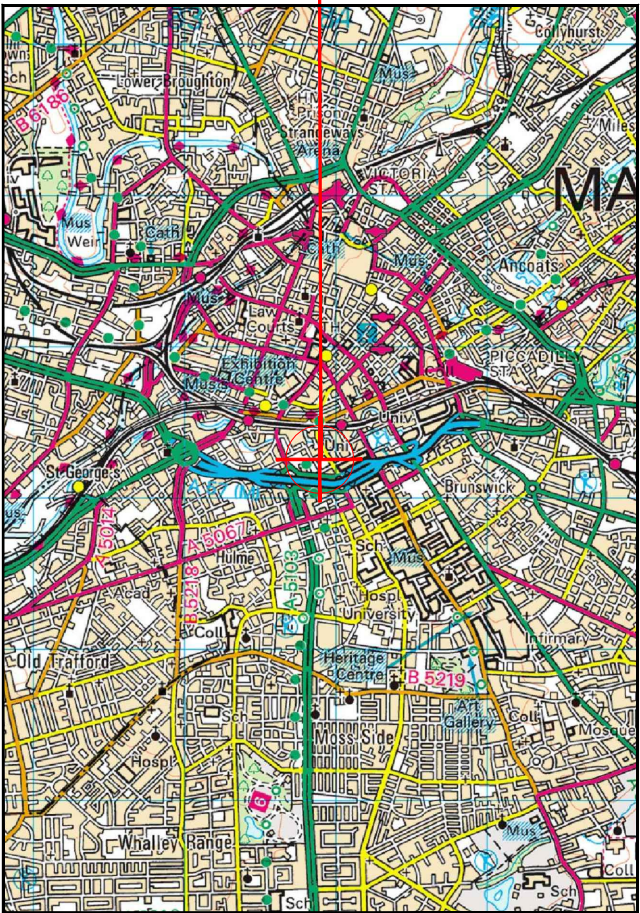

Reproduced by permission of Ordnance Survey on behalf of the Controller of Her Majesty's Stationery Office
All rights reserved. © Crown Copyright licence no. 100022432

SITE AREA PLAN


Scale 1:1000

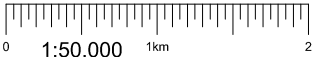

SITE PHOTOGRAPH



SITE LOCATION

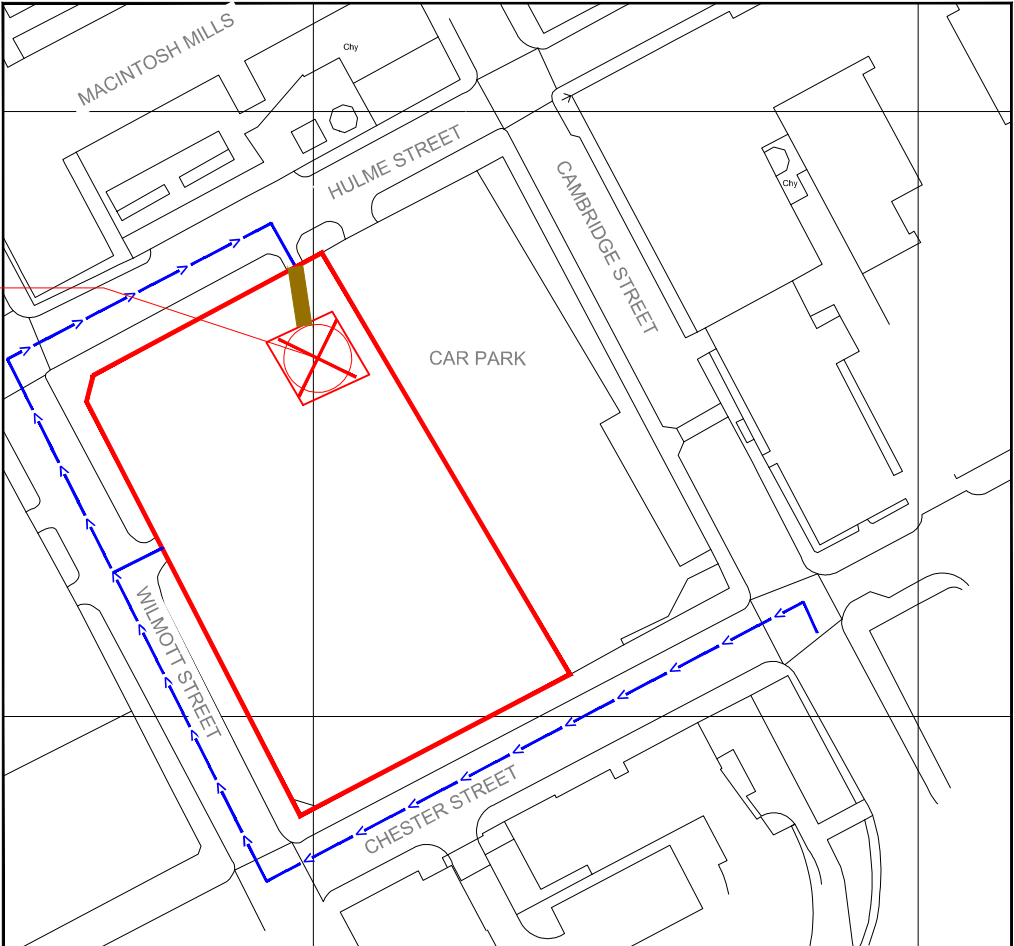


Reproduced by permission of Ordnance Survey on
behalf of the Controller of Her Majesty's Stationery Office
All rights reserved. © Crown Copyright licence no.
100022432

NGR E: 383901N: 397267

SITE LOCATION PLAN

Scale 1:1250

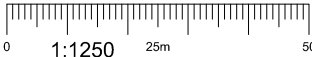

GOOGLE MAPS QR CODE

<https://goo.gl/maps/n8BifHXX5rgbMv959>

<https://goo.gl/maps/LuqN3QyWiZnt6Eyz8>

NOTES:

1. ALL DIMENSIONS IN MM UNLESS OTHERWISE NOTED.

From M62 heading Eastbound, come to the end of the road and continue straight on to Regent Road.
Continue on straight and join the A57(M).
Take the third exit for the a5067 Cambridge Street. Take the first left onto Chester Street.
Take the first right on to Wilmott Street access to site is via gate on right hand side of the road.
For alternative site entrance continue down Wilmott Street and take the first right onto Hulme Street. Site entrance is on the right, half way down Hulme Street before you come to the car park.

Site Provider's
Property Boundary:



Access Route To Site:



Access Route:



Master:	MBNL / EE / H3G:	Project:	Purpose of Issue:	Issue:
M004	MBNL	T&A	Planning	D
Date:	09/07/20	Revision / Upgrade Description:		
Drawn:	R. PERKINS	Dish height amended		
Checked:	A. FANNING			
Approved:	P. CONVERY			
Master:	MBNL / EE / H3G:	Project:	Purpose of Issue:	Issue:
M003	MBNL	T&A	Planning	C
Date:	08/06/20	Revision / Upgrade Description:		
Drawn:	A. FANNING	Design solution amended		
Checked:	P. CONVERY			
Approved:	P. CONVERY			
Master:	MBNL / EE / H3G:	Project:	Purpose of Issue:	Issue:
M002	MBNL	T&A	Planning	B
Date:	19/05/20	Revision / Upgrade Description:		
Drawn:	R. PERKINS	Antennas and cabinets updated		
Checked:	A. FANNING			
Approved:	P. CONVERY			
Master:	MBNL / EE / H3G:	Project:	Purpose of Issue:	Issue:
M001	MBNL	T&A	Planning	A
Date:	13/03/20	Revision / Upgrade Description:		
Drawn:	D. PARTON	First Issue - Site nomination dated: 17/02/2020		
Checked:	S. TAYLOR			
Approved:	S. TAYLOR			



Hutchison 3G UK Limited
Star House, 20 Grenfell Road
Macclesfield, SL6 1EH
Tel: 01628 765 000
Fax: 01628 765 001



Hatfield Business Park
Hatfield
Hertfordshire
AL10 9BW
Tel: 01707 315000
Fax: 01707 319001



Mobile Broadband Network Limited
Sixth Floor, Thames Tower, Station Road, Reading, RG1 1LX

Design Consultant & Principal Contractor:



WHP Telecoms

Unit 1 Maple Park,
Low Fields Avenue, Leeds
LS12 6HH

Tel: 01133023550
e-mail: info@whptelecoms.com

Site Name:
1 WILMOTT STREET TEMP

Site ID:
1567499

Address:
1 WILMOTT STREET
MANCHESTER
GREATER MANCHESTER
M15 6BD

Title:
002 SITE LOCATION PLAN

Project:
NTQ

Purpose of Issue:
GENERAL ARRANGEMENT

EE Cell ID:	MBNL Cell ID:	3UK Cell ID:
37904	MAN429	-

Master Drawing No:	Issue:
1567499_MAN429_37904_M004_GA	D