


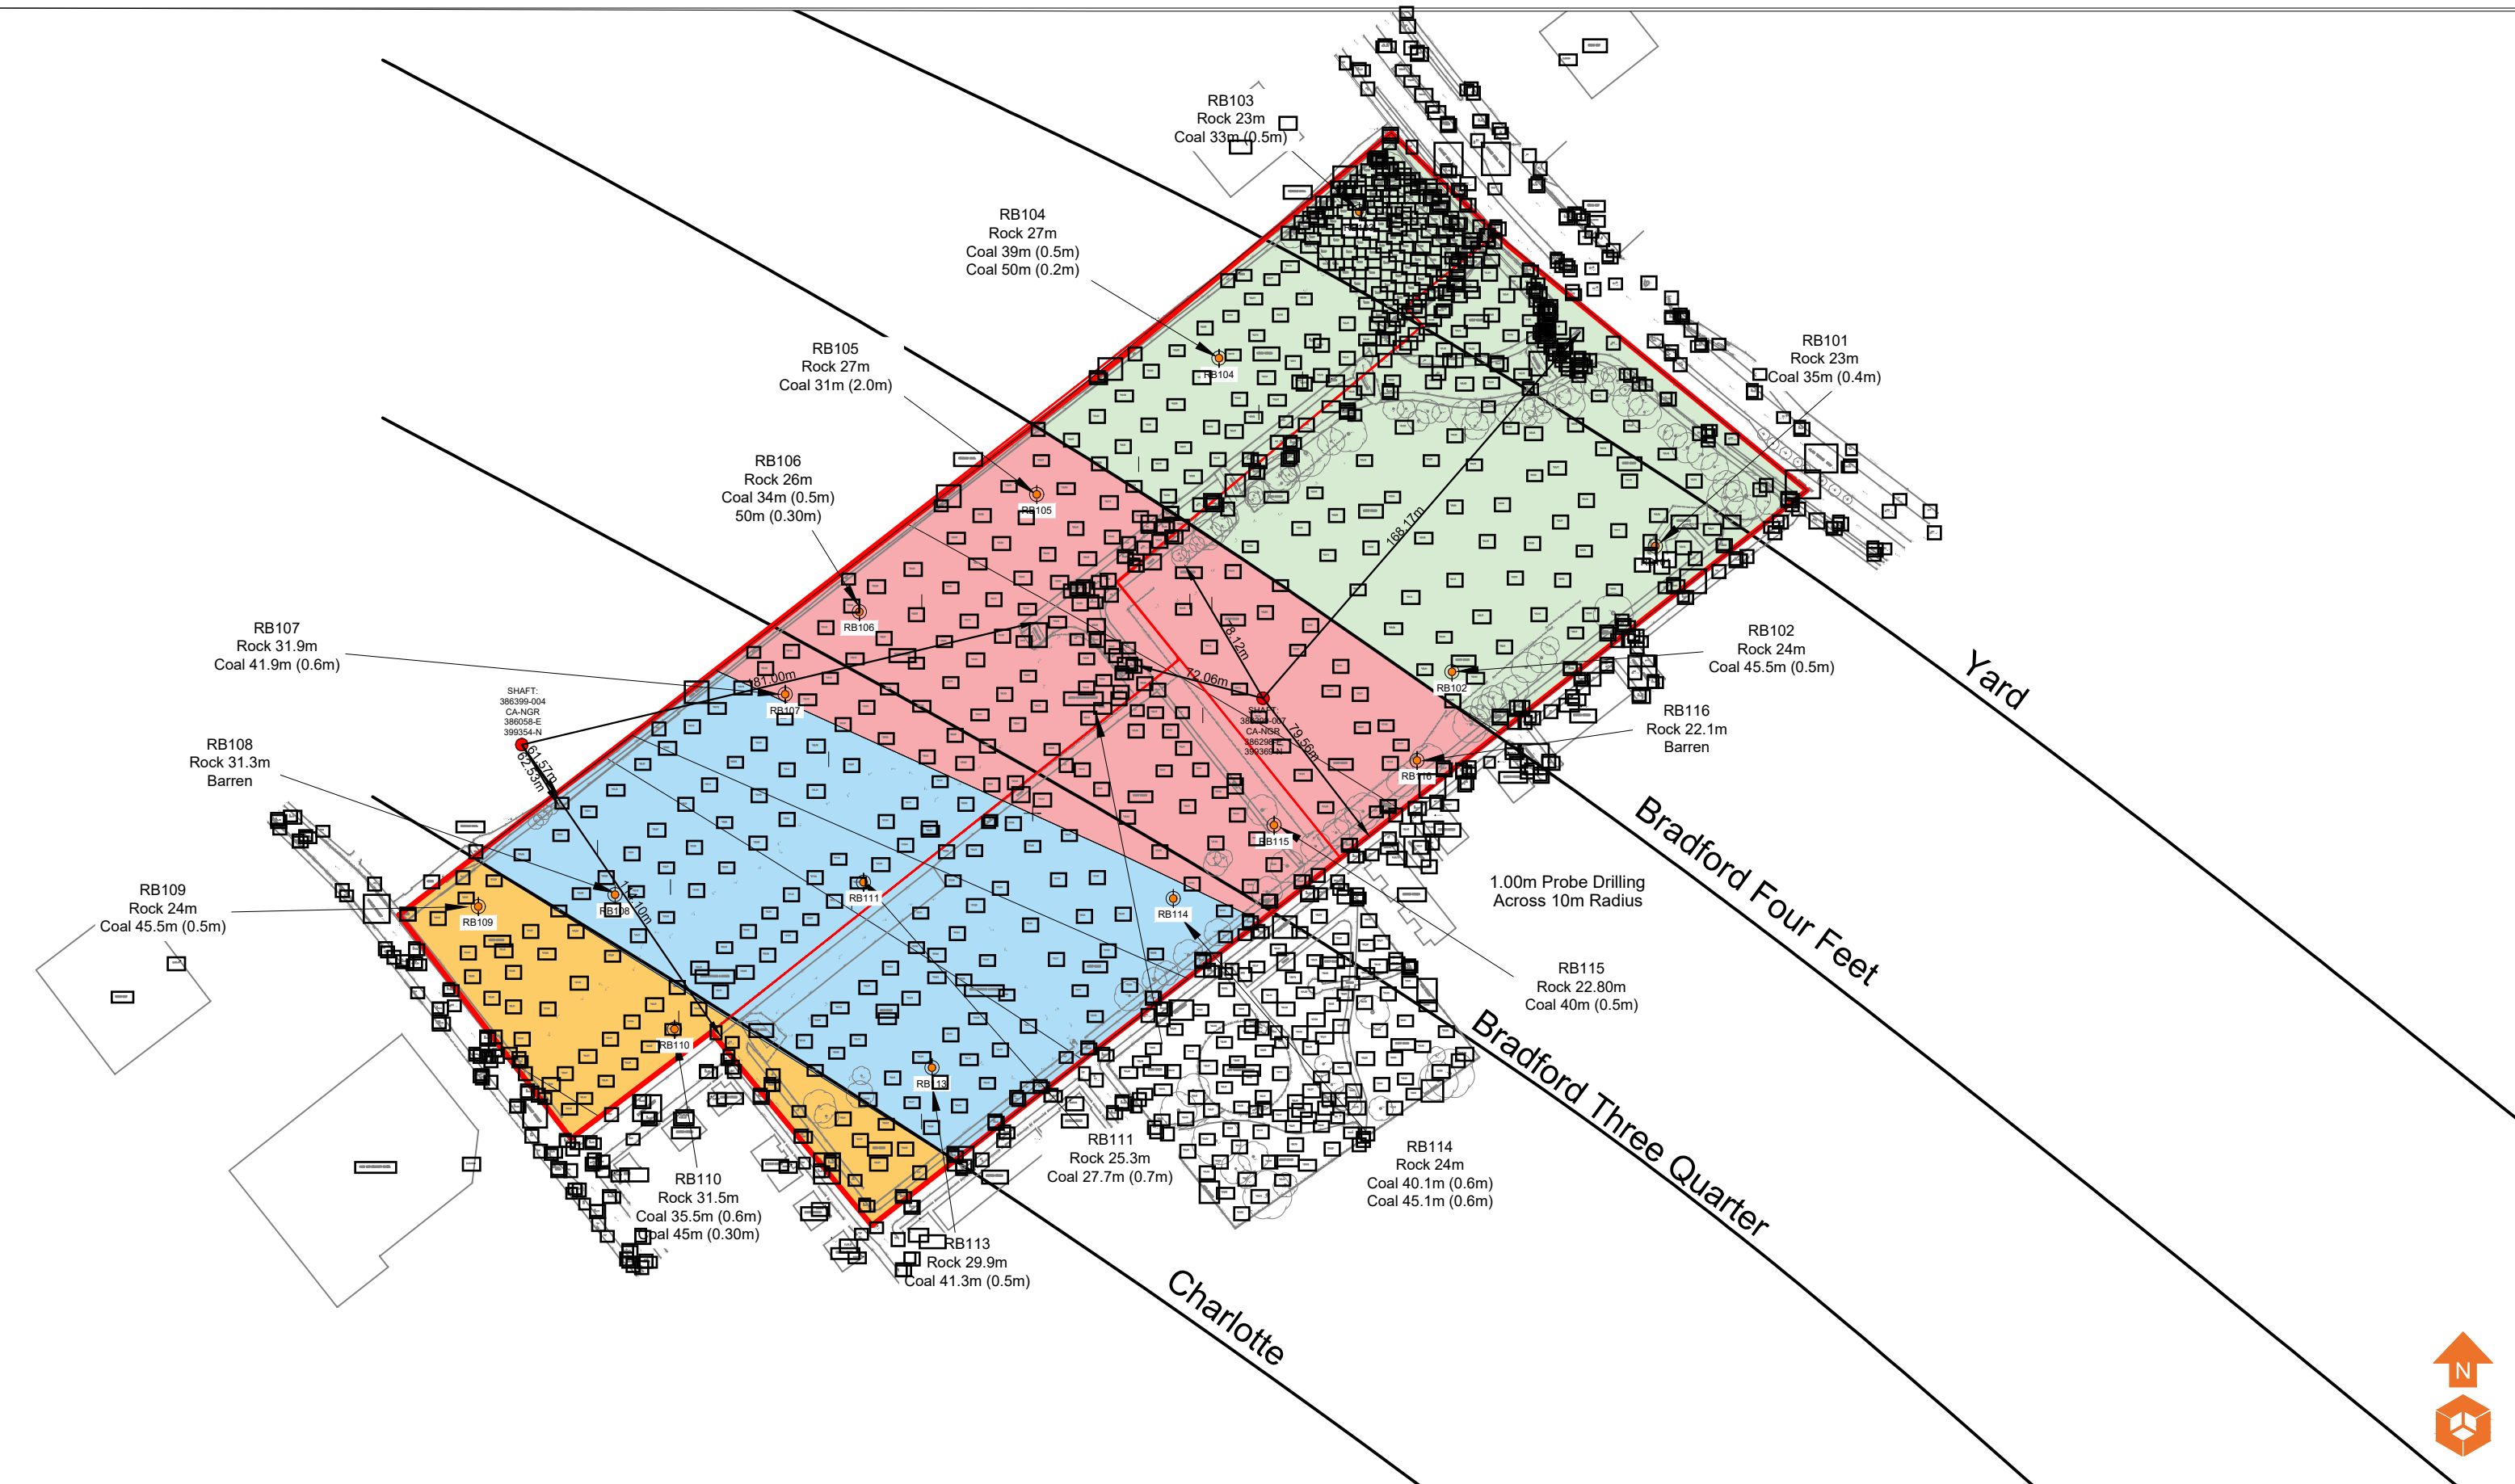

Location Symbols

Approximate Rotary Borehole Location

Coal Mining

Yard Coal possibly north of the site sufficient rock cover

Bradford Four Feet coal known to be extensively mined to sub crop Drill + Grout + establish sub-crop position

Bradford Three Quarter coal suspected mine workings Drill + Grout

Charlotte coal Drill and Grout

Note

Full extent of drilling and grouting to be determined by supervising geotechnical engineer.

Proof drilling required across coal sub-crop when <10x seam thickness rock cover is present.

Proof drilling and grouting to structures and infrastructure only.

Notes:

Position of Sub-crops unproven. Drilling primary grid to establish positions. Bradford For Feet sub-crop may extend further east than conjectured on this drawing.

Client:

Engie

Job No:

13-887

Date:

08.01.2021

Job Title:

Manox

Drawing No:

040

Scale:

NTS

Drawing Title:

Coal Mining Issues Plan

The client must not amend any drawing, design or other intellectual property produced by E3P Ltd without permission in writing from E3P Ltd in advance of any amendments being made. In the event that such written permission is not obtained in advance of the amendments being made, E3P Ltd shall not be liable for any damage and/or losses occurring as a result of the amended drawing, design or intellectual property.

e3p

Environmental Engineering Partnerships Ltd
City Heliport & Business Centre
Eccles, Manchester, M30 7RU
Tel: 0161 707 9612
E-mail: info@e3p.co.uk
Website: www.e3p.co.uk

P1	R3	08.01.2021	REVISION	LM	MD
P1	R2	26.11.2020	REVISION	LM	MD
P1	R1	24.11.2020	REVISION	LM	MD
P1	-	19.11.2020	DRAFT	LM	MD
Phase	Revision	Date	Issue	Drawn	Checked