




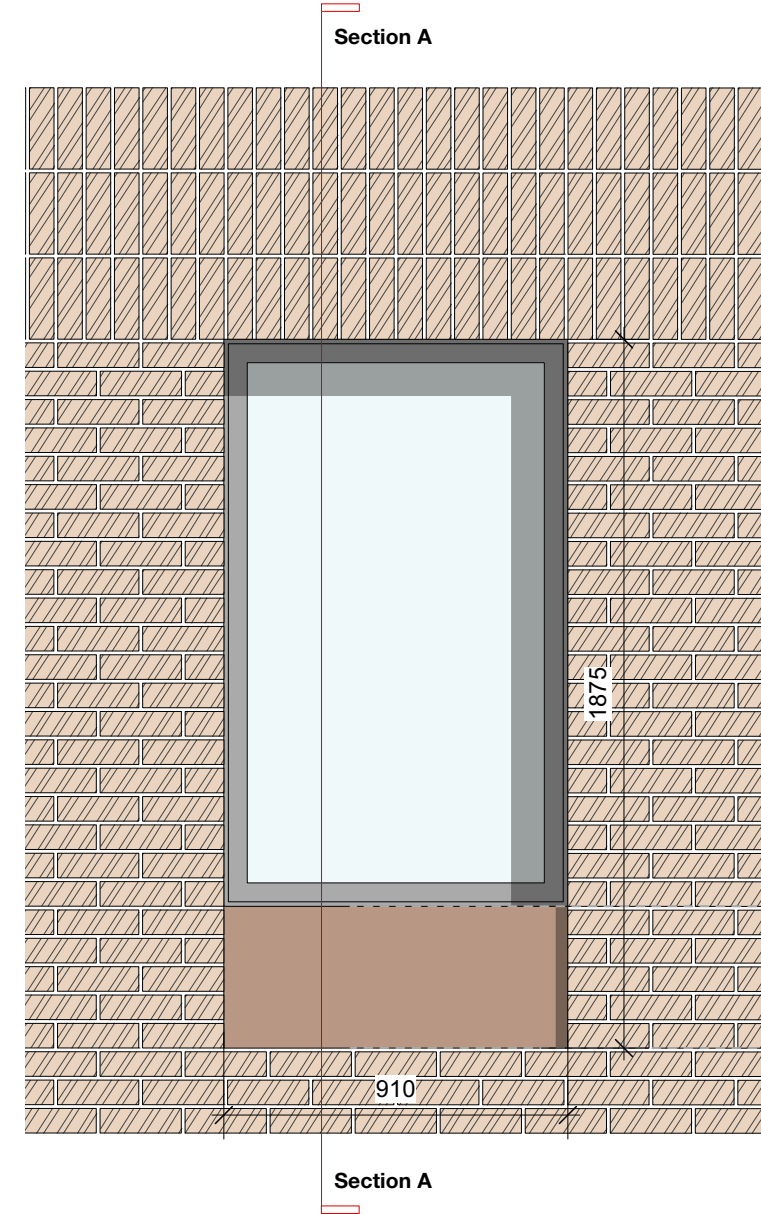

Typical Window Elevation

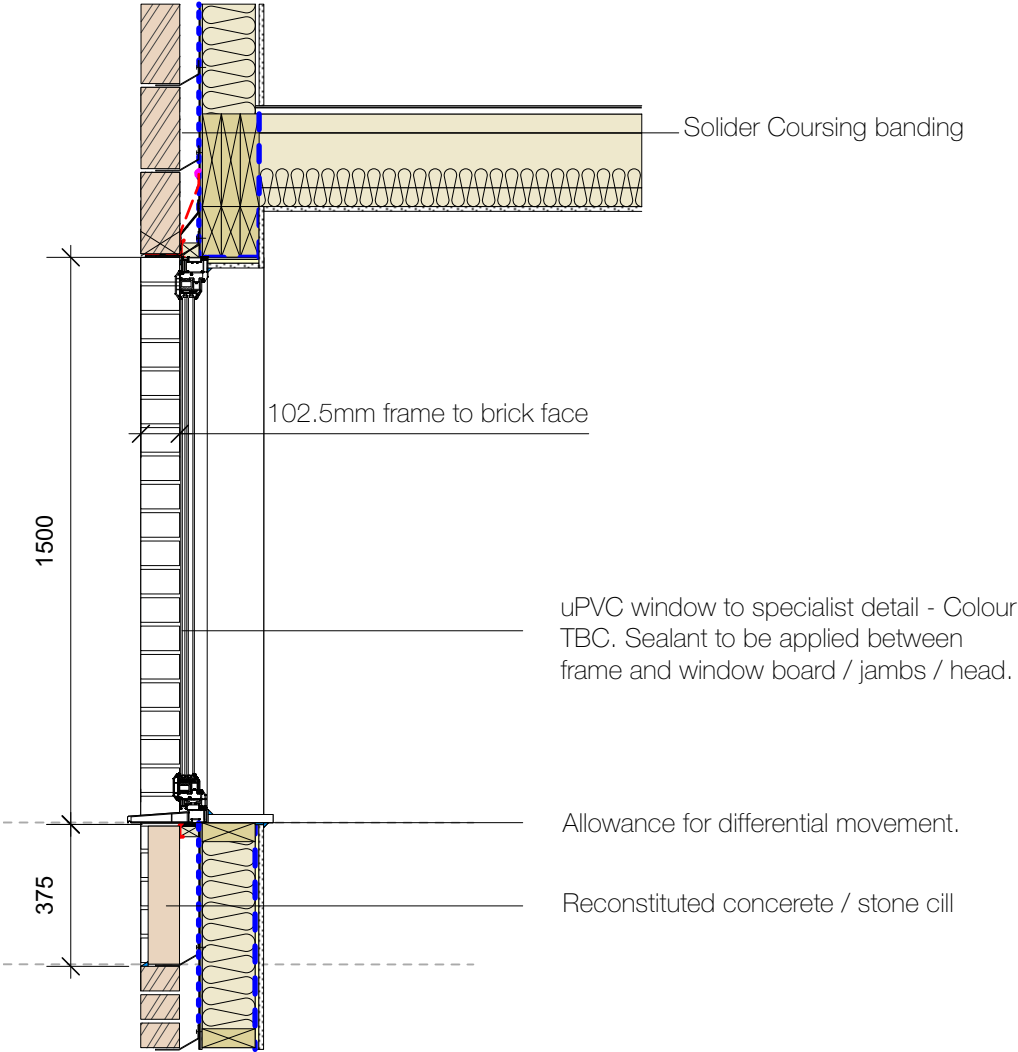

Section A-A

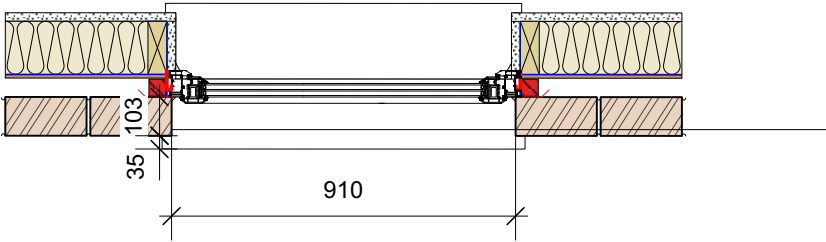

Typical Window Reveal Detail

Window Cill to match frames - ensure 35mm overhang from face of brickwork

Drawing Title: Proposed Window Reveal details
Date: 26/01/2024
Drawing no: 1326-107
Scale: 1:20 @ A3
Drawn: NS

revision:
revision notes:

DK-Architects
26 Old Haymarket
Liverpool
L1 6ER
0151 231 1209 T
mail@dk-architects.com E
www.dk-architects.com W