




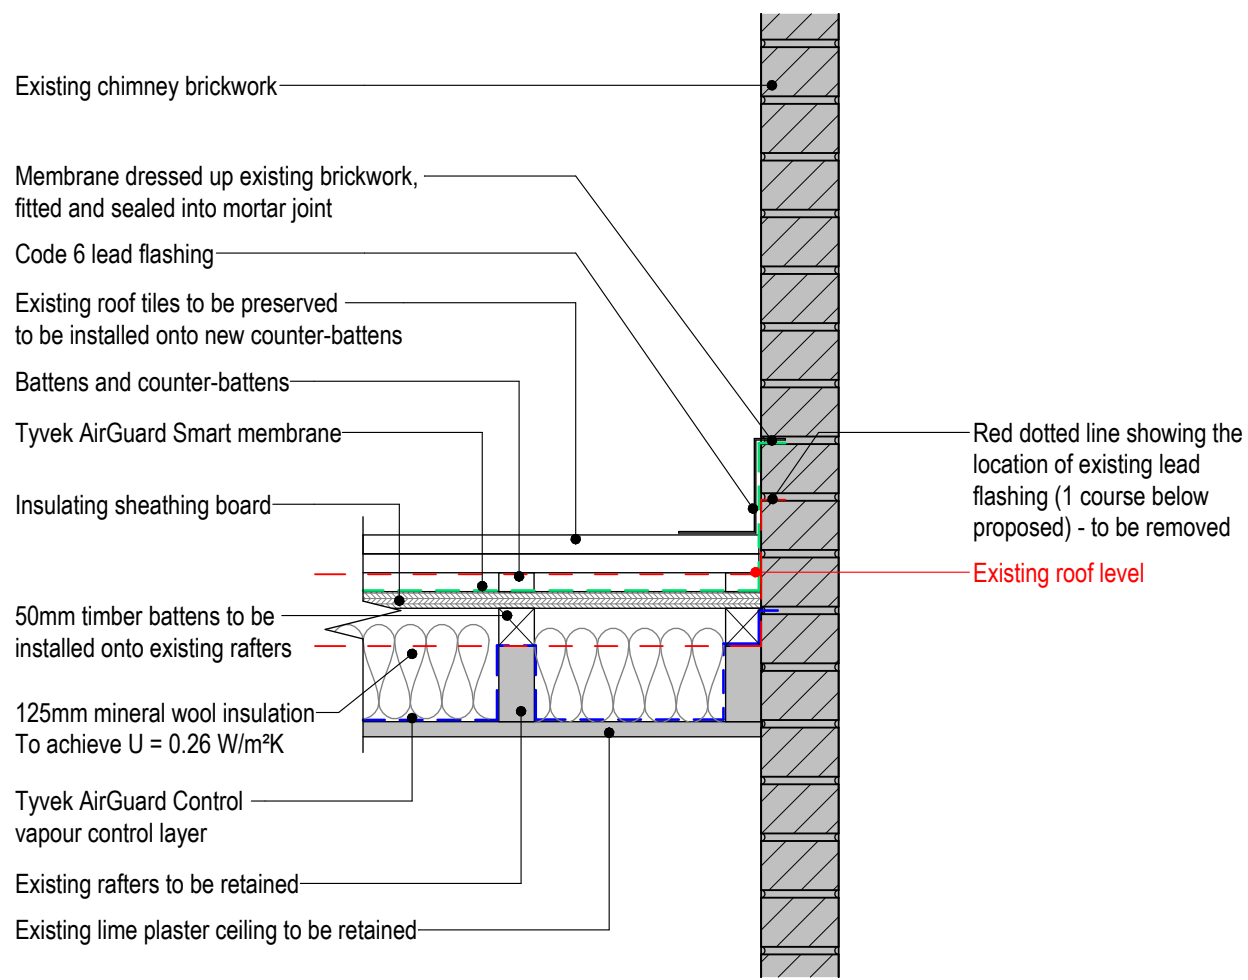


1 Chimney Detail
1 : 10

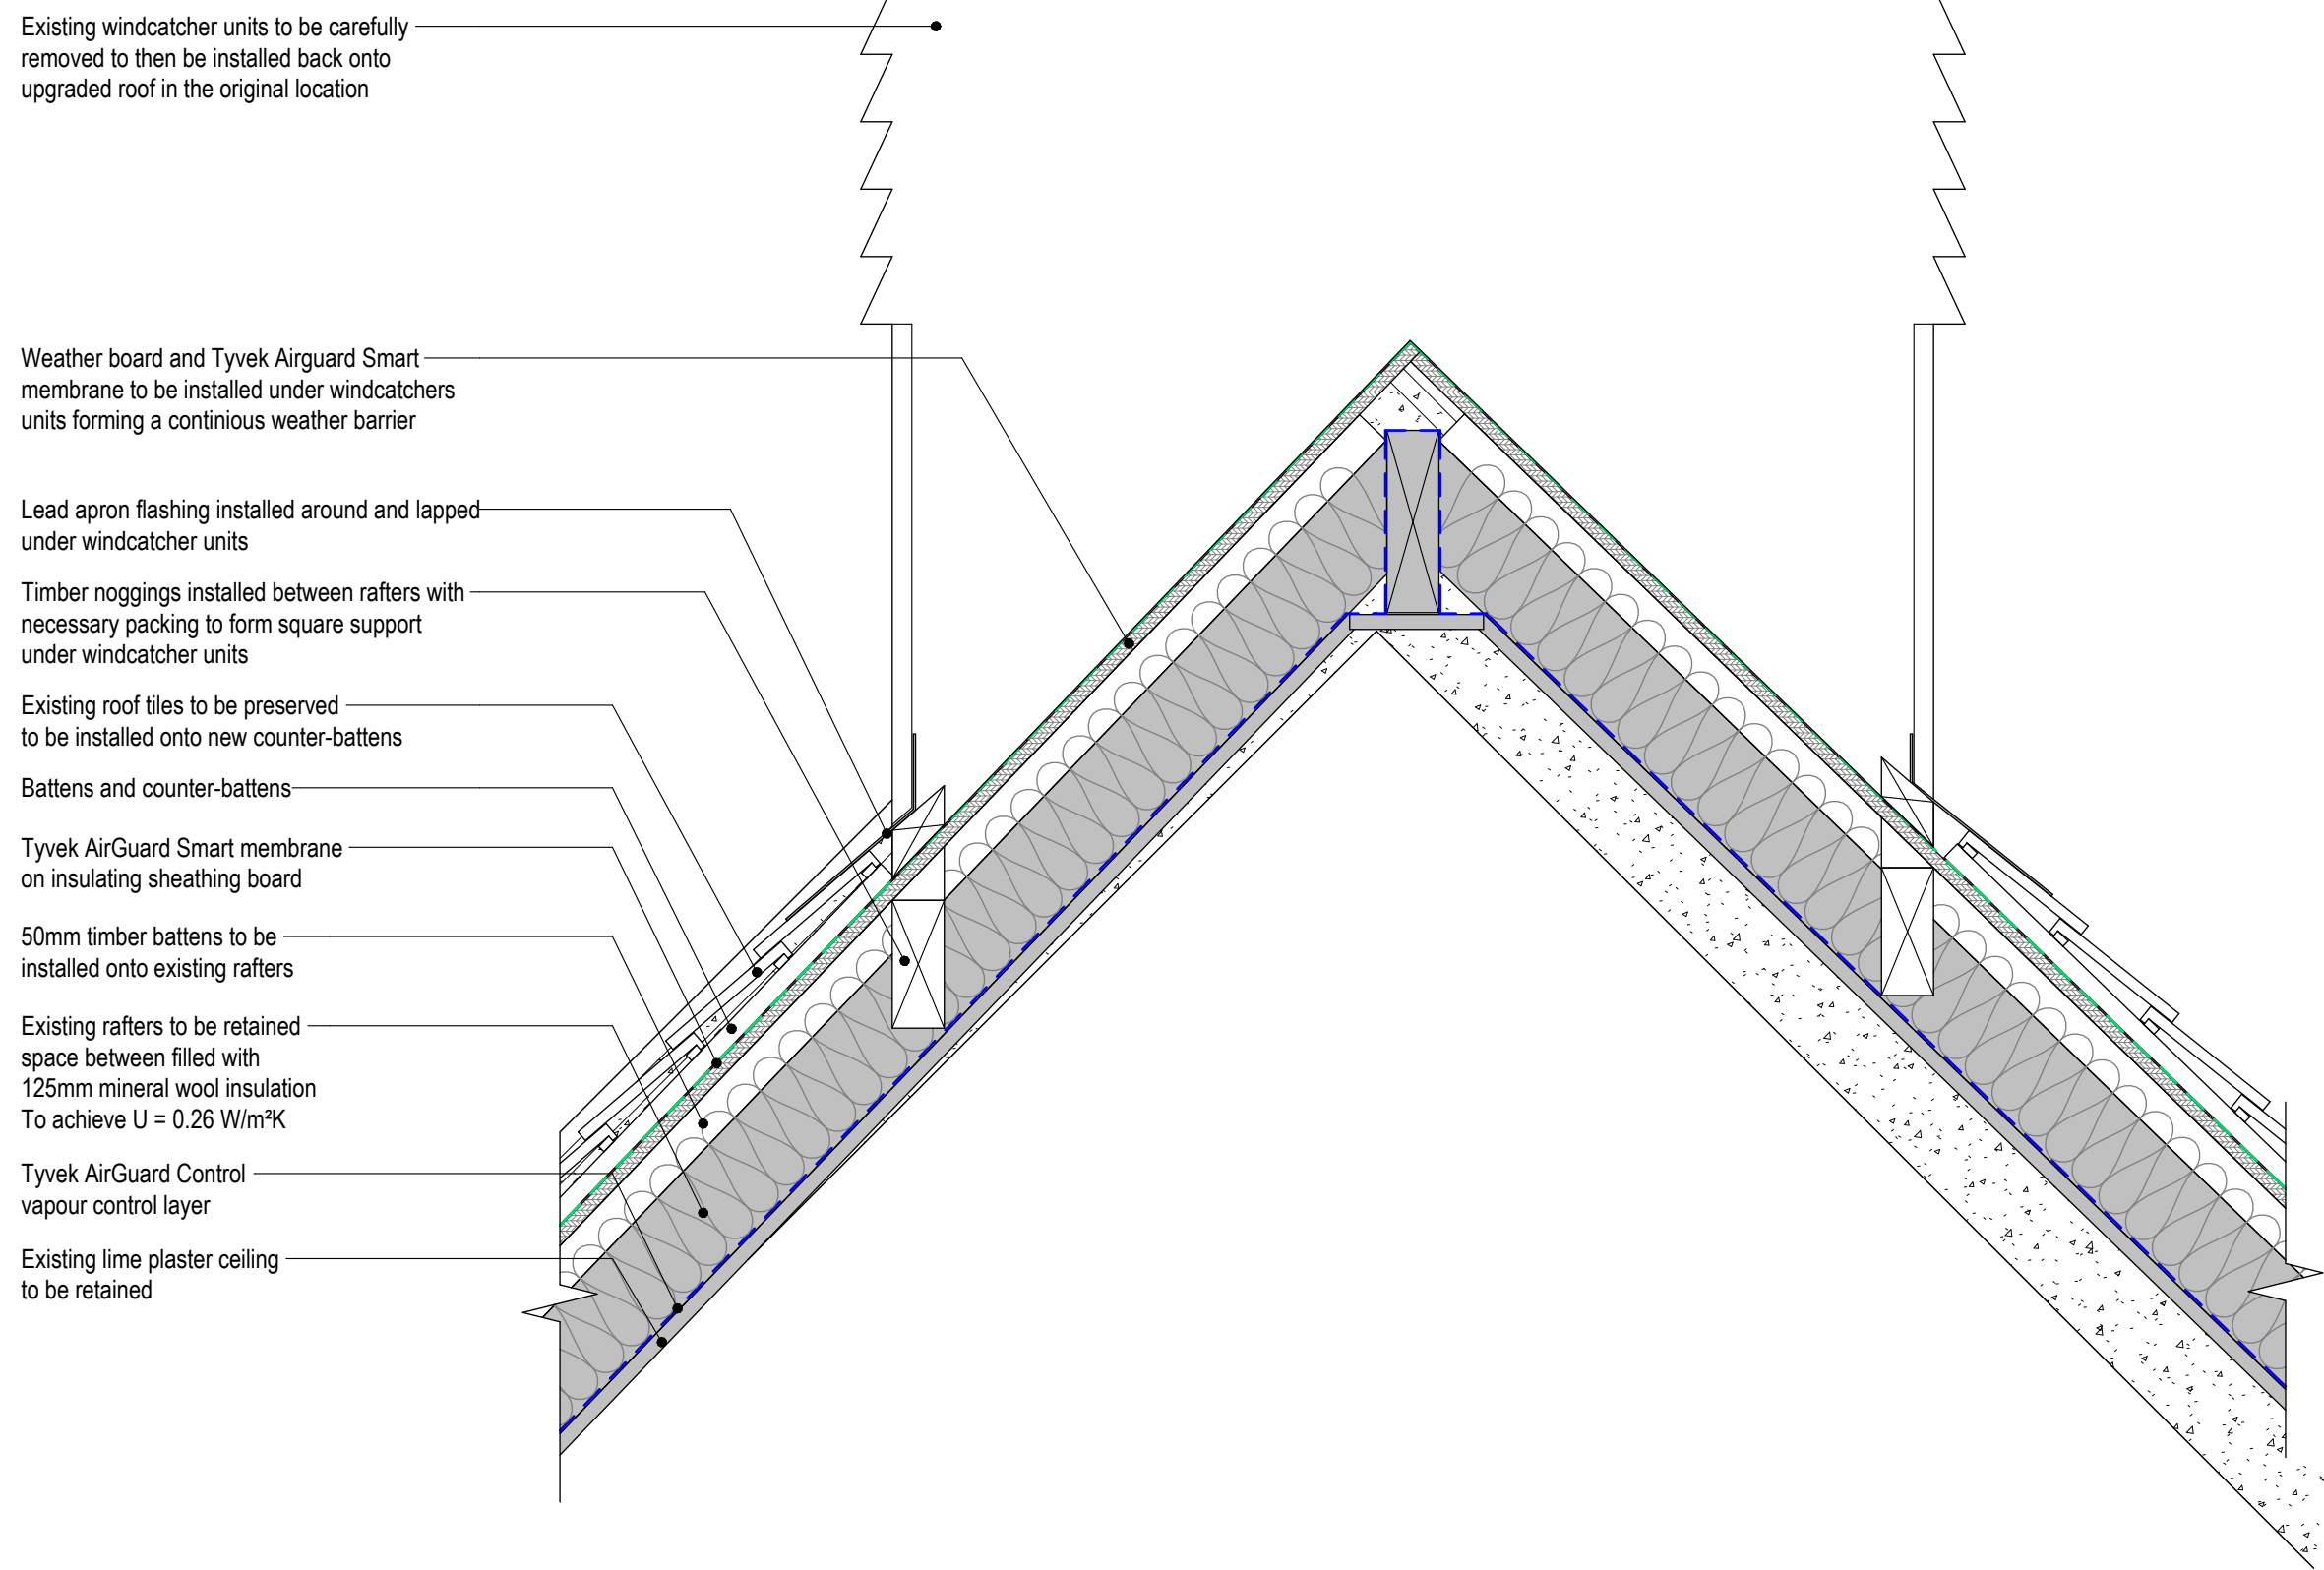

3 Windcatcher Detail
1 : 10

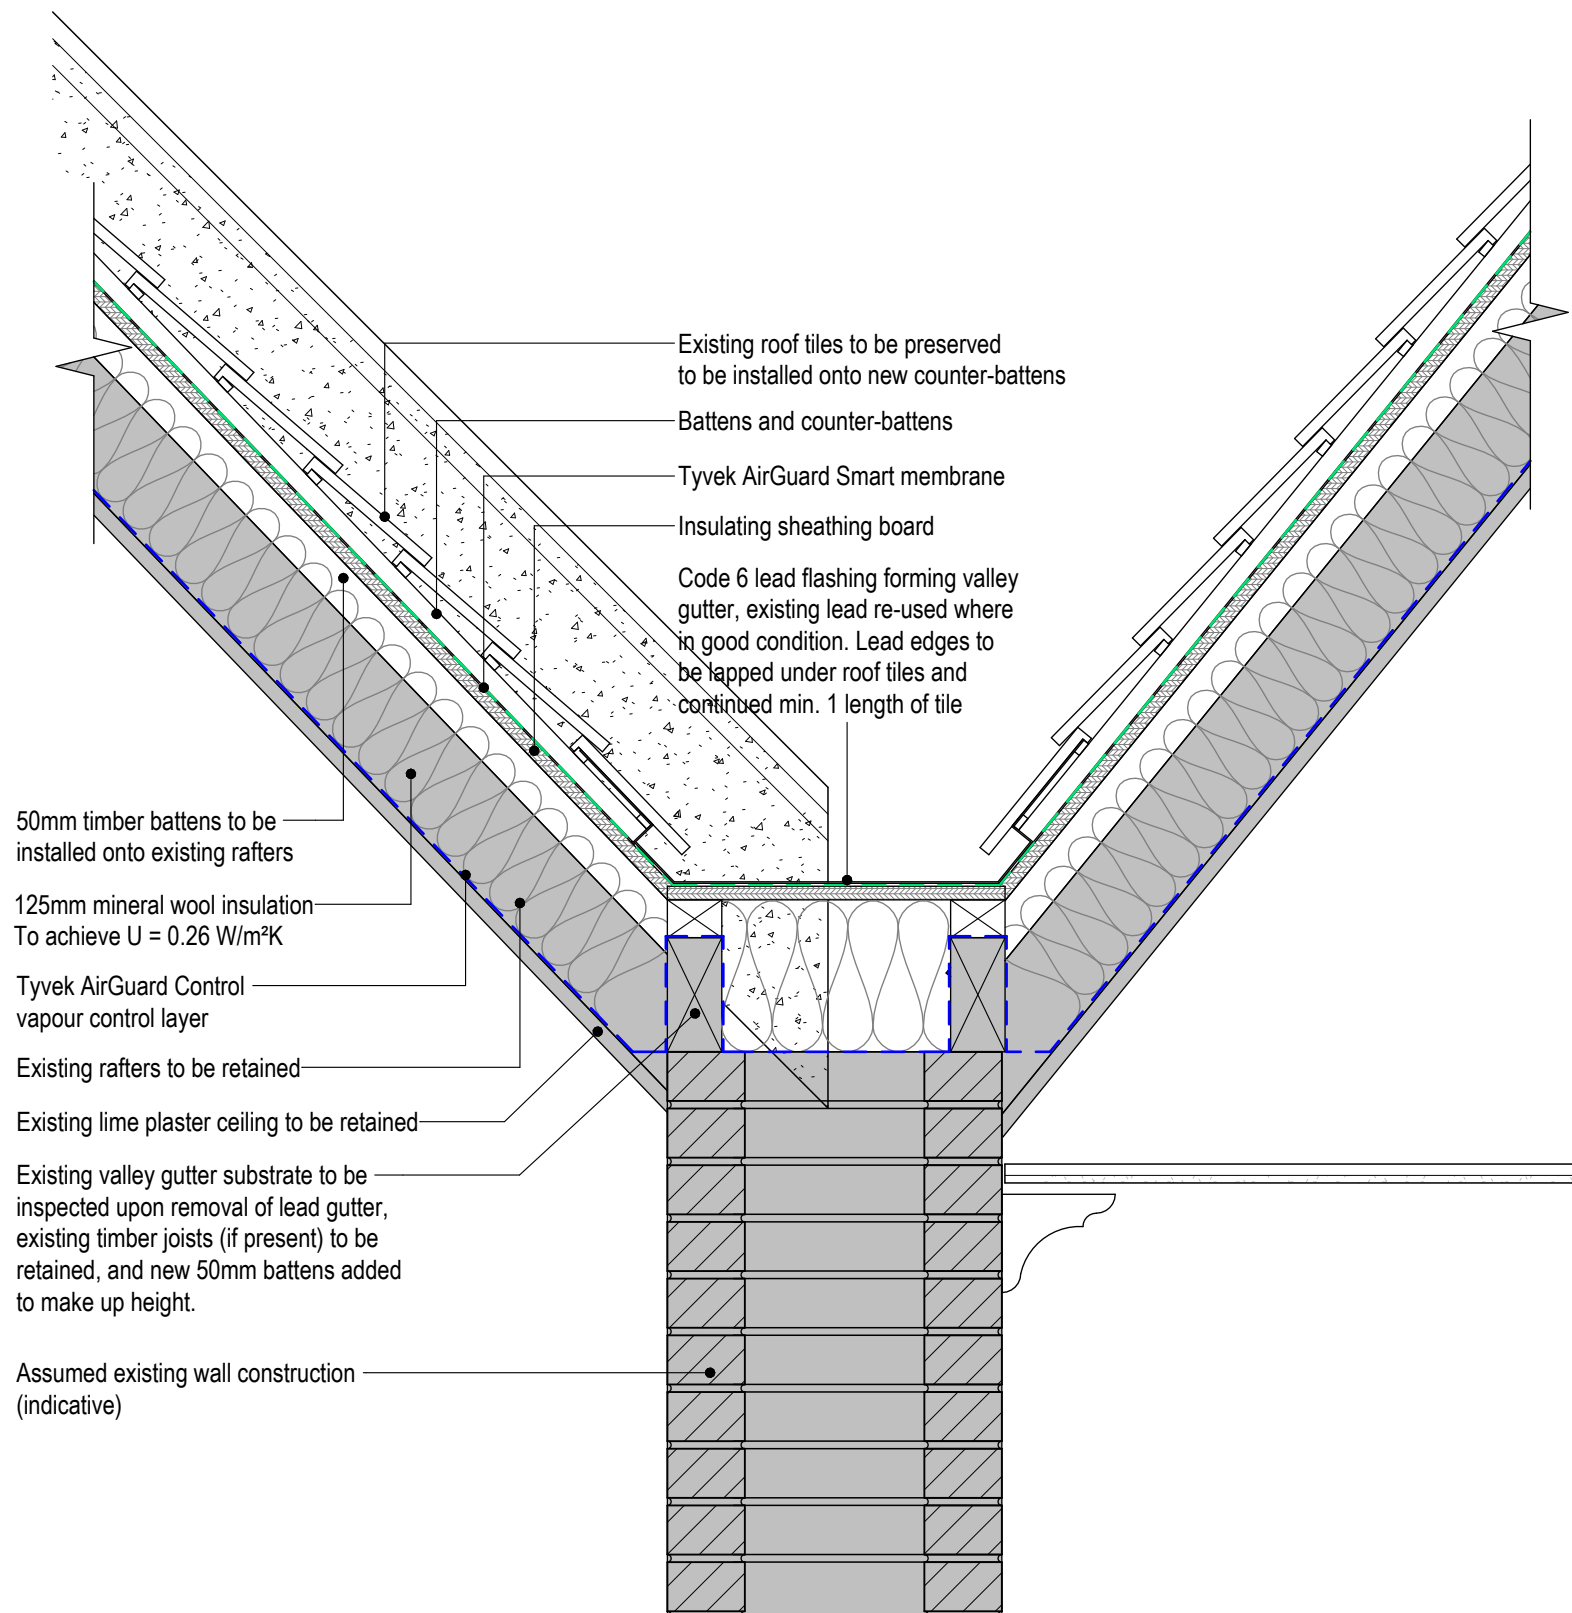

2 Valley gutter detail
1 : 10

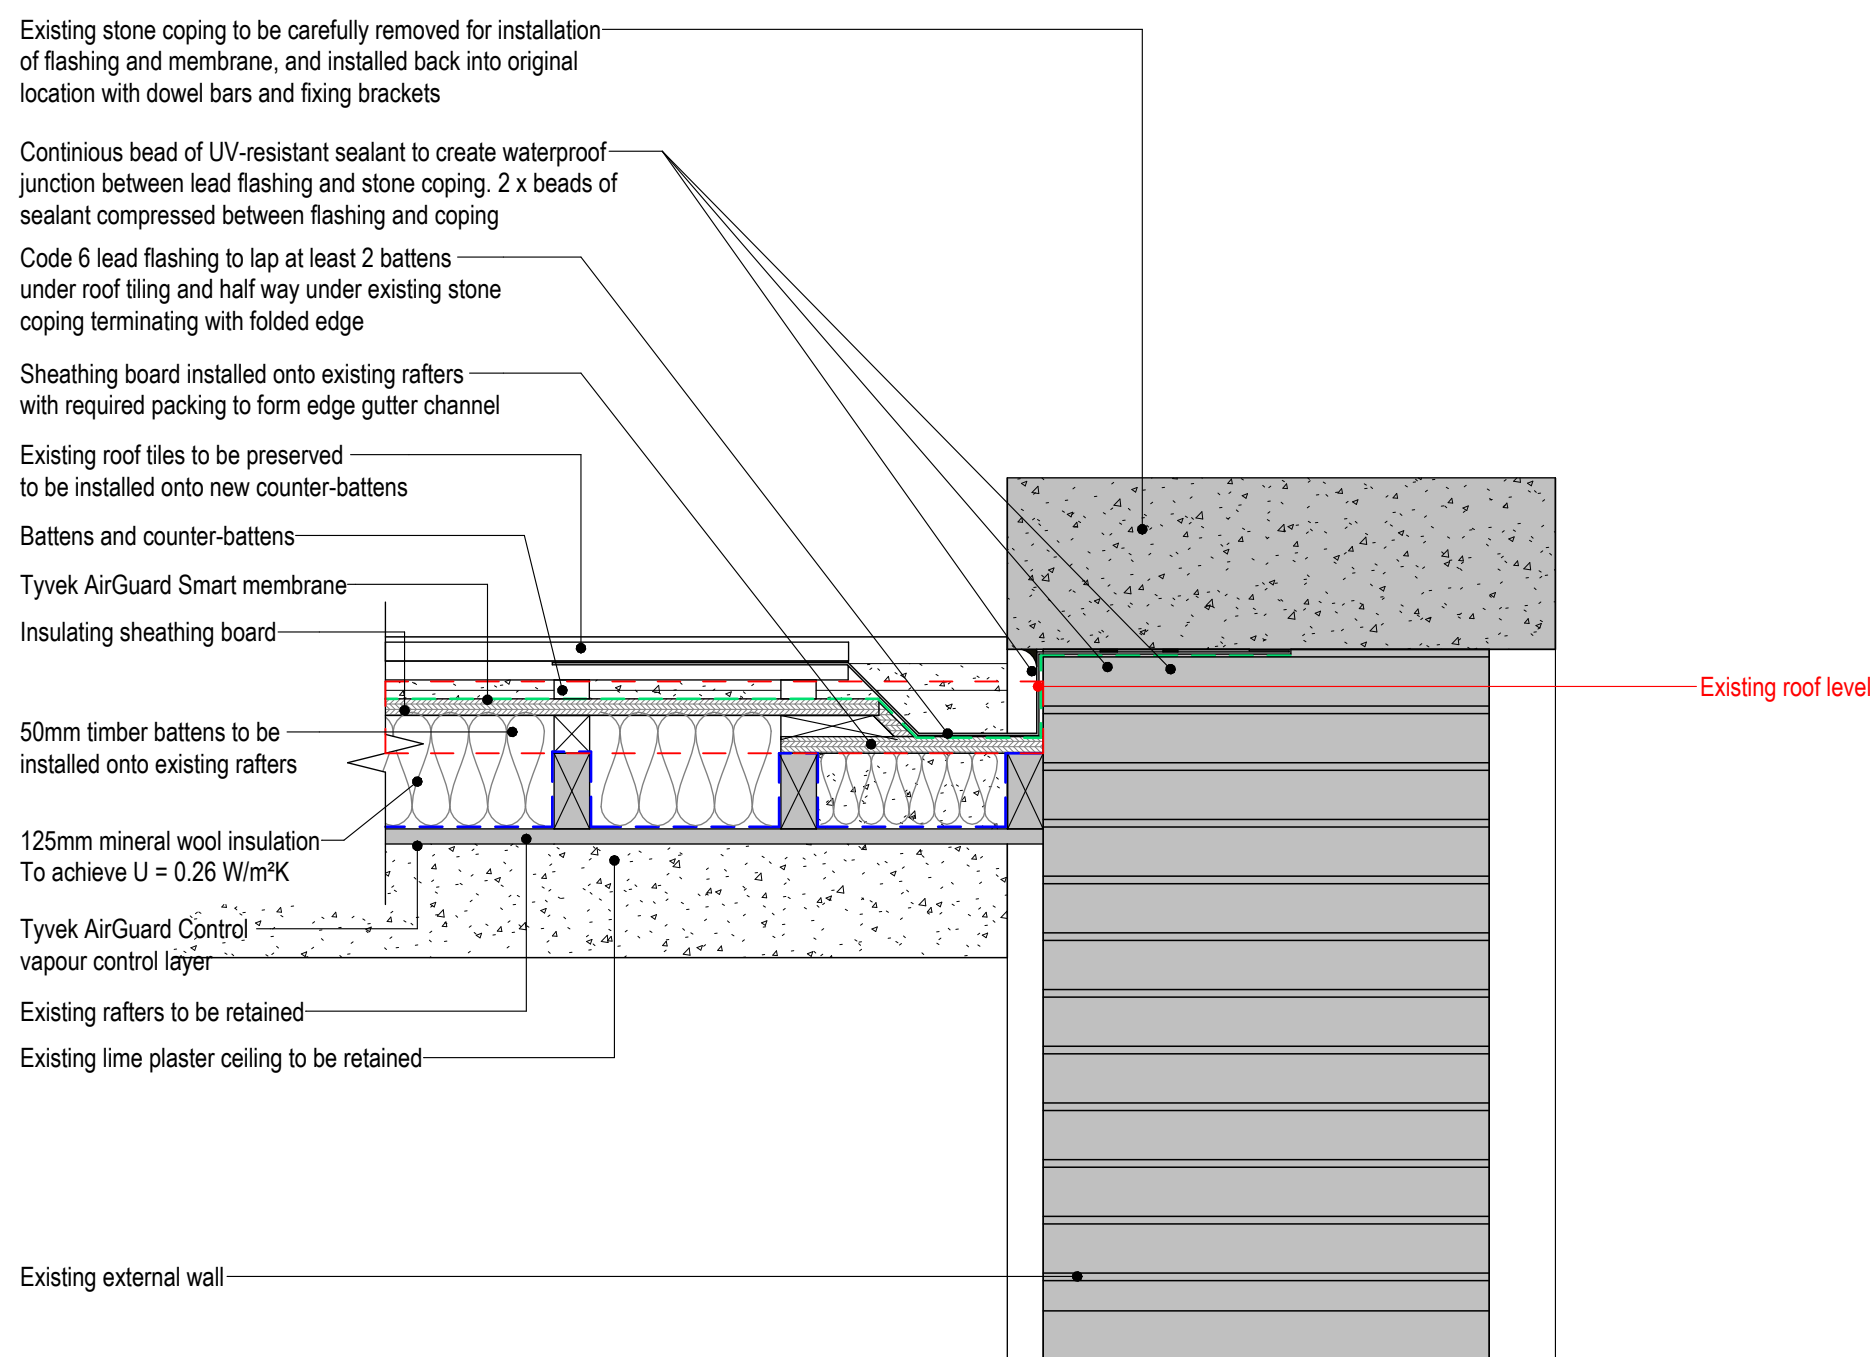

4 Stone Coping Gable Verge detail
1 : 10

Notes:

- This drawing is copyright.
- Do not scale dimensions from this drawing.
- This drawing is to be read in conjunction with all other relevant drawings.
- All discrepancies on this drawing are to be reported to the architect.
- Do not modify any element of this drawing.
- Use drawing only for purpose(s) issued.
- This drawing may contain colour.

North Point

Scale Bar

0 0.2m 0.6m 1.0m

Scale: 1:20

Key Plan

The following external model files are included within this drawing:

NOTE:

This drawings shows the schematic design intent, do not scale dimensions from this drawing, the positions of some existing elements were assumed and are to be inspected on site.

P2	2023/12/01	Listed Building Consent Submission.	AB	RM
P1	2023/11/17	Stage 4 Issue for Costing	AB	RM
Rev	Date	Revision Notes	Drawn	Review



Project

Rutherford Building

Drawing Title

Roof Details

Job Number	Date	Security Classification	Drawn By
141532	17/11/2023		MC
Scale@A1	Purpose	Reviewed By	
As indicated	LISTED BUILDING CONSENT	AB	
Drawing Number	Revision		
2401-RBUM-ARC-XX-RL-DT-A-2401	P2		