




1. Front - Proposed
1 : 100



2. Left Side - Proposed
1 : 100



3. Rear - Proposed
1 : 100

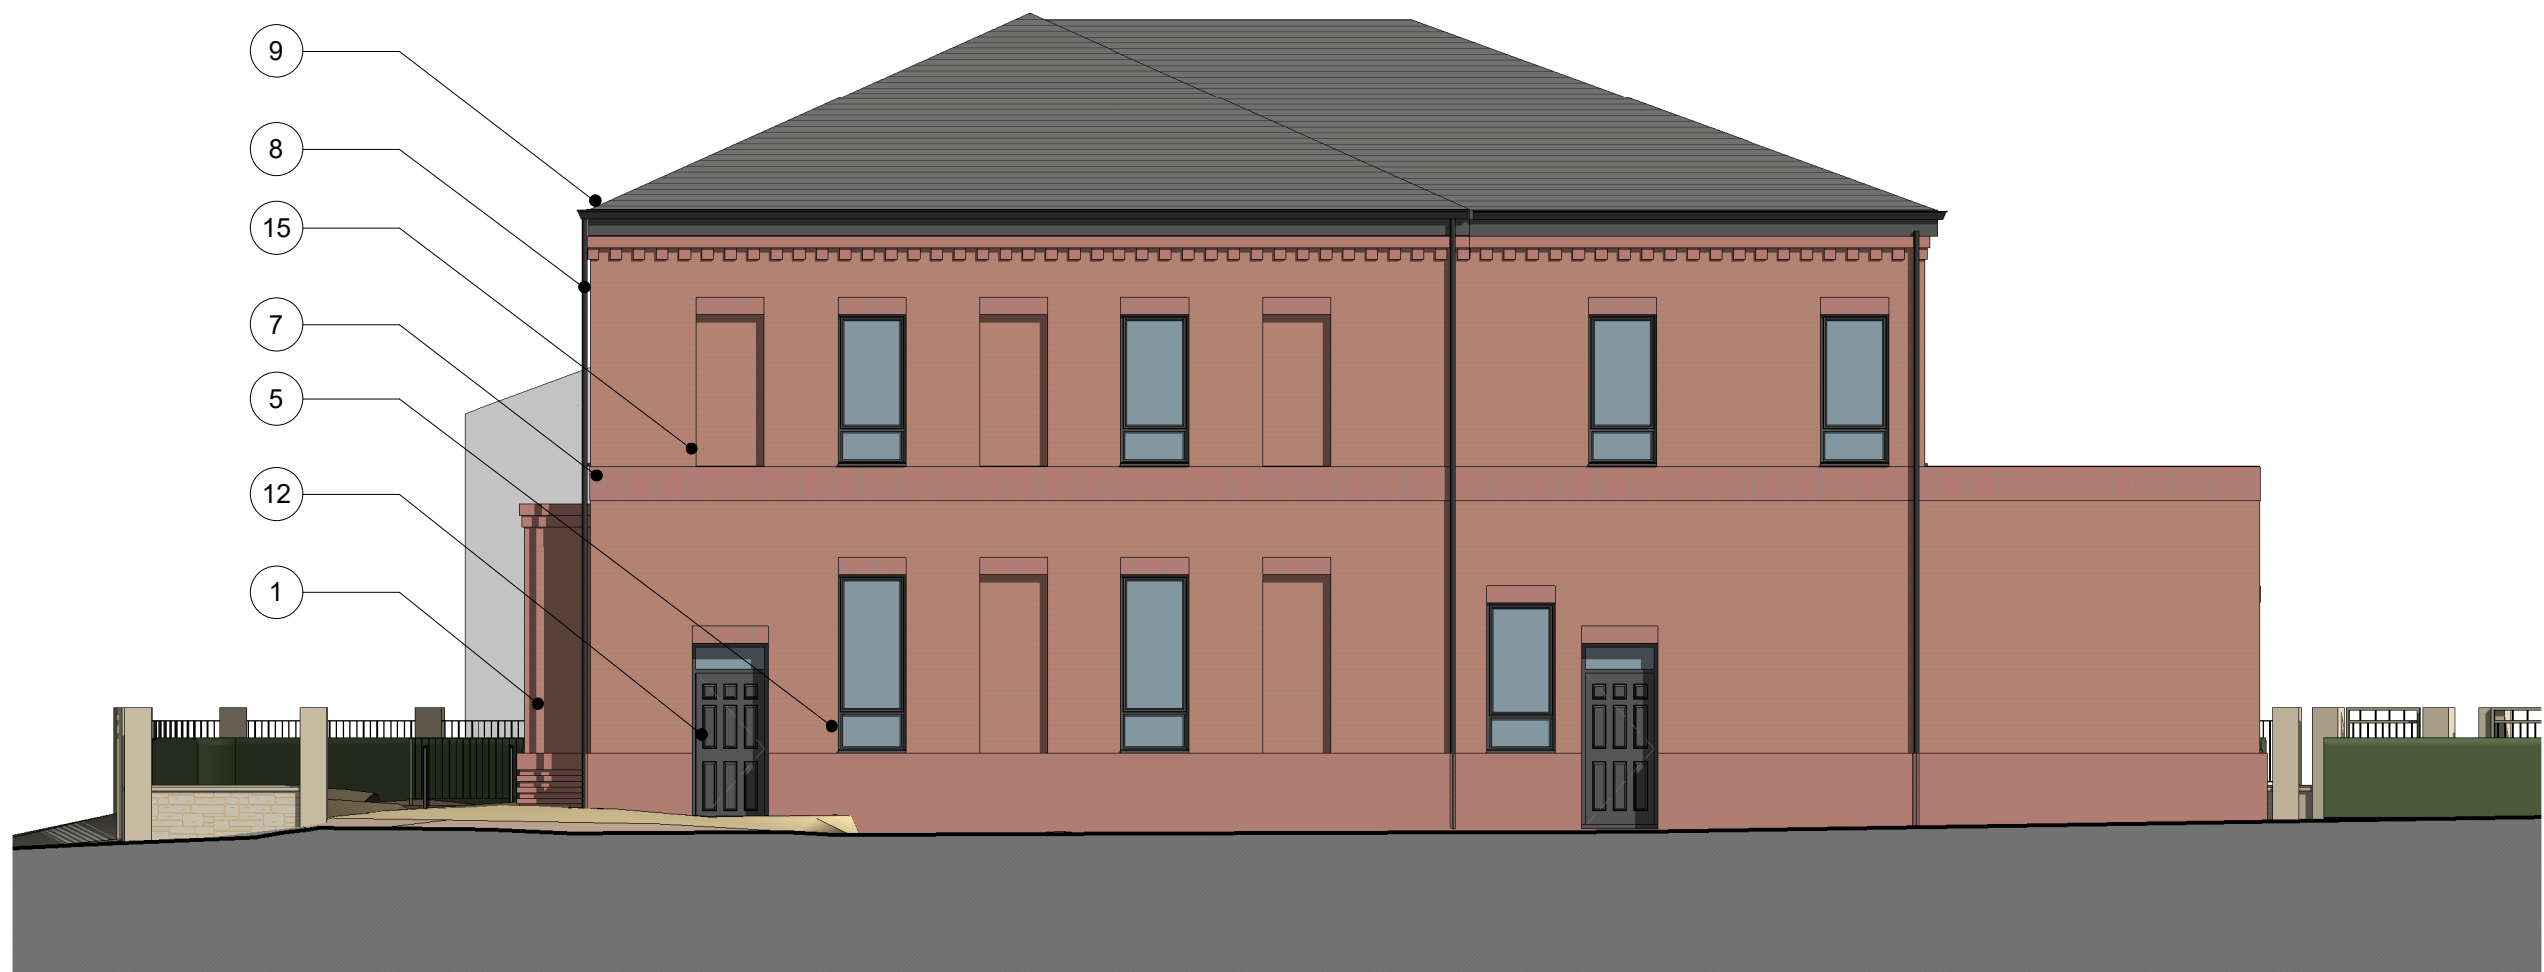

4. Right Side - Proposed
1 : 100

1 0 1 2 3 4 5
SCALE 1:100 m

Note Block - Elevations - GA

- Proposed clay facing brickwork
- Proposed clay facing brickwork plinth
- Proposed feature clay facing brickwork recessed and projecting plinth
- Proposed aluminium framed double glazed windows. Clear glazing.
- Proposed aluminium framed double glazed windows. Obscured glazing in all panels. To have trickle vents.
- Proposed recessed brick surround detail
- Proposed double soldier brick coursing band
- Proposed Fascias, Gutters and RWP's in colour to match windows
- Proposed tiled roof
- Proposed brick soldier lintel course
- Proposed corbelled brick eaves detail
- Proposed entrance door. Style indicative only.
- Proposed canopy/faux balcony with metal guard rail
- Proposed faux door.
- Recessed infill to replicate rhythm of windows on opposite elevation.
- Proposed stepped brick eaves detail.

PROJECT	27-29 Middleton Road	SCALE @ A1	1 : 100	DATE	17 MAR 2022	DRAWN BY	SP
CLIENT	Kehillas Crampsall	STATUS	PLANNING	REV	DESCRIPTION	BY	DATE
TITLE	Proposed GA Elevations	PROJECT NO.	DA21055.	DRAWING NO.	004.	REV.	3
NOTES		DISCLAIMER: ALL RIGHTS RESERVED. THIS DRAWING MUST NOT BE REPRODUCED WITHOUT WRITTEN CONSENT. DEBTAL ARCHITECTURE SHALL BE LIABLE FOR THE STATUS AND CONTENT OF THIS DRAWING AND WILL NOT BE RESPONSIBLE FOR ANY CONSEQUENCES OF ANY REUSE OF THIS DRAWING. ALL DRAWINGS ARE TO BE USED IN ACCORDANCE WITH THE CURRENT STATUTORY LEGISLATION, RELEVANT CODES OF PRACTICE AND PREVIOUS AGREEMENTS. ALL DIMENSIONS ON THIS DRAWING ARE IN MILLIMETRES UNLESS OTHERWISE STATED.					