



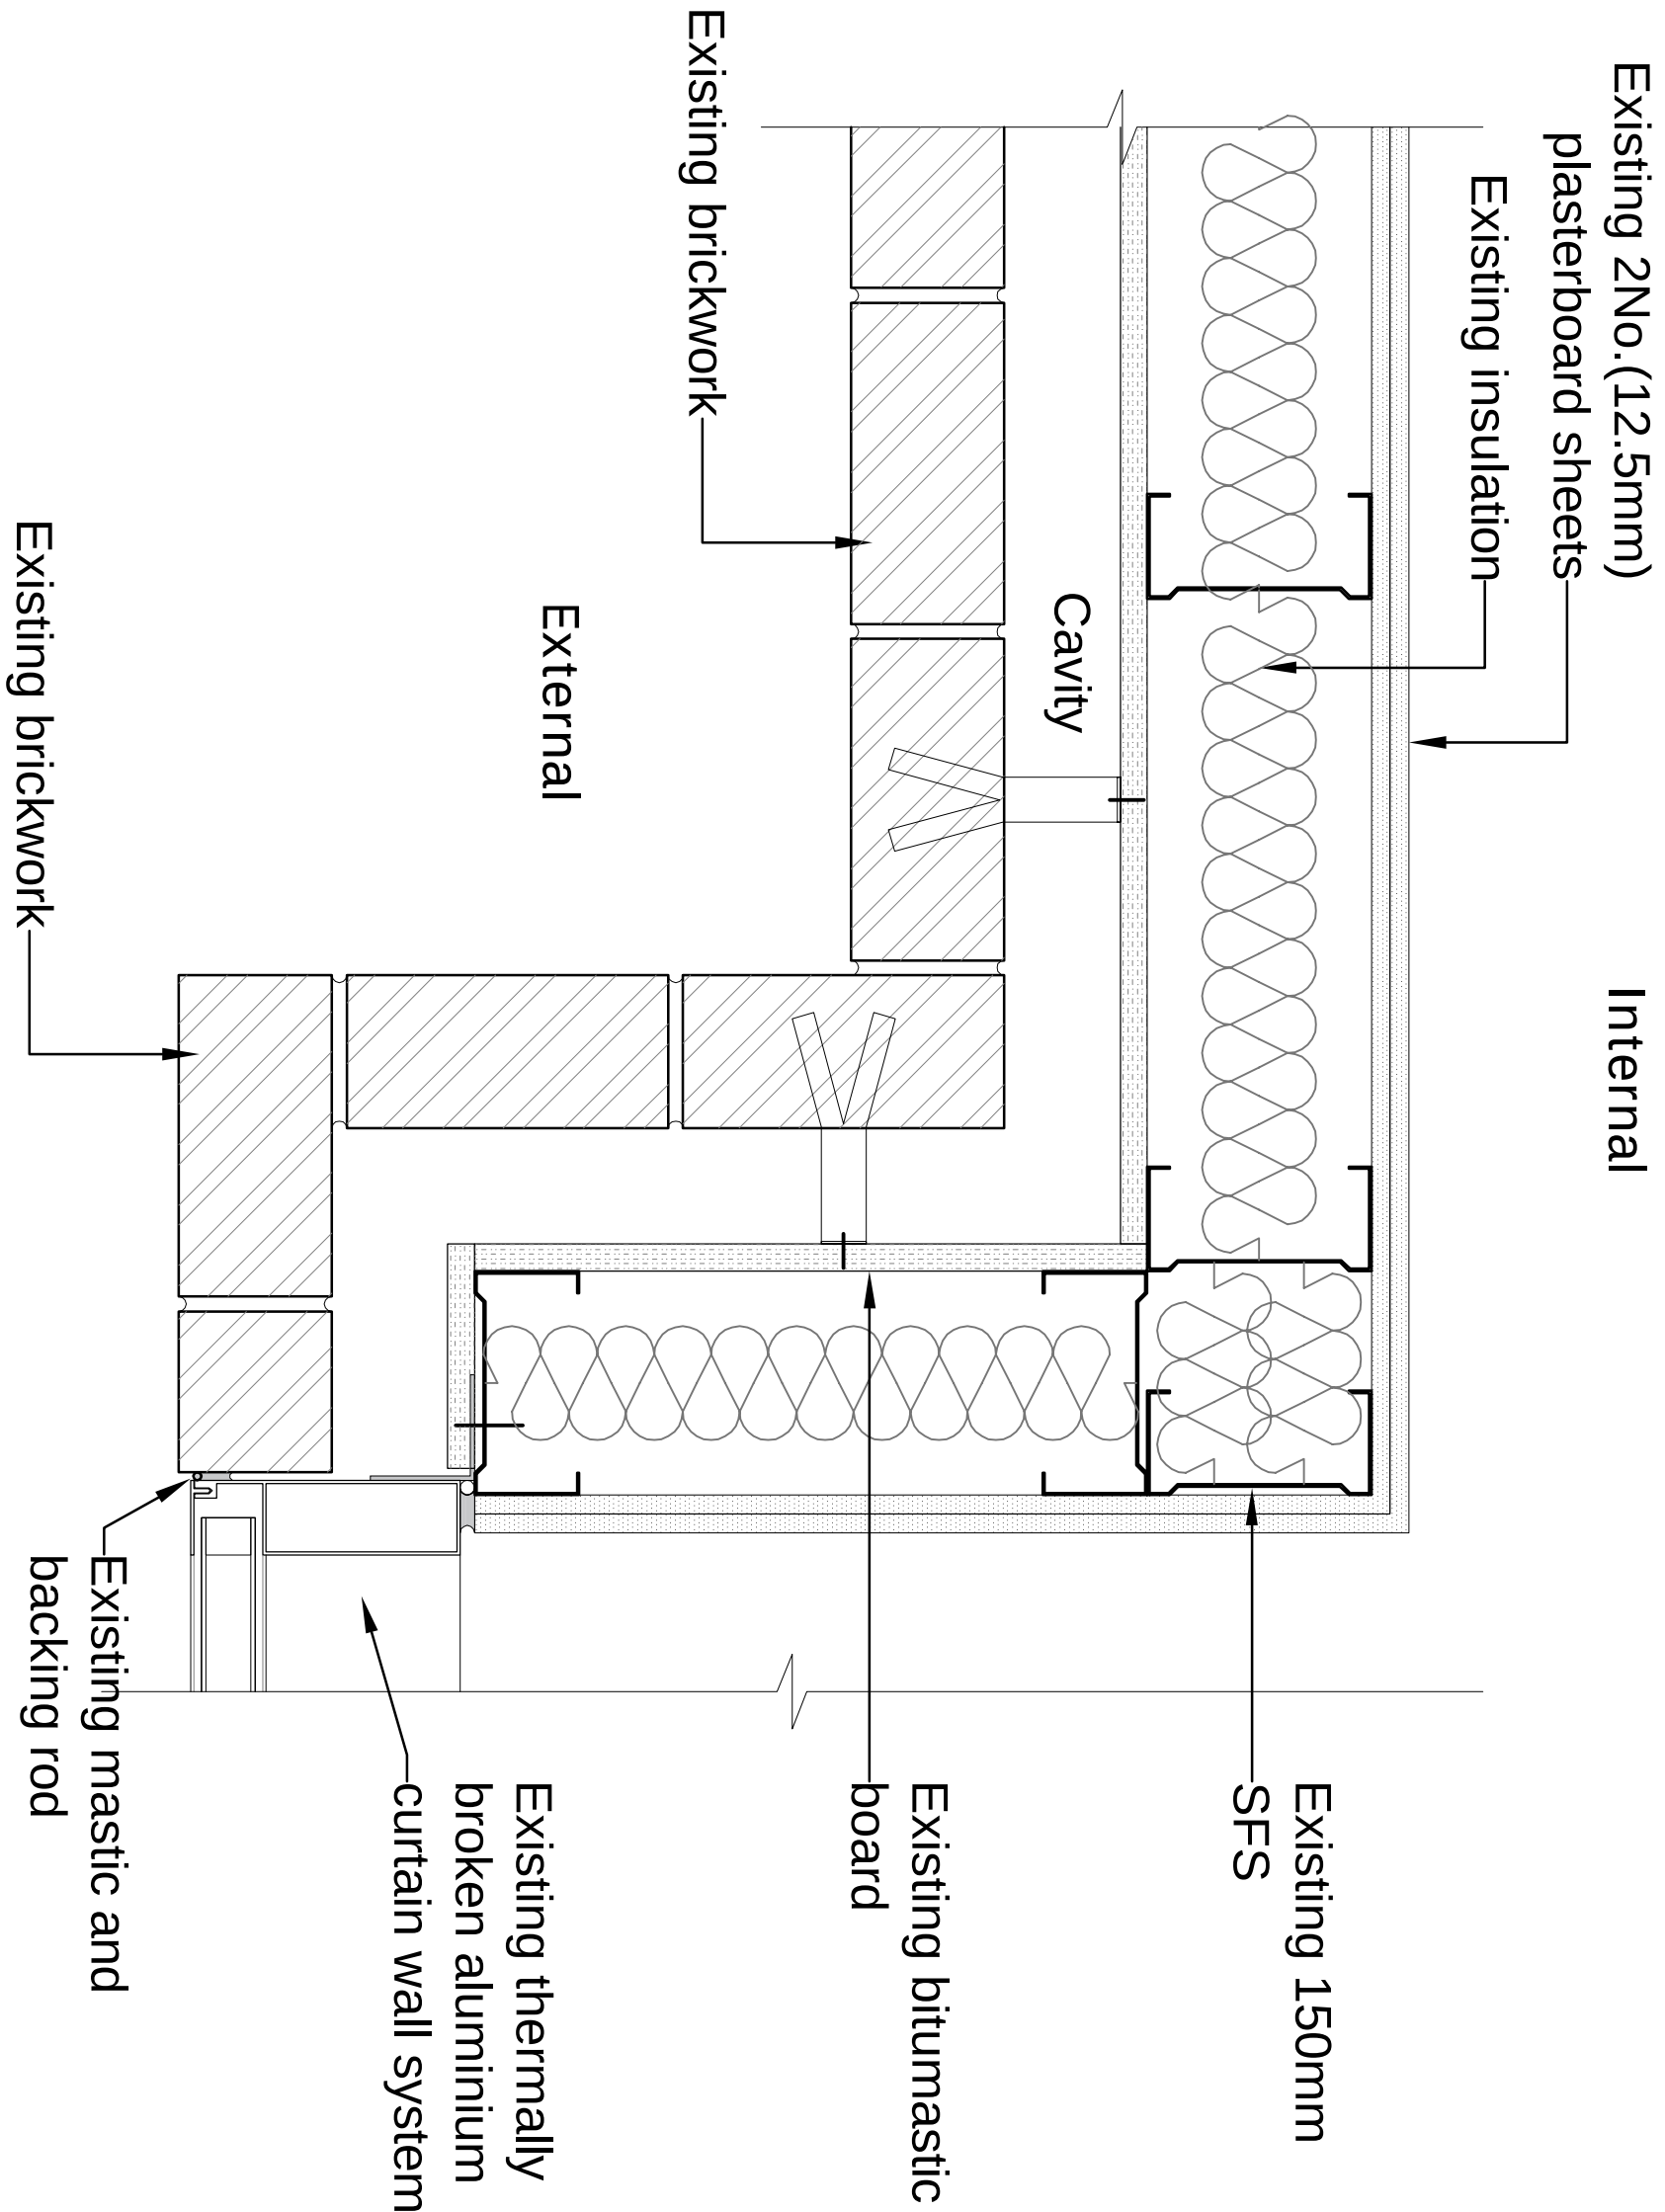

Existing wall Treatment - Brickwork at Corner

1 : 5 @ A1

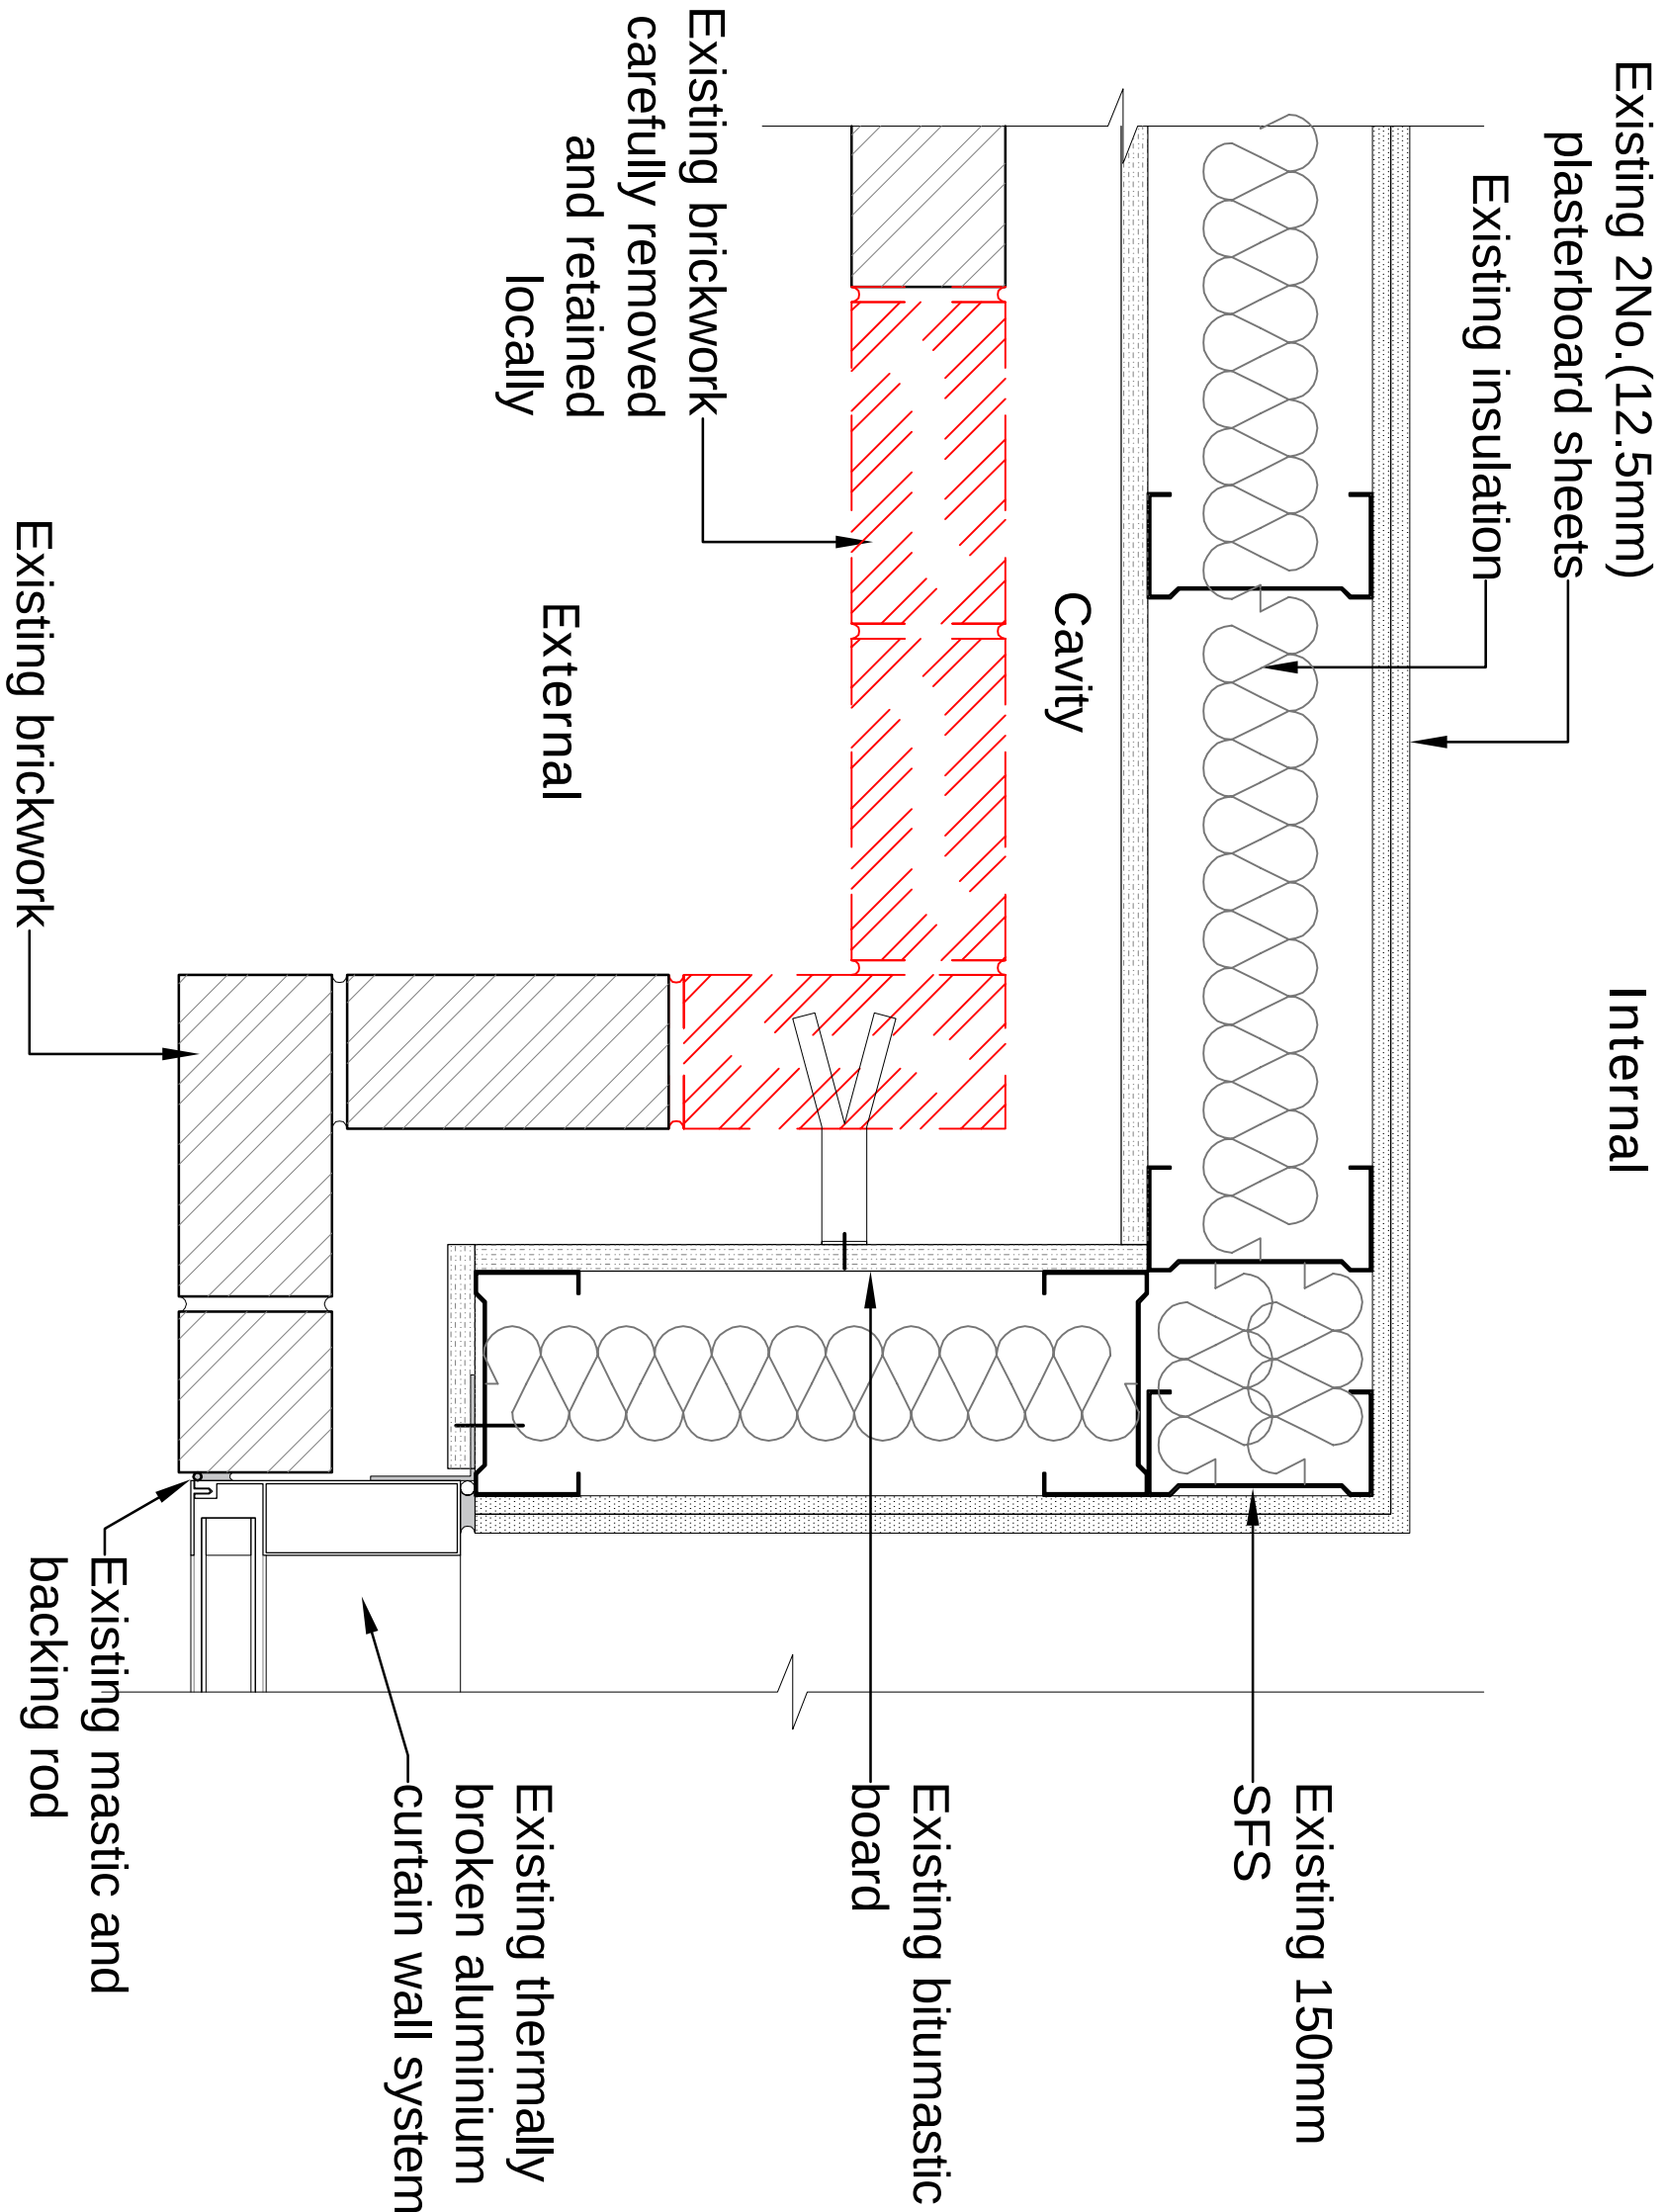


Strip out Treatment - Brickwork at Corner

1 : 5 @ A1

Please note:

The contents of this drawing are based on (survey/ existing) information taken on site. Halliday Meecham Architects can accept no responsibility for the accuracy of this information and/or works based upon it. The contractor must check the accuracy of these drawings prior to installation on site and notify Halliday Meecham Architects of any discrepancies.

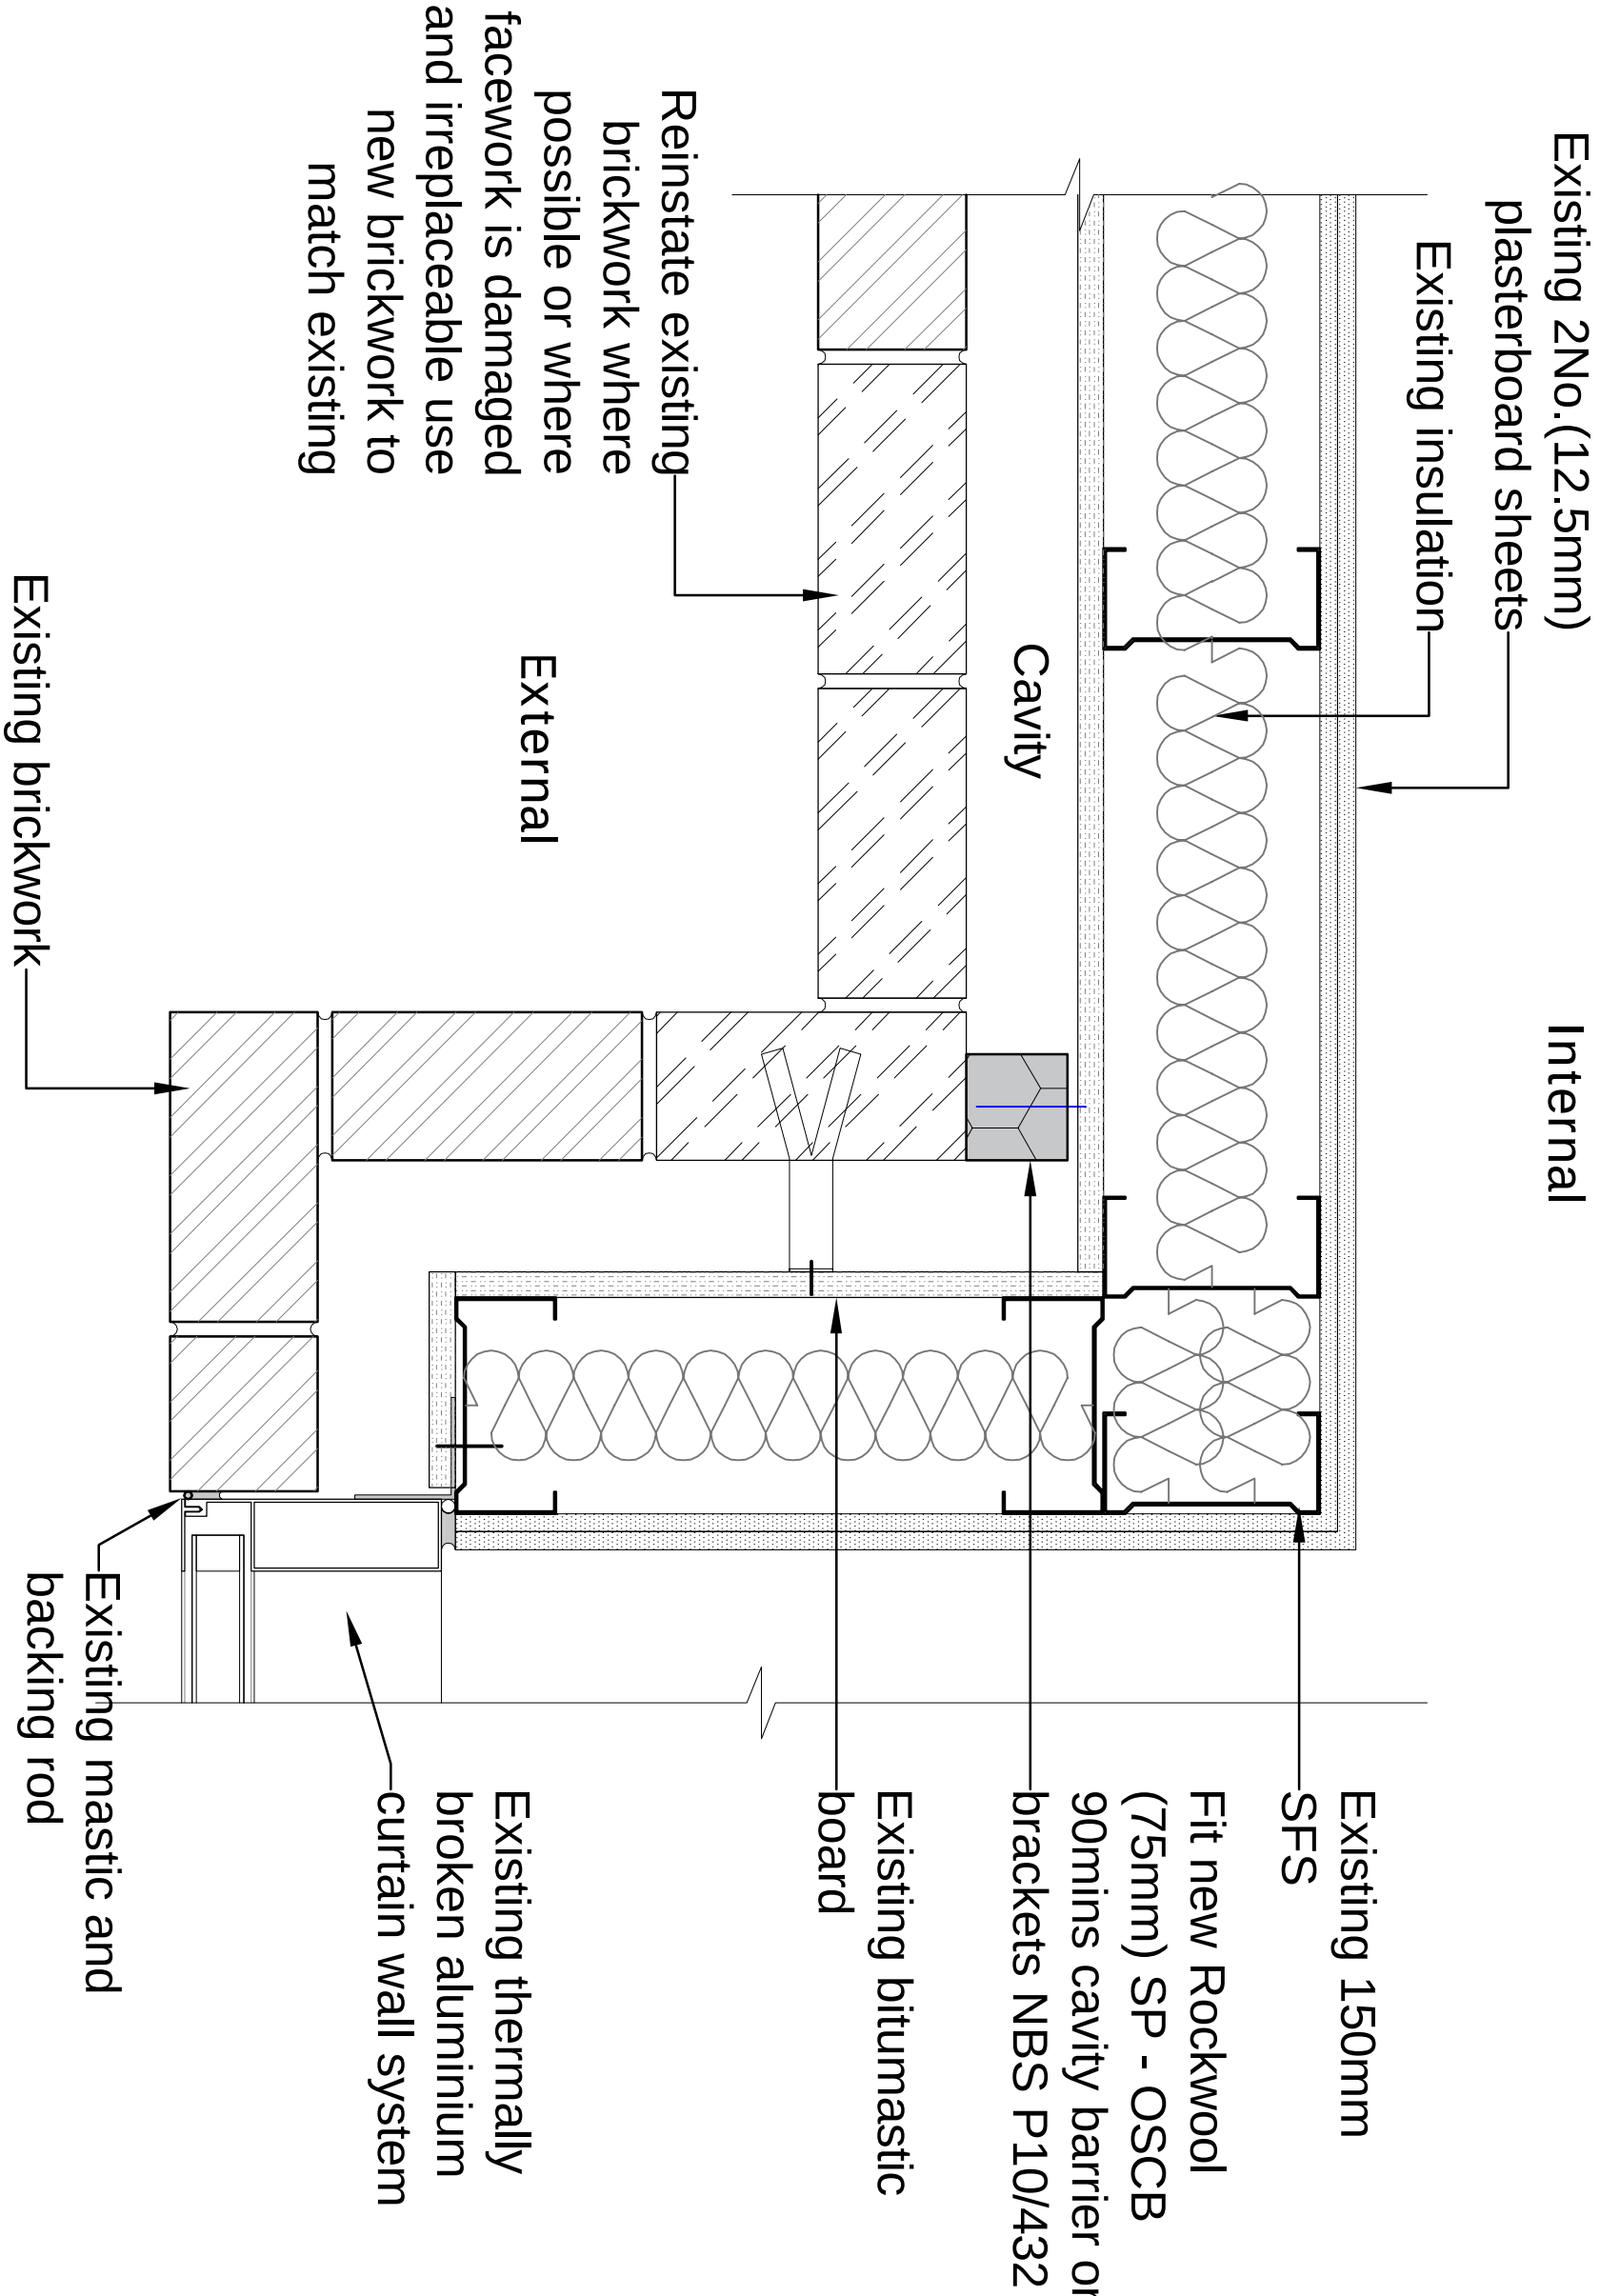


Proposed Wall Treatment - Brickwork at Corner

1 : 5 @ A1

P2	Blumen board retained.	08.09.23	CB	TF
P1	Issued for Planning.	01.08.23	CB	SB
-	Issued for Comment/Approval.		-	-
Revision	Description	Date	Drawn	Checked

Halliday Meecham Architects Limited

111 Piccadilly Manchester M1 2HY
+44 (0)161 661 5566
4 Devonshire Street London W1W 5DT
+44 (0)203 440 5175
hma@hallidymeecham.com
www.hallidymeecham.com

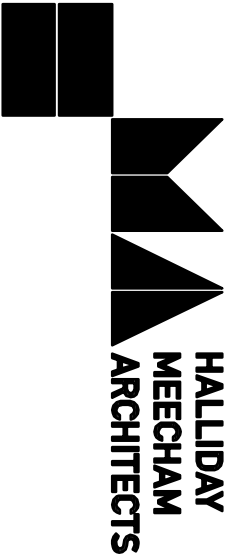

HALLIDAY
MEECHAM
ARCHITECTS

Client	Wardens						
Project	Garden House						
Address	Garden House, 114 High St, Manchester, M4 1HQ						
Drawing	External Wall Treatment - Brickwork at Brick to Brick Corner						
Scale @ A1	Scale @ A3	Date	Drawn:	Checked:	Job No.	Drawing No.	Revision
1:5	1:10	24.07.23	CB	TF	5540	21104	P2
Drawing Ref.	5540-HMA-GH-ZZ-DR-A-21104						P2

© Copyright. All rights reserved. This drawing must not be reproduced without permission. Do not scale from this drawing. All dimensions are in millimetres unless otherwise stated. Any discrepancies should be reported to the Architect.