


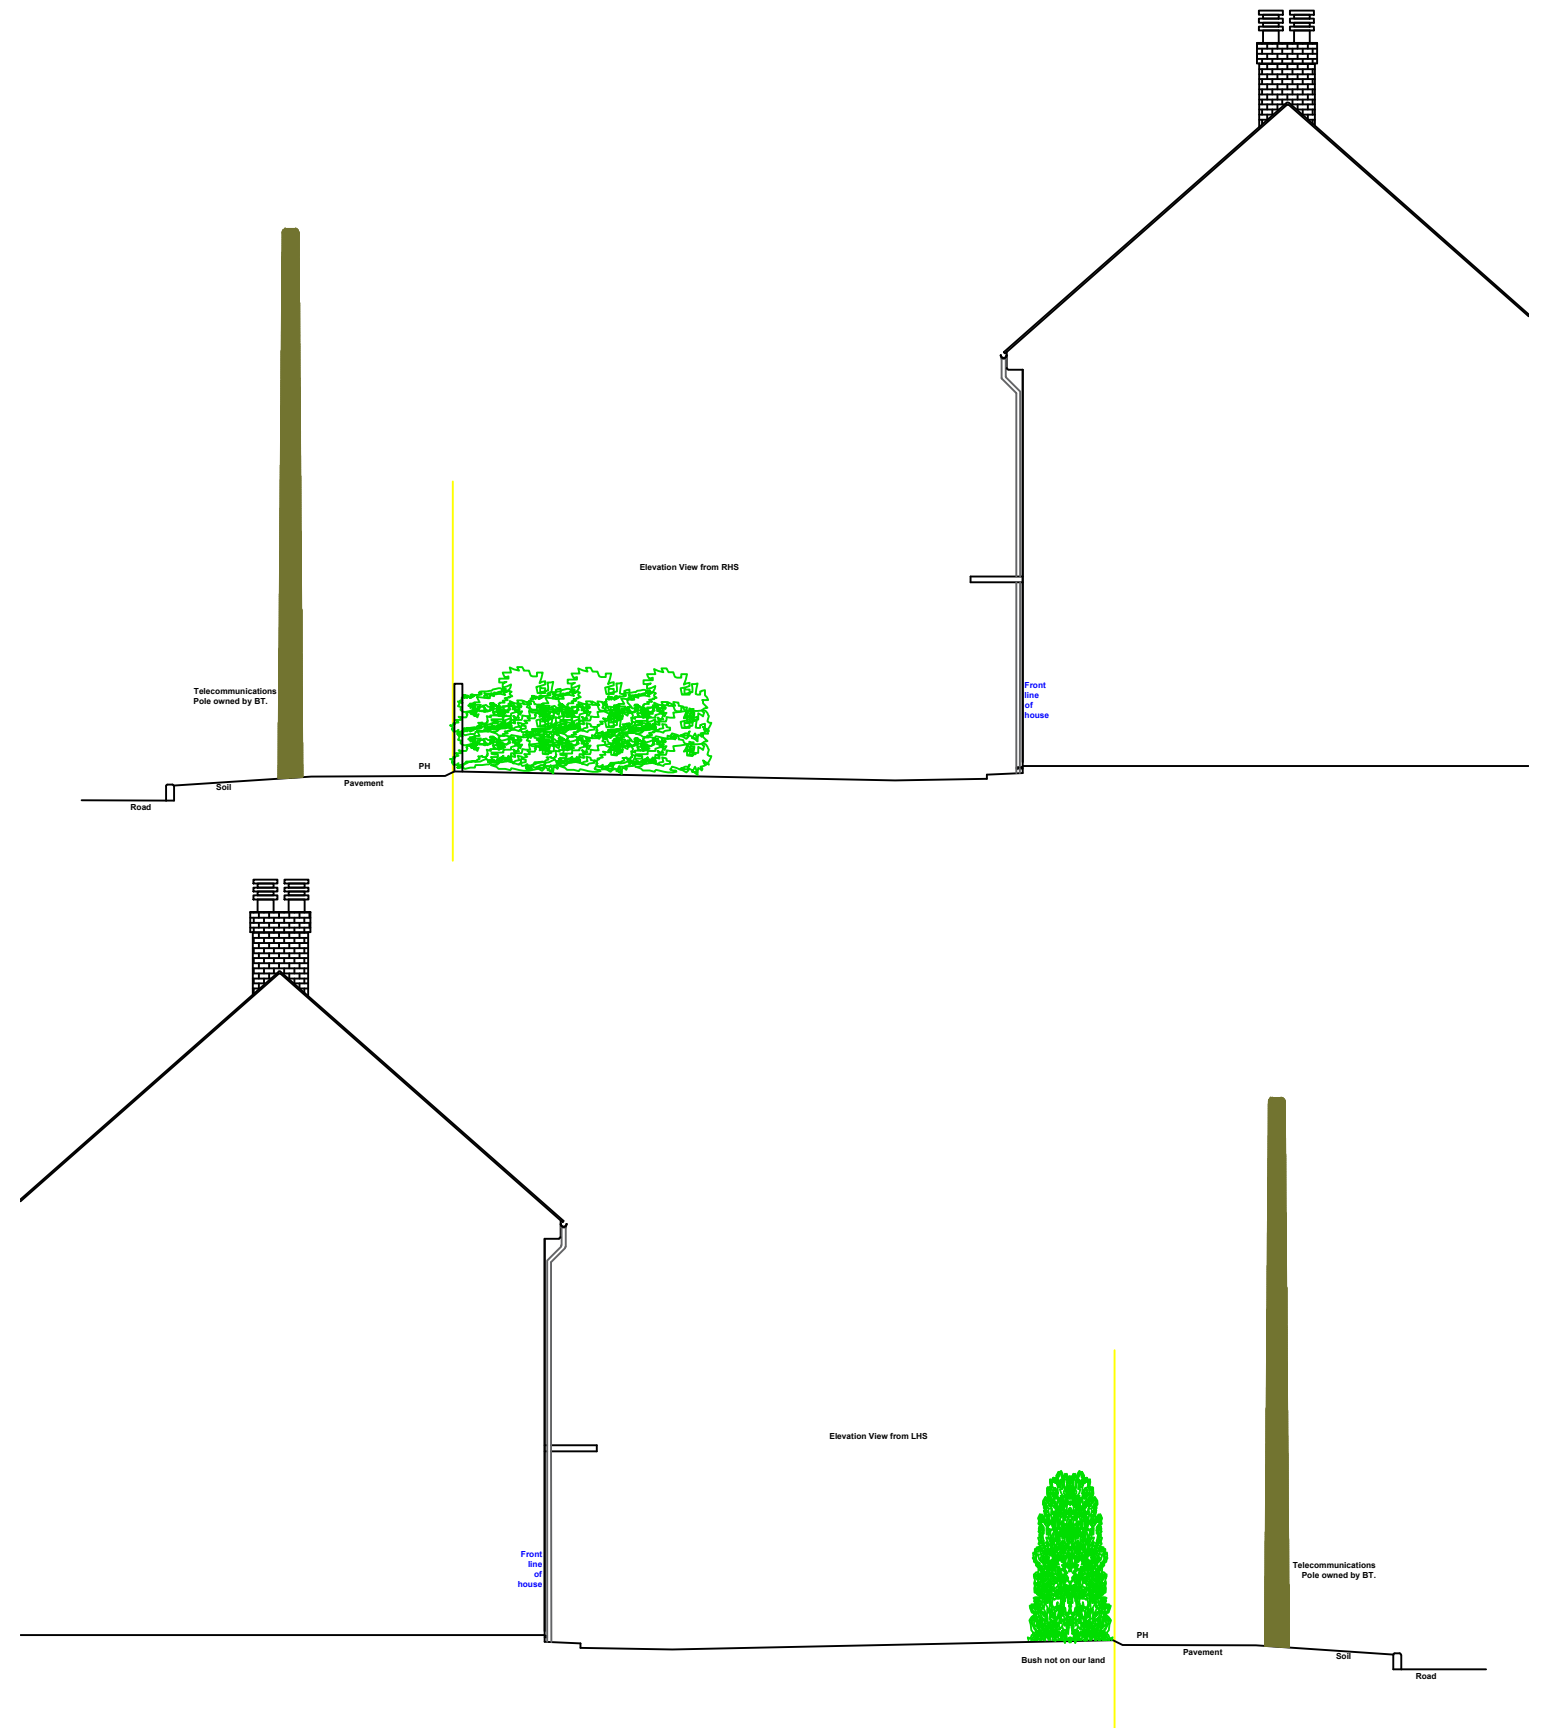

I agree to MEAP's proposed plans.

Signed

Date



**Manchester Local
Care Organisation**

Leading local care, improving
lives in Manchester, with you



**Manchester
Equipment &
Adaptations
Partnership**

Neil Brickles - Technical Officer.
Manchester City Council
Manchester Local Care Organisation.
Philips Park Road. Beswick.
Manchester.
M11 3FU
neil.brickles@manchester.gov.uk
Tel No : 0161 277 1704 - 07903 244482

Date:

22/01/2024

Scale / Paper:

1 : 100 @ A3

Revisions / Options

No.

Date.

Sig.

Planning

22/02/2024

NB

Project - Full measure + boundaries,
access, bathing, doors, stair lift,
driveway.
Ms Jane Ruthven
18 Munn Rd
Blackley
Manchester
M9 0NH