


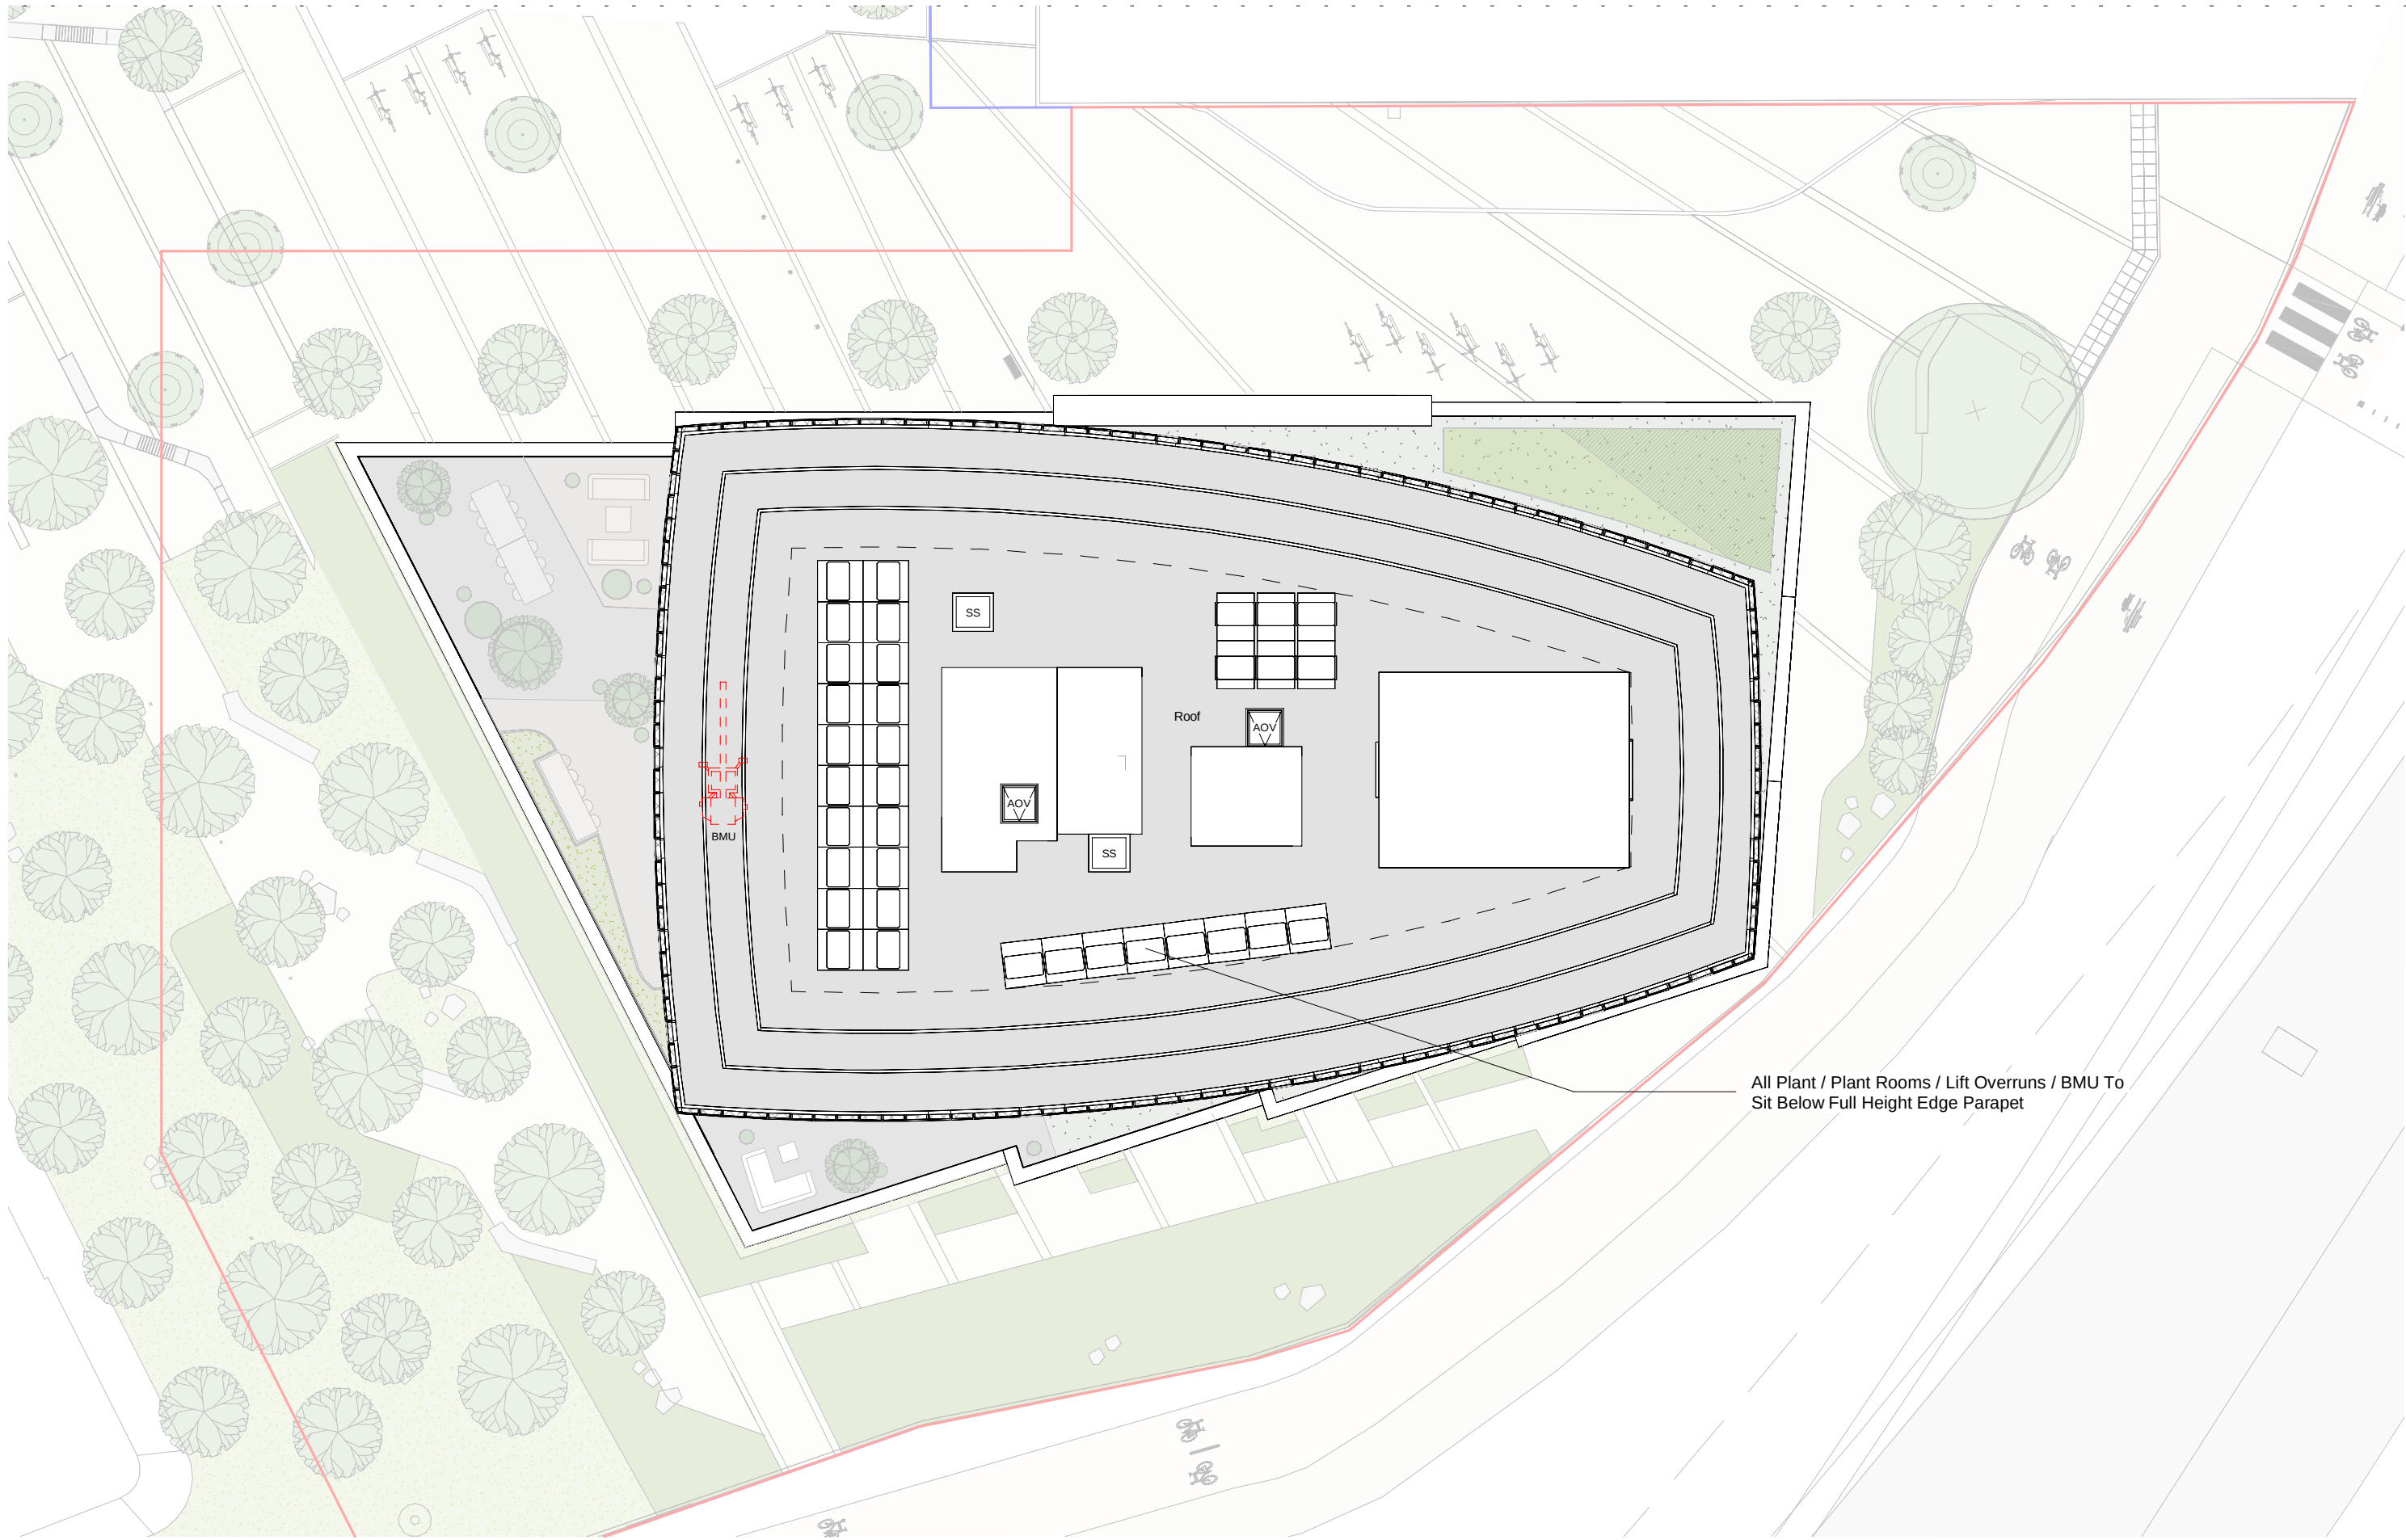

All Plant / Plant Rooms / Lift Overruns / BMU To Sit Below Full Height Edge Parapet

This drawing is copyright. Do not scale off dimensions. All dimensions to be checked on site by contractor. Contractor to report any dimensional discrepancies, errors or omissions prior to commencing on site.

- |                                                                                     |                    |                                                                                     |                       |                                                                                     |                    |                                                                                      |                      |                                                                                       |                        |
|-------------------------------------------------------------------------------------|--------------------|-------------------------------------------------------------------------------------|-----------------------|-------------------------------------------------------------------------------------|--------------------|--------------------------------------------------------------------------------------|----------------------|---------------------------------------------------------------------------------------|------------------------|
|  | Planning boundary  |  | Student Accommodation |  | Accessible Studio  |  | Amenity/ Circulation |  | Storage/Riser/Corridor |
|  | Ownership boundary |  | Cluster Bedroom       |  | Accessible Cluster |  | Amenity/Entrance     |  | Management             |
|                                                                                     |                    |  | Cluster Kitchen       |                                                                                     |                    |   | Plant/BOH            |                                                                                       |                        |

NOTE: All room/ area labels are for illustrative purposes only



First Street South, Block C, Manchester

PLANNING

General Arrangement Plan  
Level 28 (Roof Level)

10474-SHP-ZC-A-B5D8-G200-PL-28-001

28/11/2023

P01

10474

1 : 200 @A3

**simpsonhaugh**

Manchester  
+44 (0)161 835 2345

London  
+44 (0)20 7549 4000