


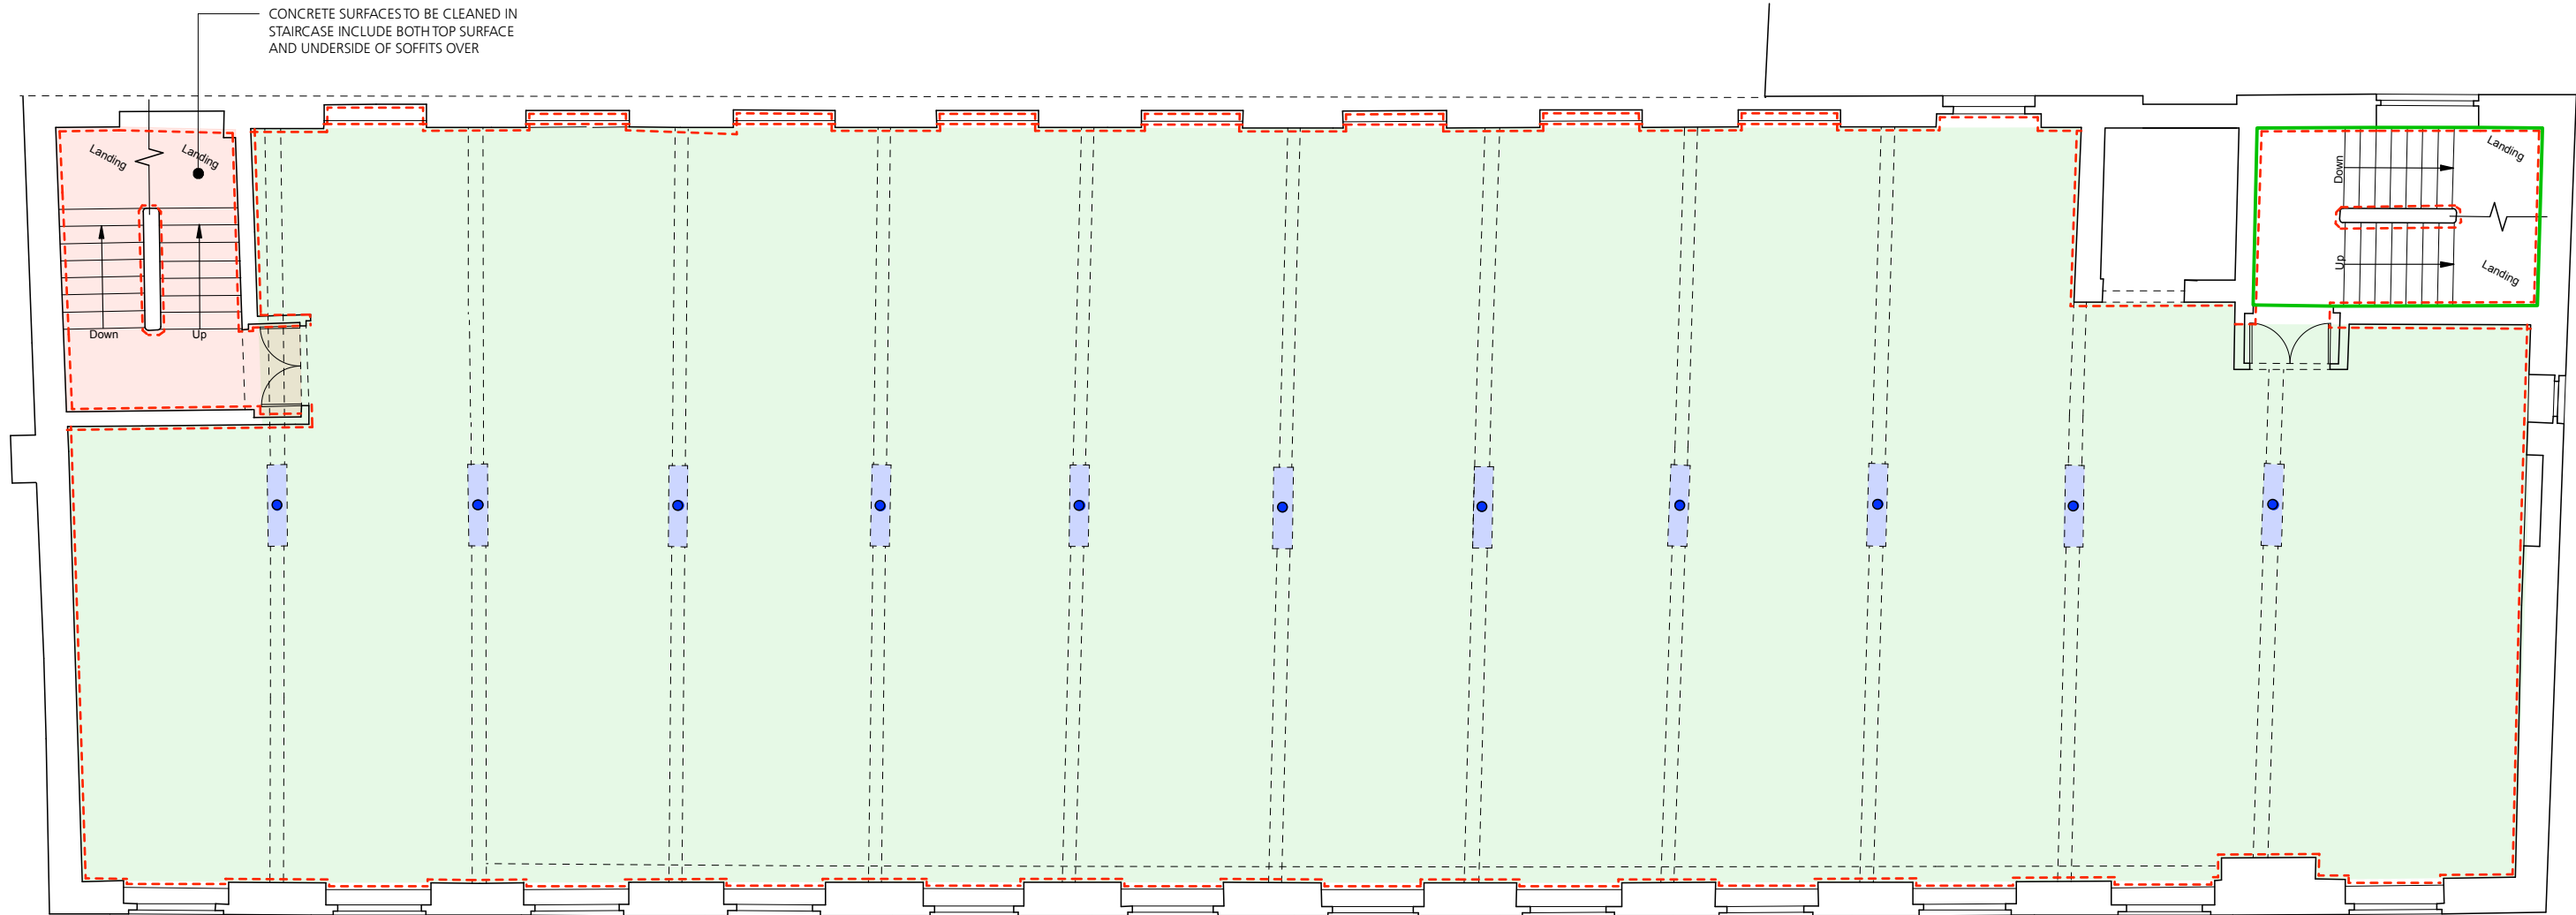

KEY			
	BRICKWORK TO BE CLEANED OF PAINT AND LOOSE MATERIAL TO INCLUDE ALL WINDOW REVEALS, CILLS, ETC		TIMBER PANELLED DOORS TO BE SANDED BACK
	CAST IRON COLUMNS AND BEAM SHOES TO BE CLEANED OF PAINT AND FINISHES		CONCRETE SURFACES TO BE CLEANED OF PAINT, LOOSE SURFACE MATERIAL AND ACCUMULATED DIRT
	PRIMARY TIMBER BEAMS, INTERMEDIATE FLOOR JOISTS AND UNDERSIDE OF FLOOR BOARDS ABOVE TO BE SANDED BACK		TIMBER BOARD CEILINGS AND JOISTS TO BE SANDED BACK WITHIN THIS AREA

NOTE: ALL CLEANING METHODS TO BE LOW ABRASION.
CONTRACTOR TO SUBMIT PROPOSALS FOR APPROVAL



Jonathan Davidson Architects

Architecture & Industrial Design
47 Hilton Street
MANCHESTER
M1 2EF
t: 0161 711 0835
e: inbox@j davidsonarchitects.com
w: www.j davidsonarchitects.com

Client Capital & Centric
Project **Neptune Mill**
Chapeltown St, Manchester
Scale 1:100 @ A3
Date Oct 2020

Document **Fabric Alterations**
1st Floor Media Cleaning
Status For information

Doc Ref	353	CD	2007	T1
---------	-----	----	------	----