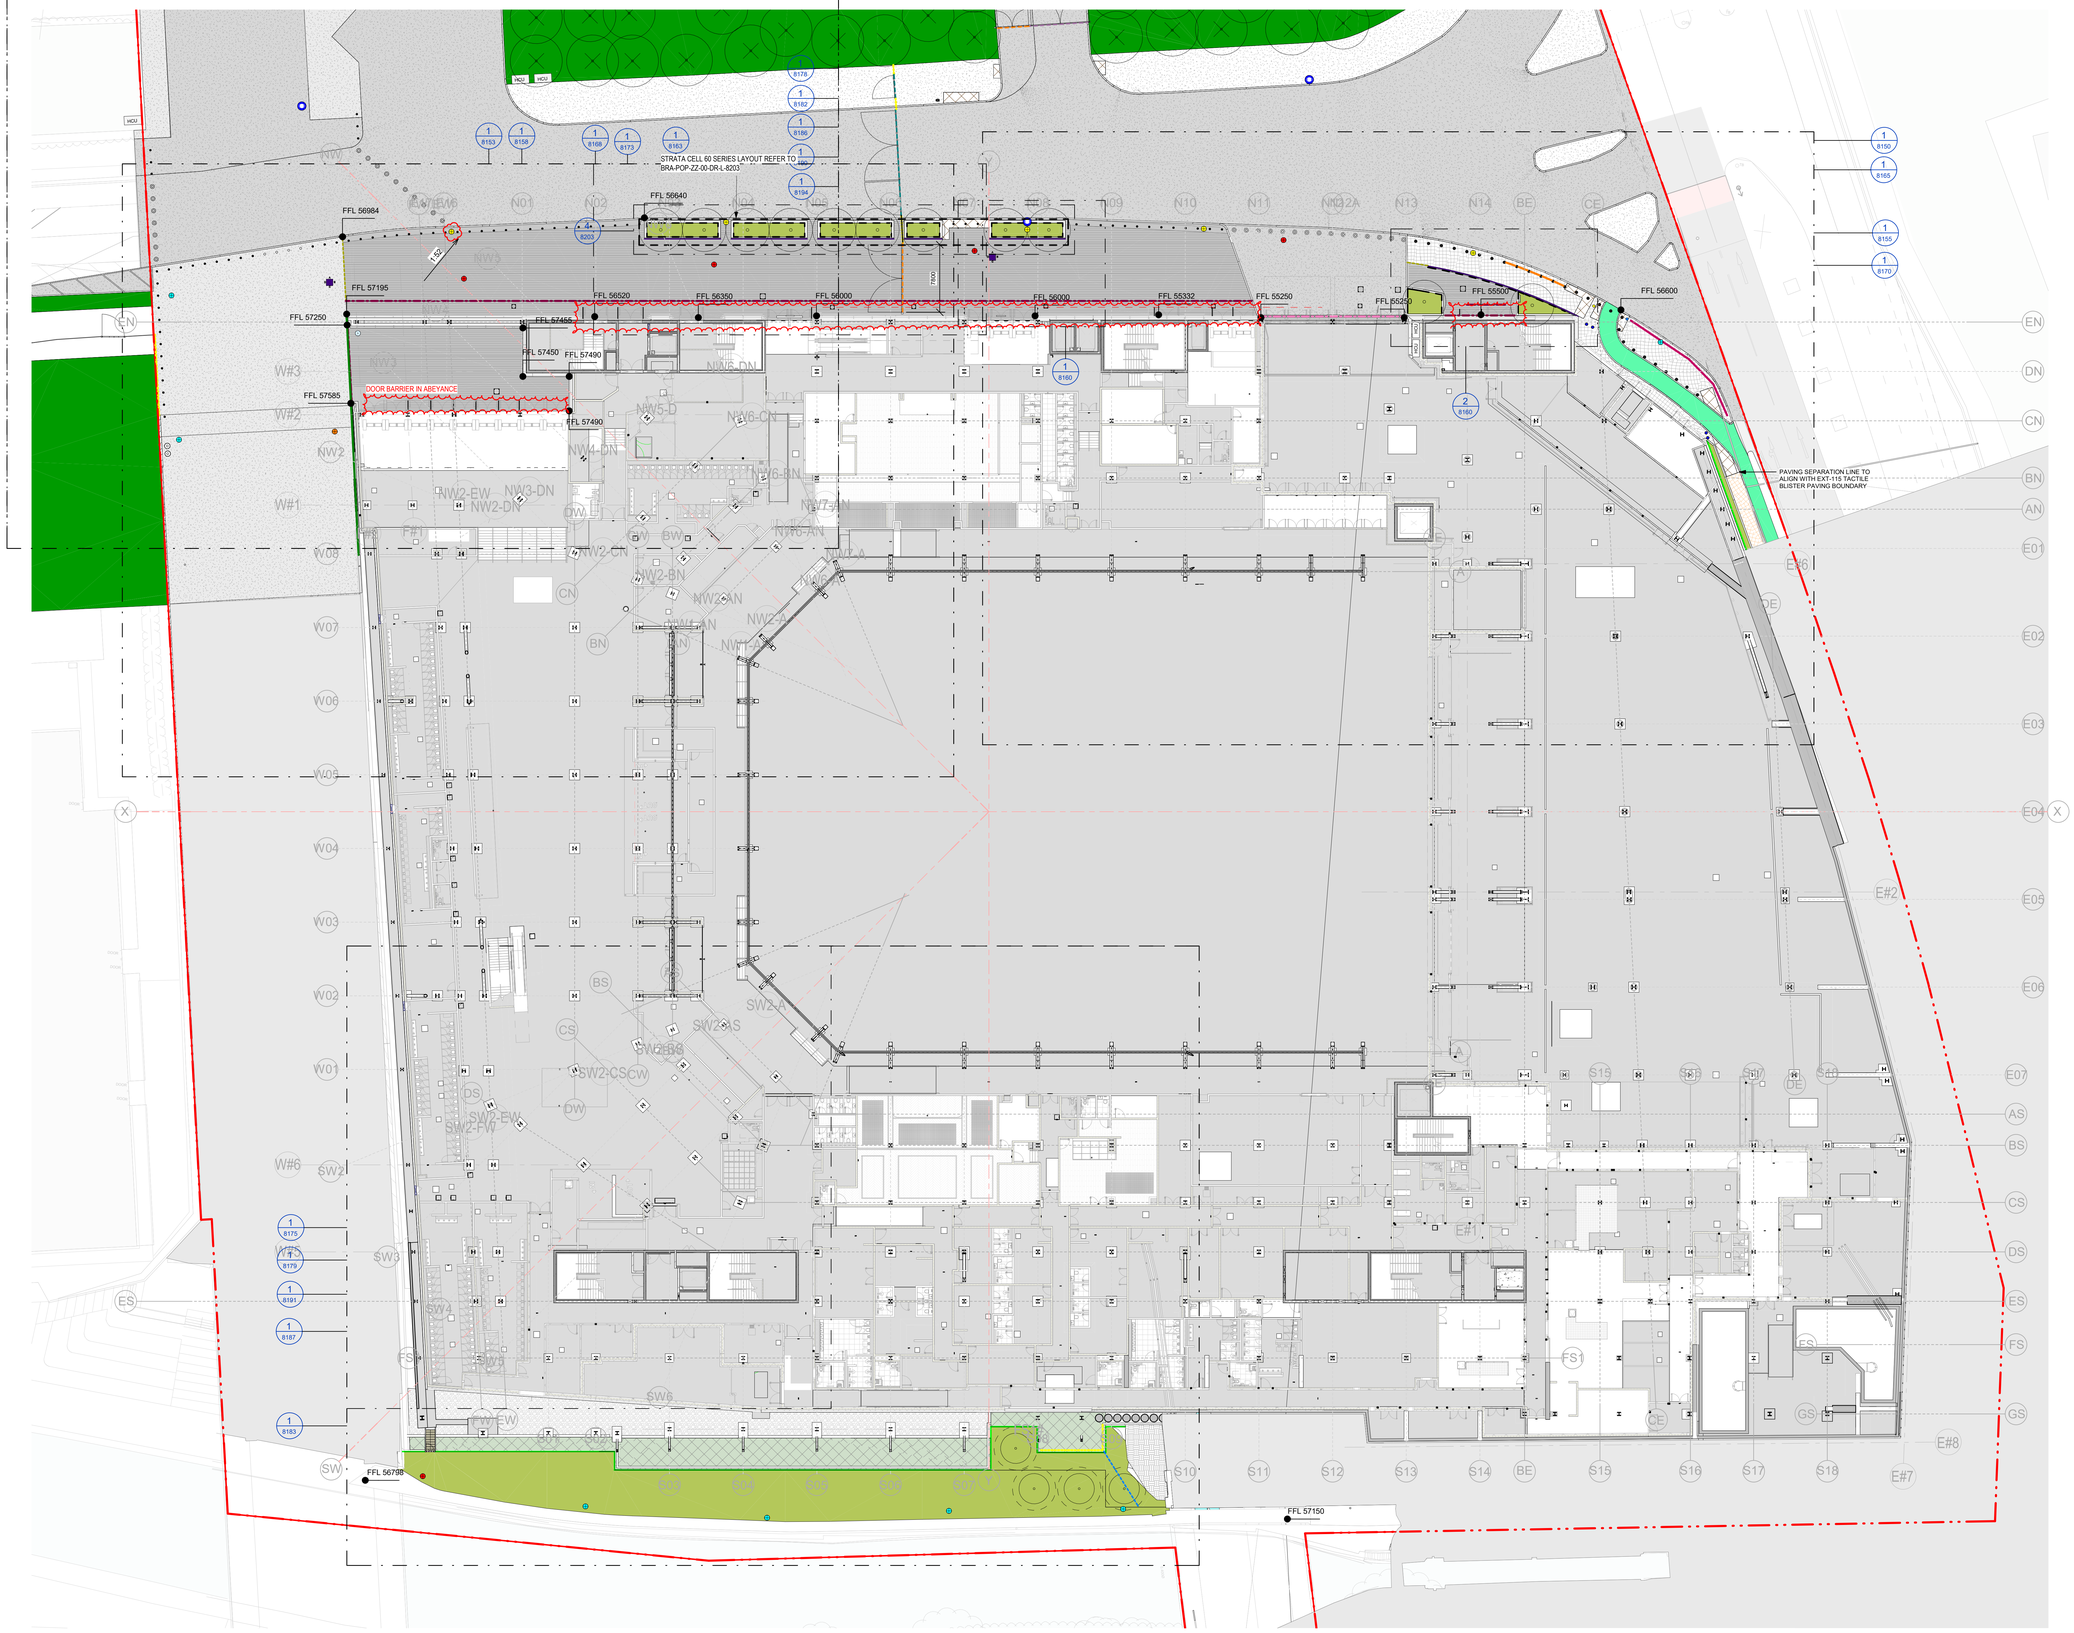

Suitability Code (as defined in ISO 19650-2:2018).

Work in Progress (WIP)
S0 - Initial Status

Shared (Non- Contractual)
S1 - Suitable for co-ordination
S2 - Suitable for information
S3 - Suitable for review & comment
S4 - Suitable for stage approval
S5 - Withdrawn
S6 - Suitable for PIM authorisation
S7 - Suitable for AIM authorisation

Published (Contractual)
A1, A2, A3, Etc. - Authorised and accepted
B1,B2,B3, Etc. - Partial sign-off (with comments)

Published (AIM Acceptance)
CR - As constructed record document

KEY PLAN

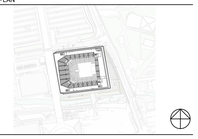

KEY

- PROJECT BOUNDARY
- EXT-101, EXT-102, EXT-103, EXT-104 CONCRETE BLOCK PAVING (NON-PERMEABLE WITH 6MM JOINT)
- EXT-112 CONCRETE PAVING SLAB
- EXT-131 TARMAC
- EXT-135 COATED MACADAM PAVING - WITH TEXTUREFLEX TOP COAT
- EXISTING TARMAC
- EXT-115 TACTILE BLISTER PAVING
- EXT-535 NATURAL AGGREGATE LOOSE
- EXT-201, EXT-202, EXT-203 CONCRETE KERB
- EXT-221 METAL EDGING
- EXT-333 CONCRETE PLANTER
- EXT-301 PAS RATED STATIC BOLLARD
- EXT-303 PAS RATED RETRACTABLE BOLLARD - TYPE 1
- RELOCATED EXISTING LITTER BIN
- RELOCATED EXISTING CONCRETE BENCHES
- EXT-425 DOOR BARRIER
- EXT-405, EXT-429 GATE
- RELOCATED EXISTING GATE
- EXISTING GATE TO BE RETAINED
- EXT-471 CONCRETE WALL
- EXT-401, EXT-402 SECURITY FENCE
- EXT-411, EXT-412 BALUSTRADE
- EXT-413 BALUSTRADE PANEL FIXED ON THE BOLLARDS BASE PLATE
- EXT-414 BALUSTRADE PANEL FIXED ON THE FOUNDATION IN THE GROUND
- EXT-801 SLOT DRAIN TYPE 1
- EXT-803 SLOT DRAIN TYPE 3
- EXT-811 FLOOR GULLY
- WAYFINDING ITEM
- EXT-335 SECURITY HUT
- PROPOSED LIGHTING COLUMN
- EXISTING LIGHTING COLUMN TO BE RETAINED
- EXISTING LIGHTING COLUMN TO BE REMOVED
- EXISTING LIGHTING COLUMN TO BE RELOCATED
- RELOCATED EXISTING LIGHTING COLUMN
- CCTV CAMERA
- EXT-568 SHRUB AND UNDERSTORY PLANTING
- EXT-571 WILDFLOWER
- EXISTING PLANTING
- EXT-561 PROPOSED TREES
- EXISTING TREES TO BE RETAINED
- EXISTING TREES TO BE REMOVED
- EXT-541 GREEN SCREEN
- EXT-543 LIVING WALL
- EXT-525 ROOT SPACE STRUCTURE
- EXISTING DAMAGED PAVING TO BE REPLACED TO MATCH

THIS DRAWING IS ONLY TO SCALE IF IT IS REPRODUCED AT THE CORRECT PAPER SIZE

1:250@A0

0 5 10 20 m

ALL INTERNAL LAYOUTS AND USES ARE SHOWN FOR ILLUSTRATIVE PURPOSES ONLY AND ARE NOT FOR DETERMINATION

client

OVG INTERNATIONAL

© COPYRIGHT. ALL RIGHTS RESERVED

THIS WORK IS COPYRIGHT AND CANNOT BE REPRODUCED OR COPIED IN ANY FORM OR BY ANY OTHER MEANS (GRAPHIC, ELECTRONIC OR MECHANICAL, INCLUDING PHOTOCOPYING) WITHOUT THE WRITTEN PERMISSION OF POPULOUS ANY LICENSE, EXPRESS OR IMPLIED, TO USE THIS DOCUMENT FOR ANY PURPOSE WHATSOEVER IS RESTRICTED TO THE TERMS OF THE AGREEMENT OR IMPLIED AGREEMENT BETWEEN POPULOUS AND THE INSTRUCTING PARTY.

USE FIGURED DIMENSIONS IN PREFERENCE TO SCALED. CHECK ALL DIMENSIONS ON SITE BEFORE FABRICATION OR SETTING OUT

architect

POPULOUS®

14 BLADES COURT | DEODAR ROAD | LONDON | SW15 2NJ | UNITED KINGDOM
TELEPHONE +44 (0)20 8874 7666 FACSIMILE +44 (0)20 8874 7470

ALL PRODUCTION & INTELLECTUAL PROPERTY RIGHTS RESERVED © POPULOUS 2009

REVISIONS

REV	DATE	DESCRIPTION
C01	02.12.2021	HARD LANDSCAPE PACKAGE FOR CONSTRUCTION
C02	03.06.2022	FLOOR GULLY TO GF NORTH WEST ENTRANCE RELOCATED FOLLOWING CIVIL UPDATE RFI #2146
C03	12.10.2022	NE JUNCTION BOLLARDS LAYOUT UPDATED
C04	28.04.2023	SECURITY FENCE REMOVED
C05	22.05.2023	S278 UPDATE
C06	11.06.2023	ADDITIONAL INFORMATION INCLUDED
C07	12.09.2023	HVM PLANTER UPDATE
C08	13.10.2023	GA, HARD LANDSCAPE, GRADING & DRAINAGE AND SETTING OUT UPDATE
C09	23.01.2024	LANDSCAPE UPDATE SUBJECT TO DCR #153 AND #0157
C010	22.02.2024	PAVING UPDATES IN RESPONSE TO RFI 4697, BAM SI 17301152 EA 272 AND LIGHTING COLUMN LOCATION UPDATES BASED ON RFI 4688-4833, TOTEM SETTING OUT BASED ON RFI 4577

project name **Co-op Live**

title LANDSCAPE
GENERAL ARRANGEMENT PLAN
GROUND FLOOR

purpose of issue CONSTRUCTION

scale	1 : 250 @ A0	drawn	FP	Project no.	Suitability
date	29/11/19	checked	TJ	4933	S3

	project code	originator	volume	level	type	role	number	rev.
reference	BRA-POP-	ZZ-	GF-	DR-	L-	8101		C010