

NOTES

Rev	Date	Comments	By

STATUS
PLANNING

Client
Manchester Communication Academy
2 Silchester Dr, Manchester
M40 8NT

Project Title
Expansion


Drawing Title
Proposed Layout Plan - Year 7

Scale 1:200 @A3	Drawn by DW	Date August 2023
Job no. 2303-04	Drawing no. P04	Revision no.



Proposed Ground Floor Layout Plan - Year 7

Scale: 1:200 @A3

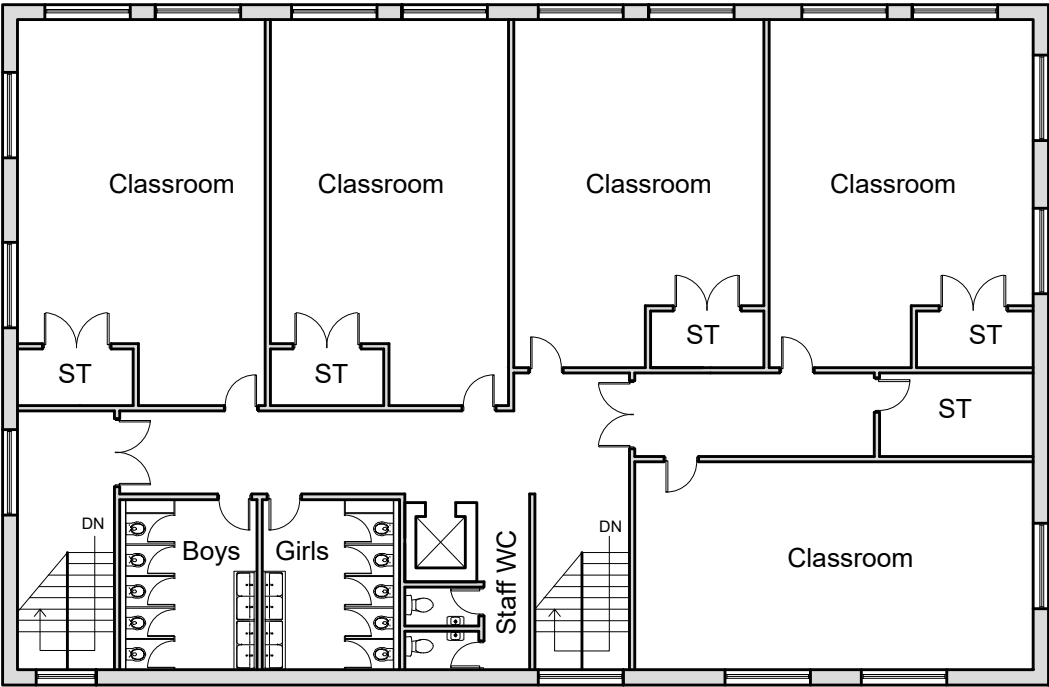

Proposed First Floor Layout Plan - Year 7

Scale: 1:200 @A3

