
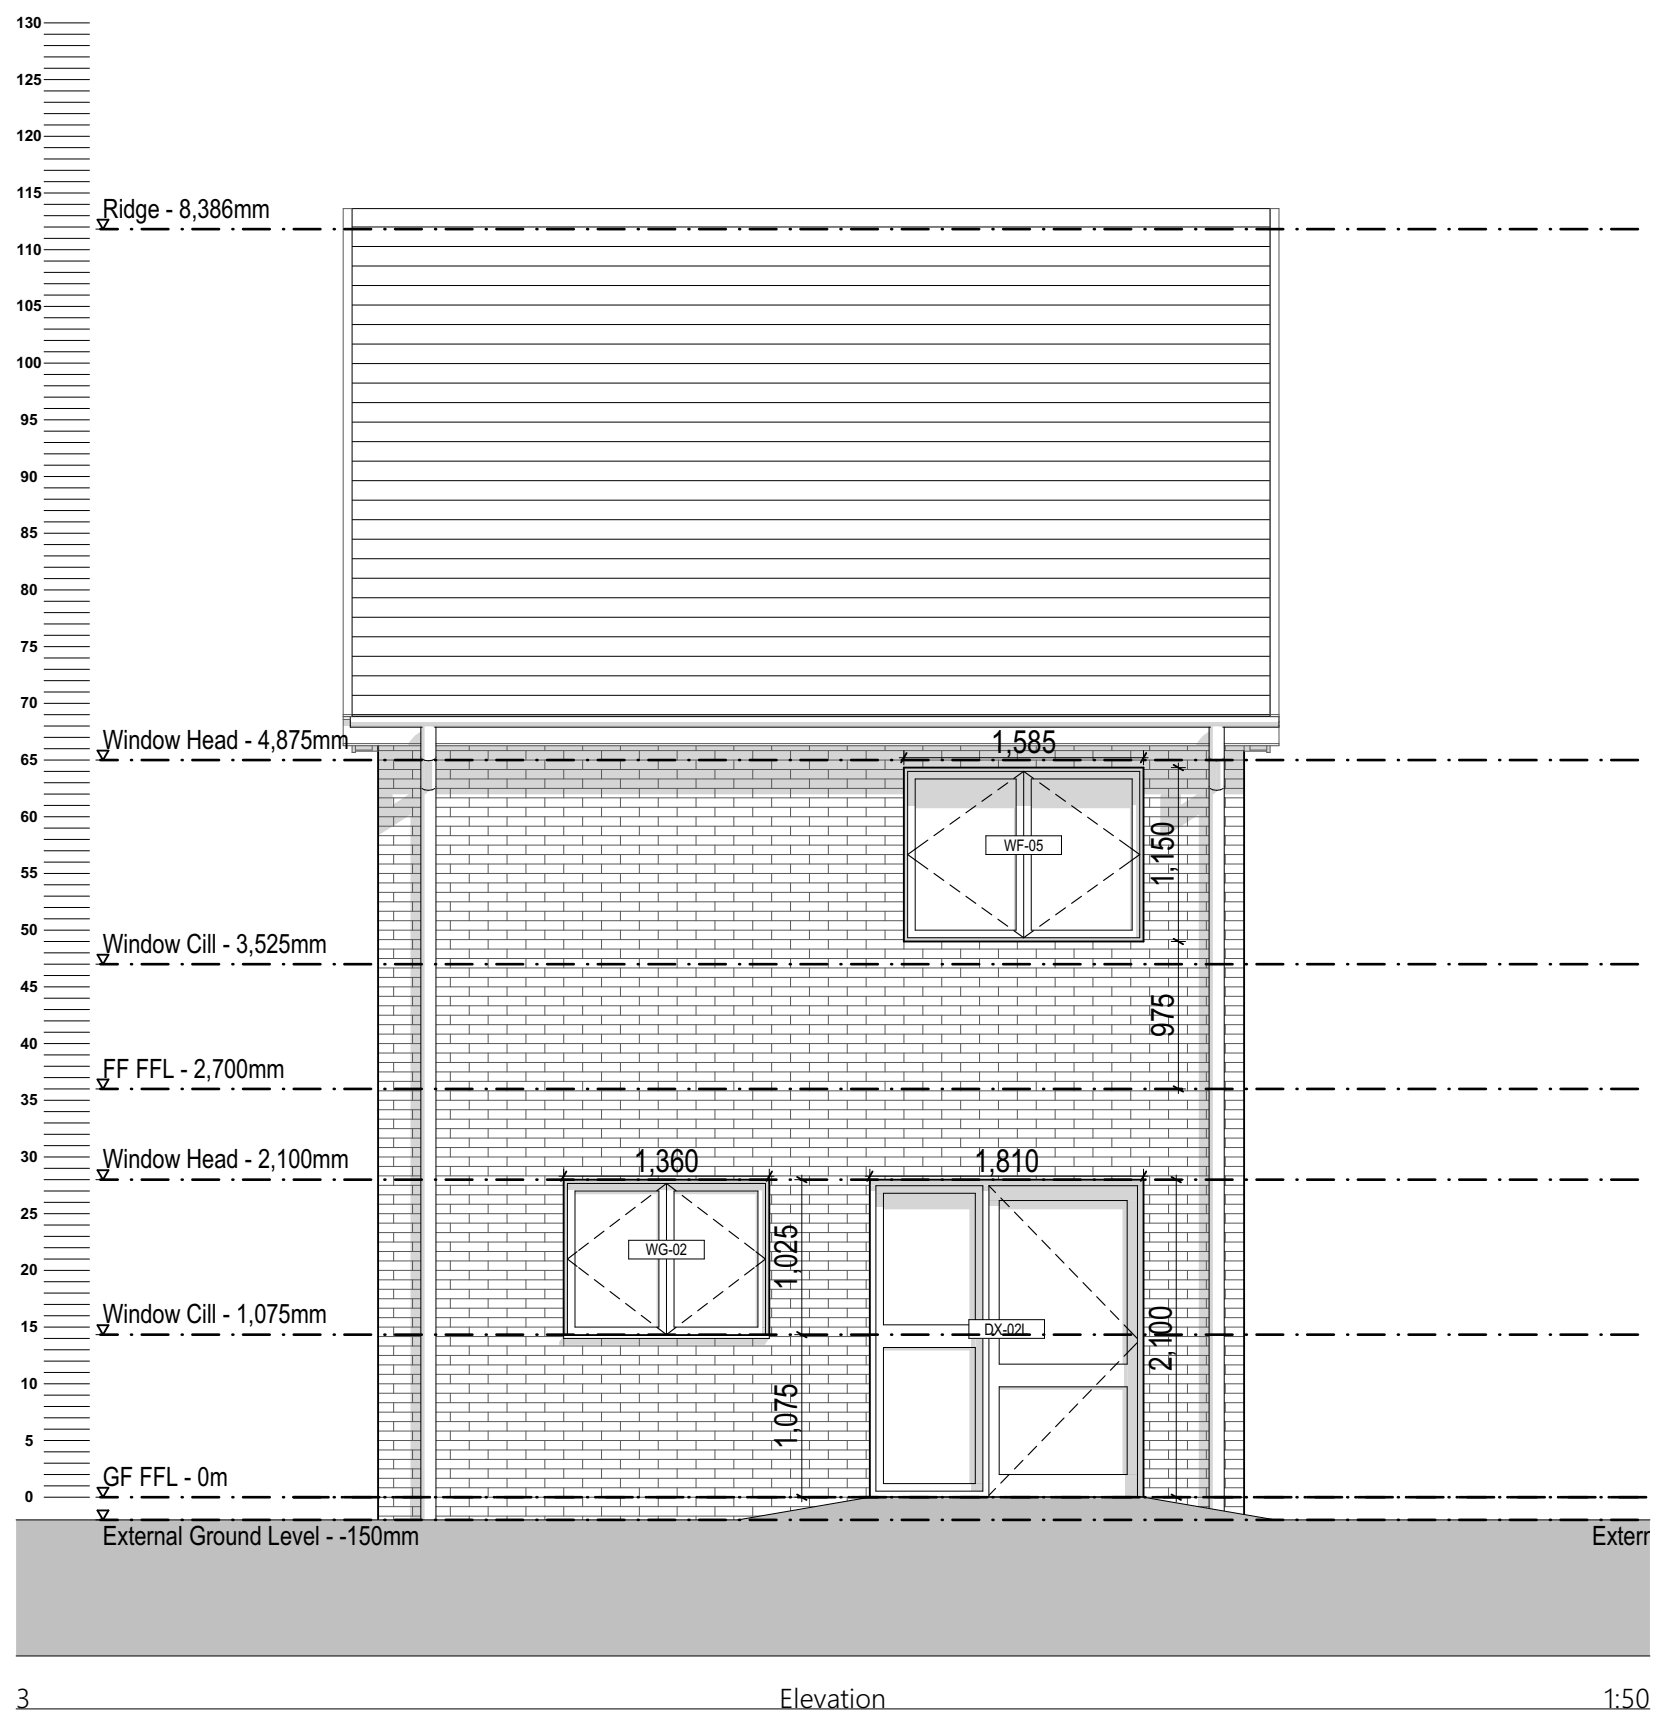
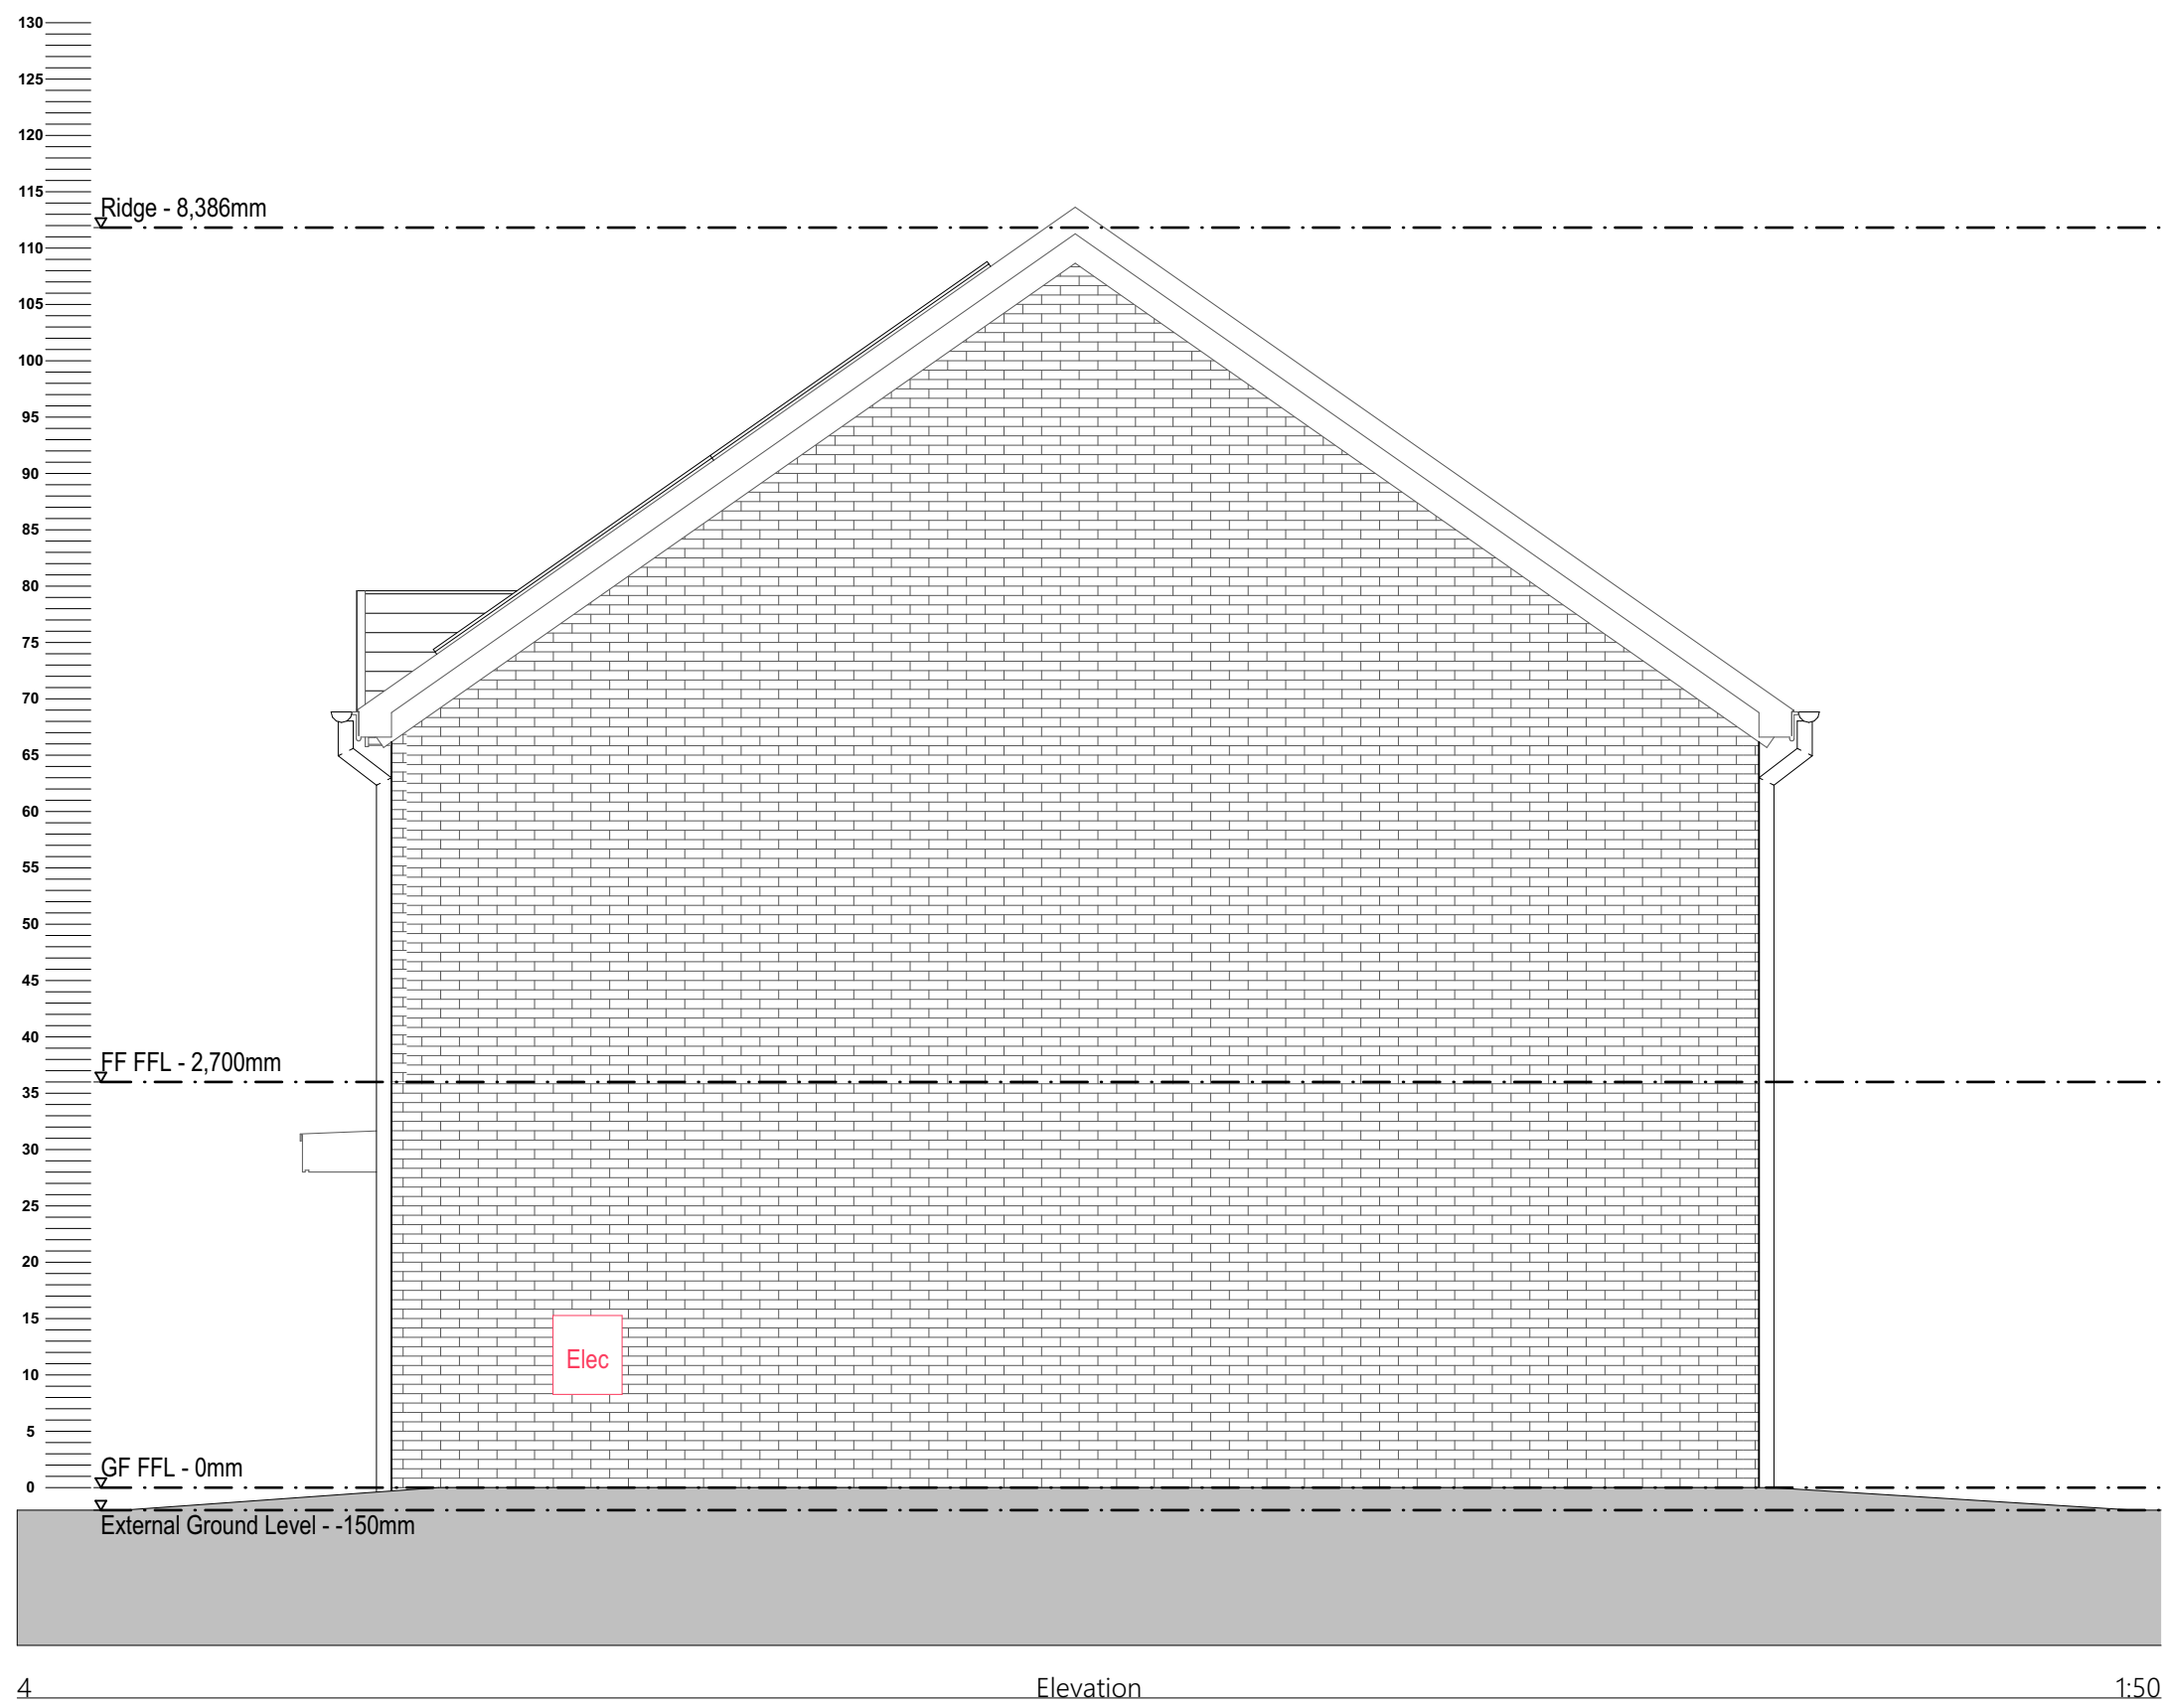
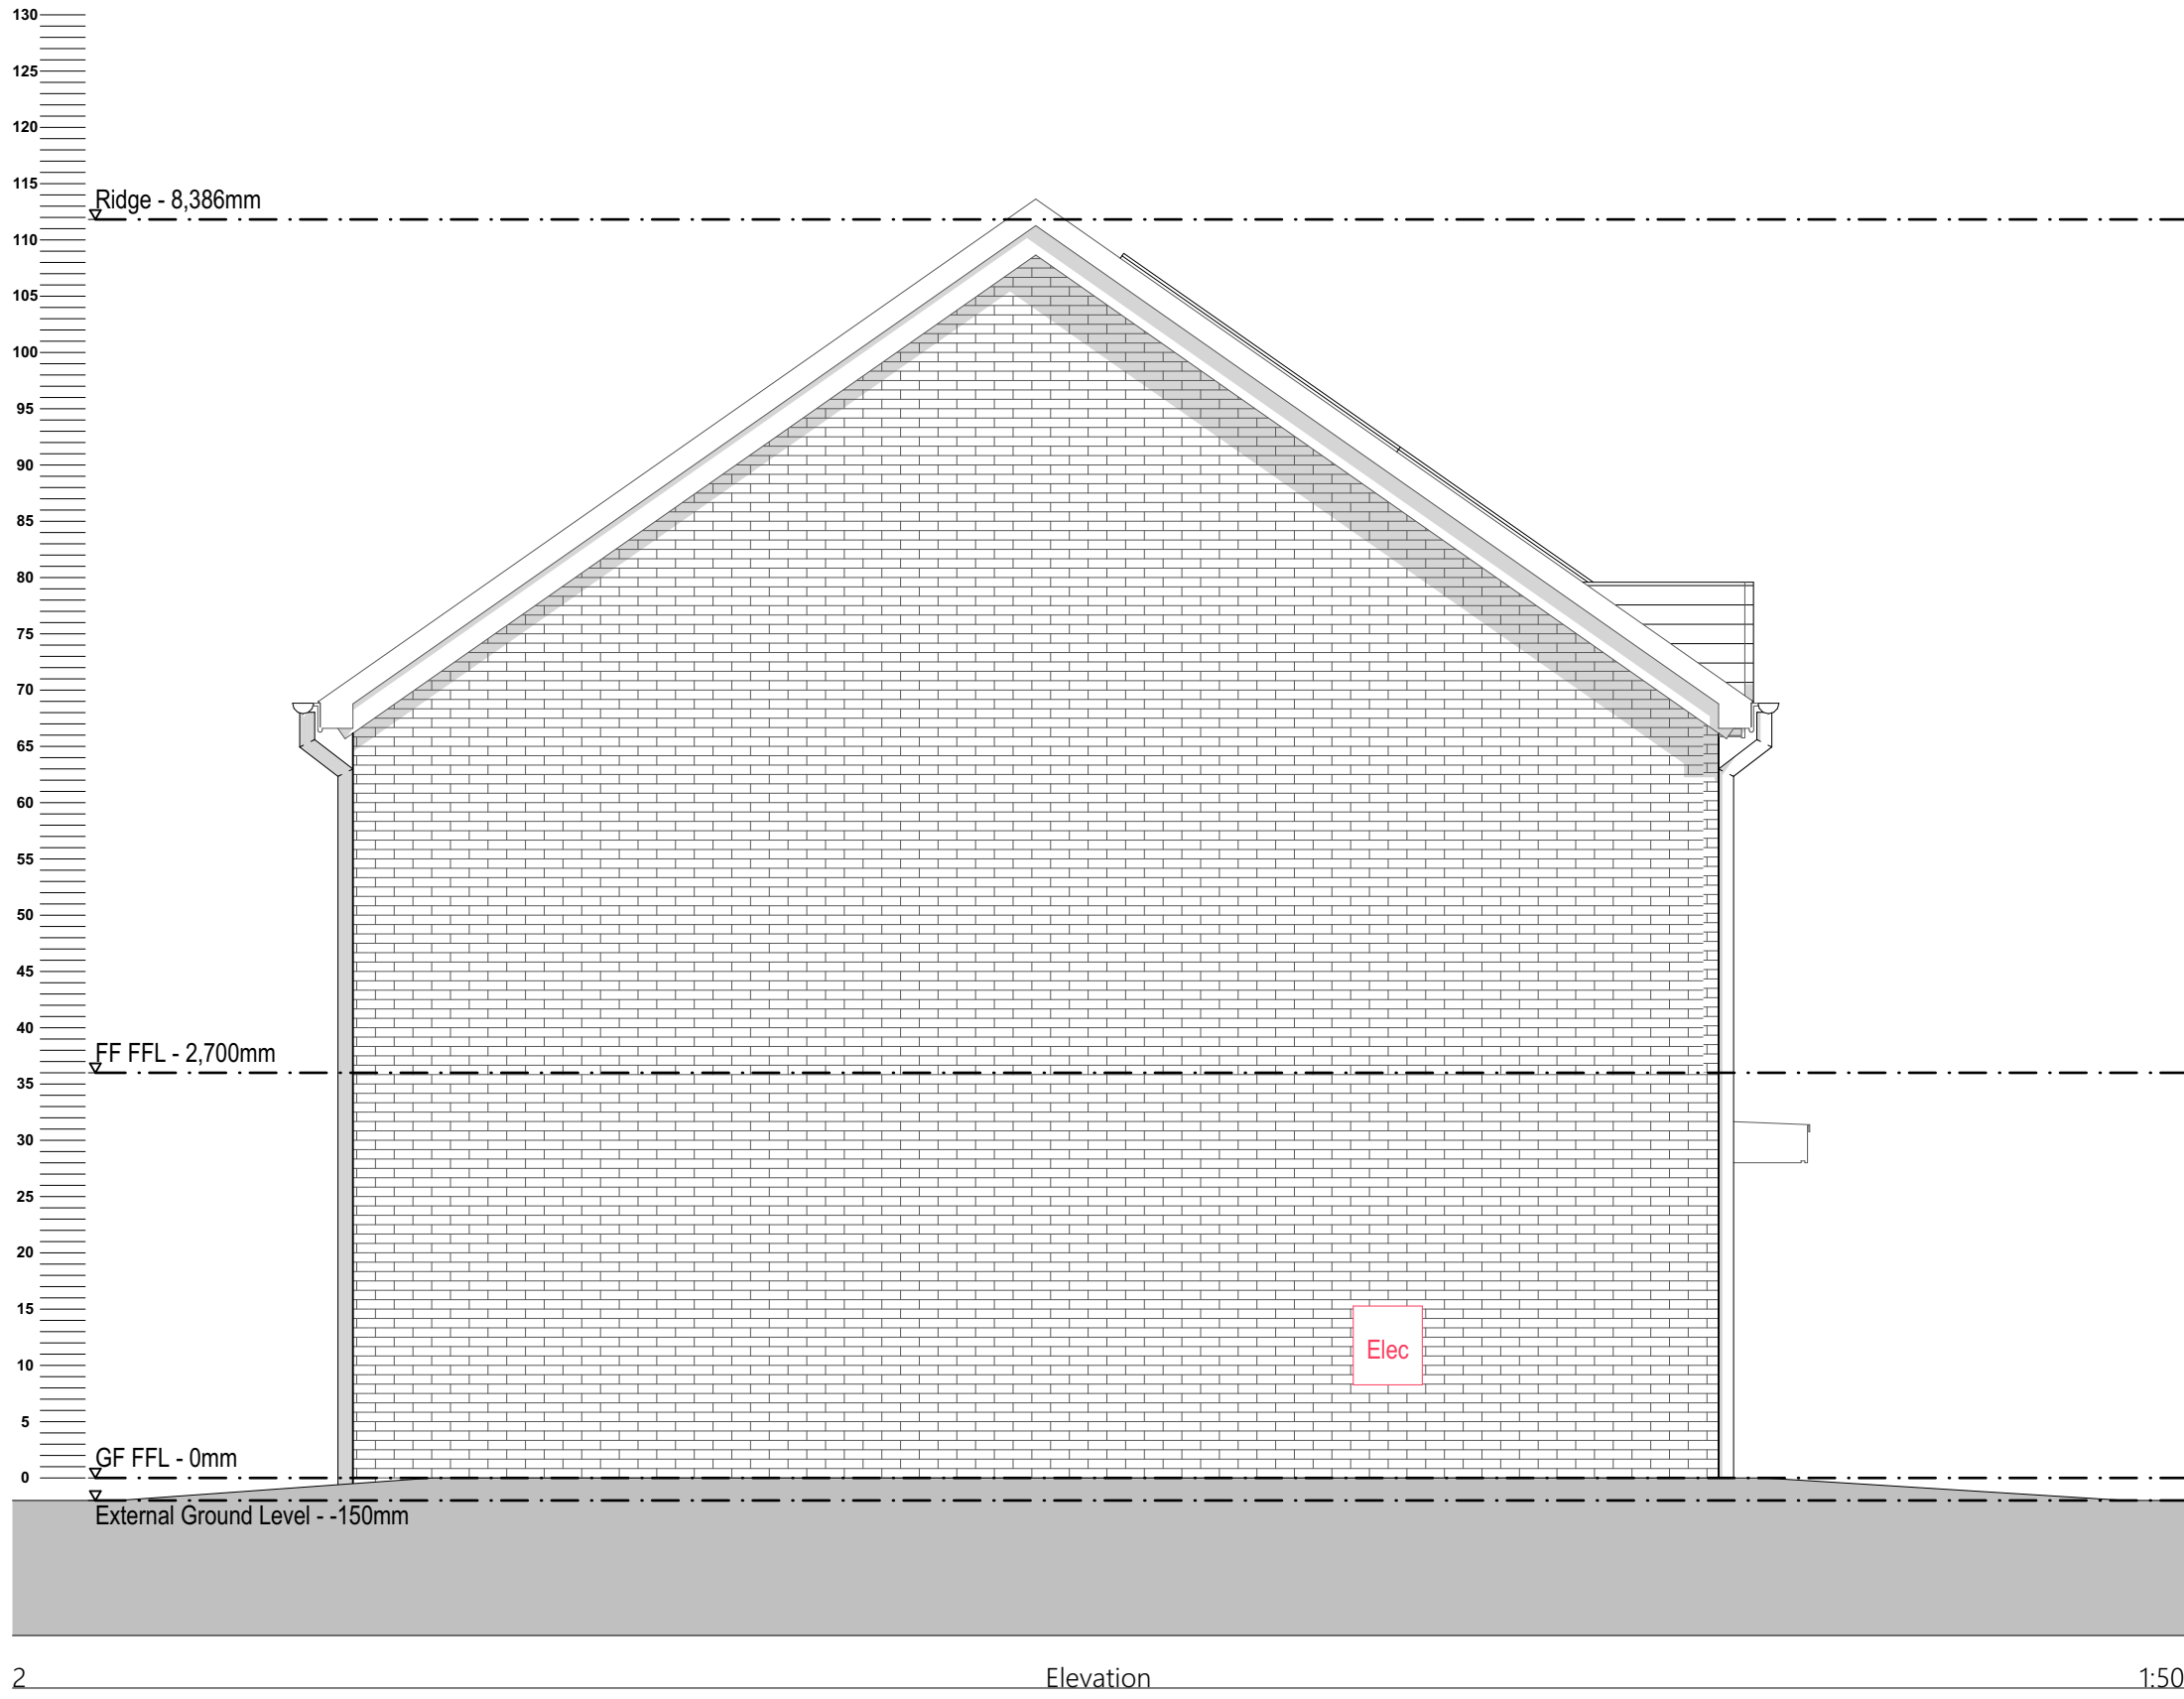


Proposed Elevations 2B4P Block Type G - Blocks 4,7

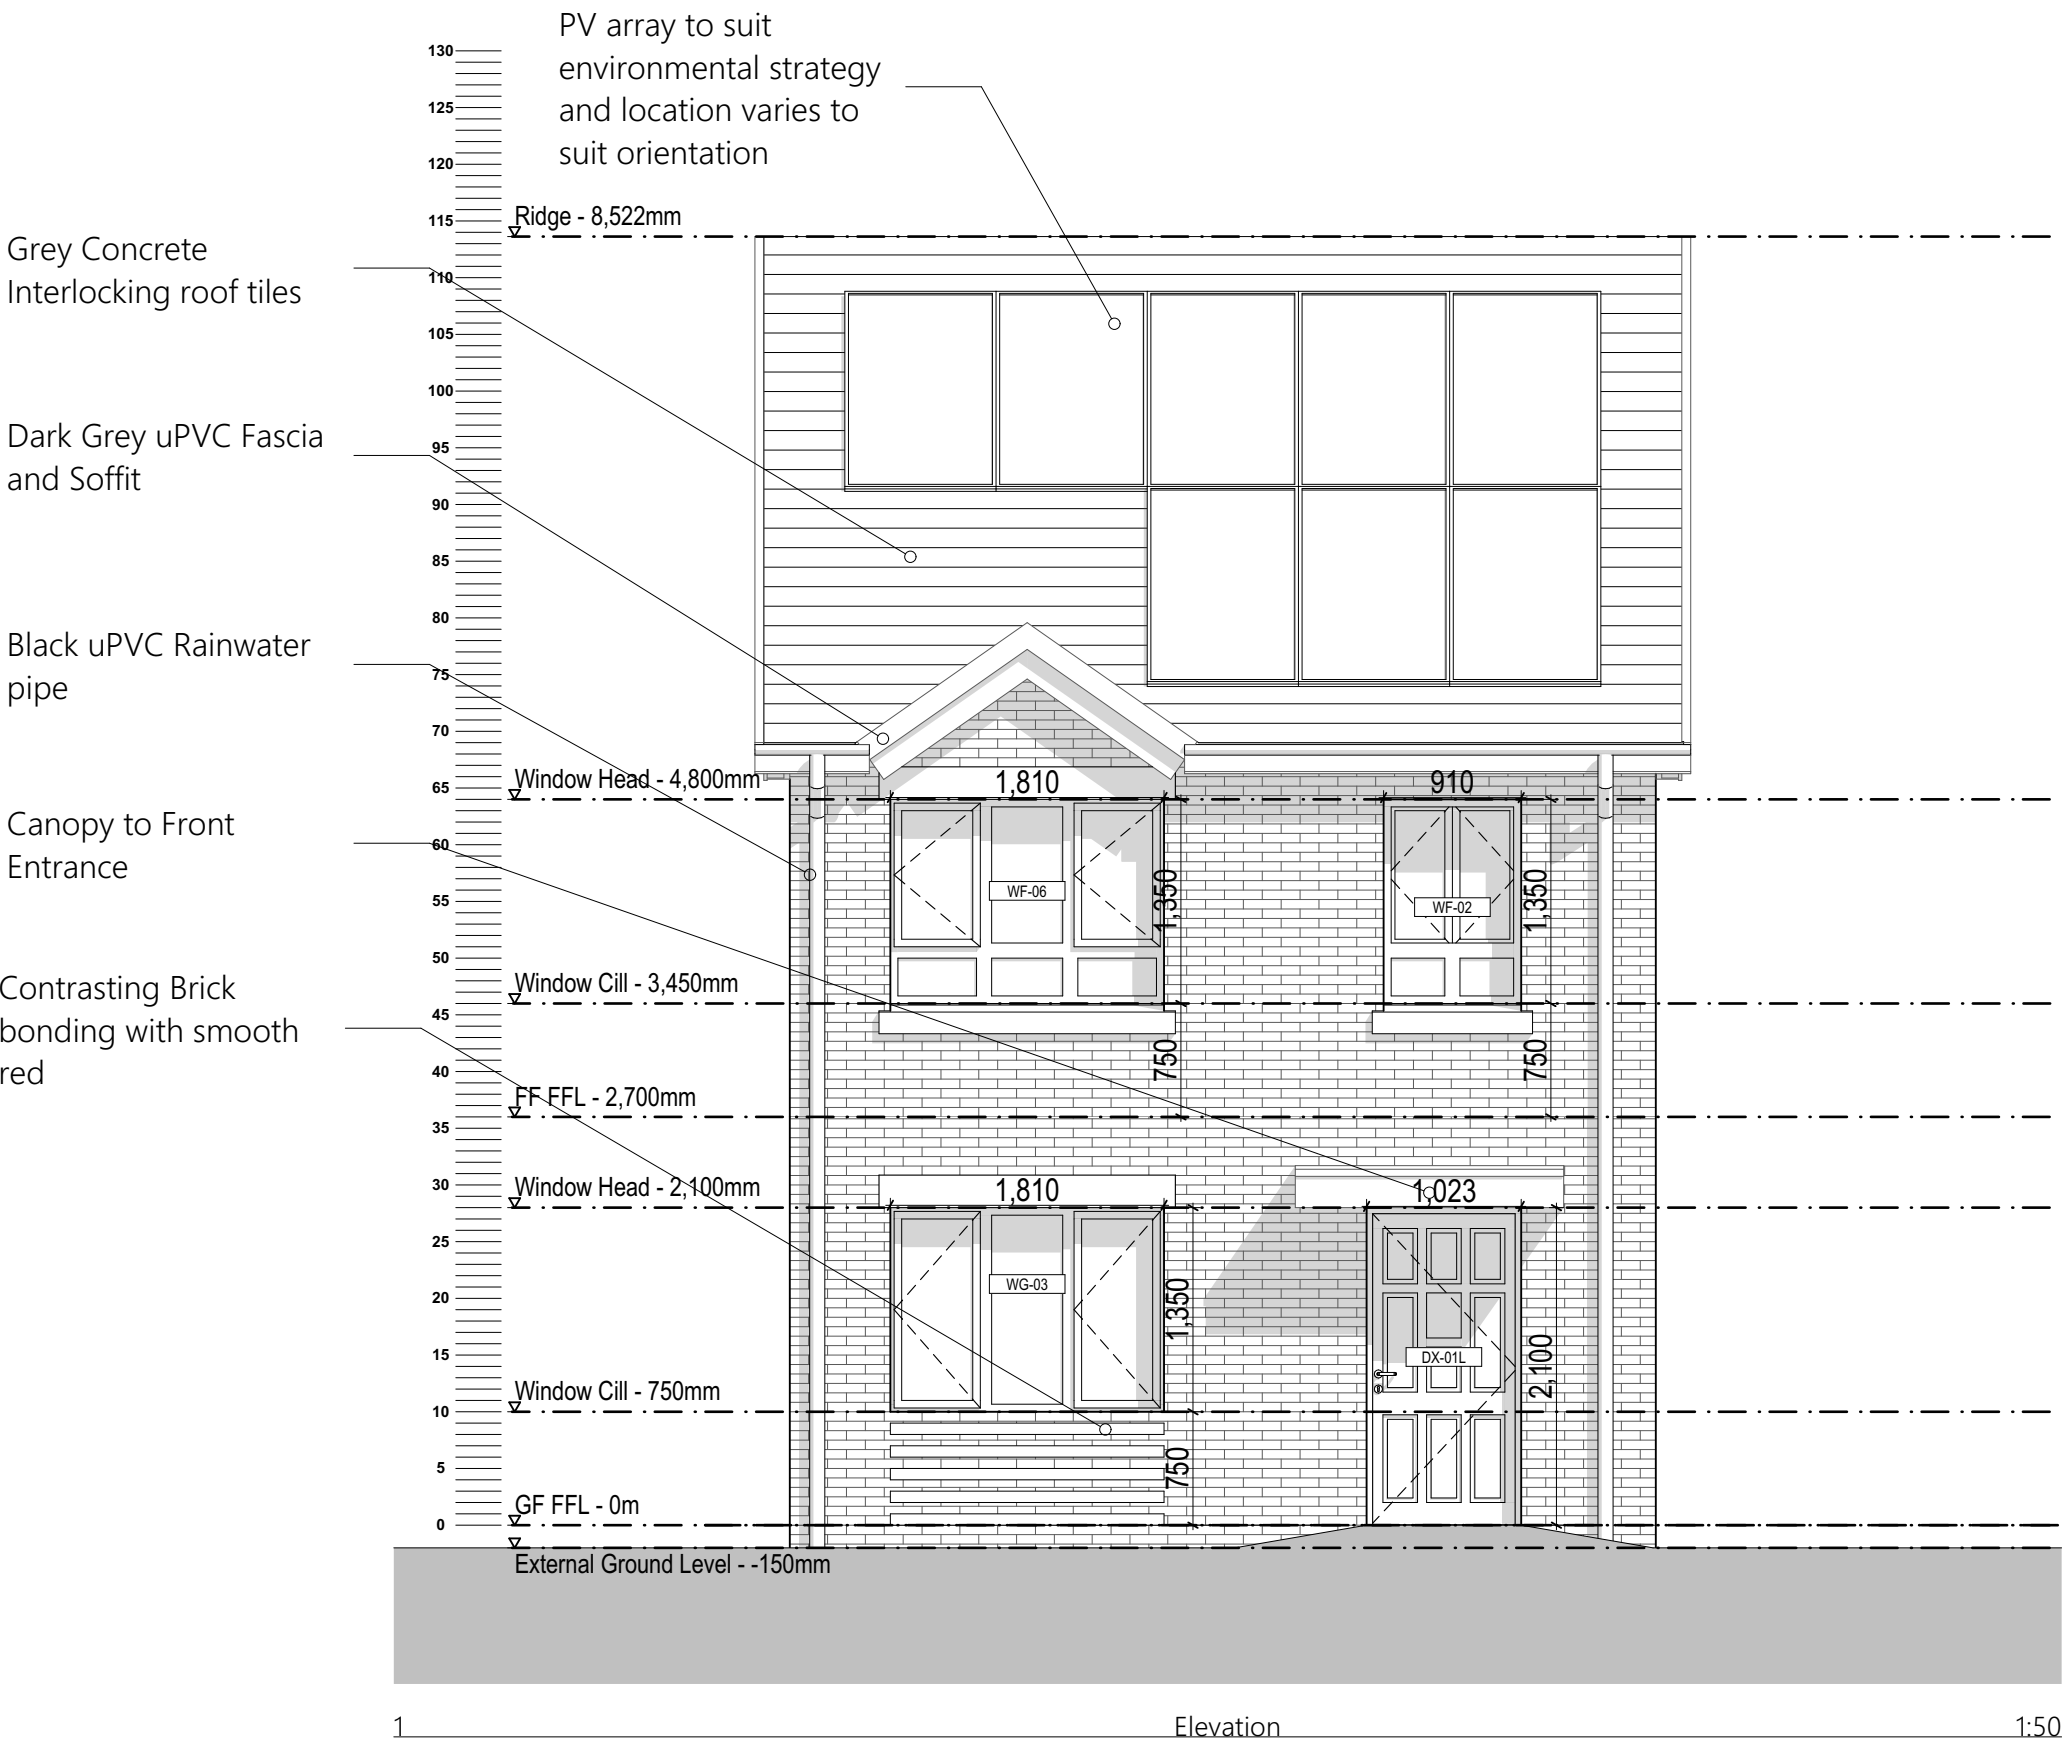

B	Elevations updated to show PV array.	08/02/23	C.M.
A	Elevations updated	03/11/23	C.M.
Designation	Detail of Revision	Date	Initials

PROJECT	TITLE	SIZE	STATUS	PLANNING
Charlestown, White Moss Road and Dam Head Drive - P500 Phase 1 Site	Proposed Elevations 2B4P Block Type G - Blocks 4,7	A1	PROJECT No: 1785	DRAWING No: PL.022B
JOHN MCCALL ARCHITECTS LTD			DRAWN by: CM	CHECKED: DS
No. 1 Arts Village, Henry Street, Liverpool L1 5BS Tel: 0151 707 1818 Fax: 707 1819			DATE: NOV 22	SCALE (1:10.0): 1:50
4a Rock Mill Lane, New Mills, SK22 3BN e-mail: admin@John McCall.co.UK				