




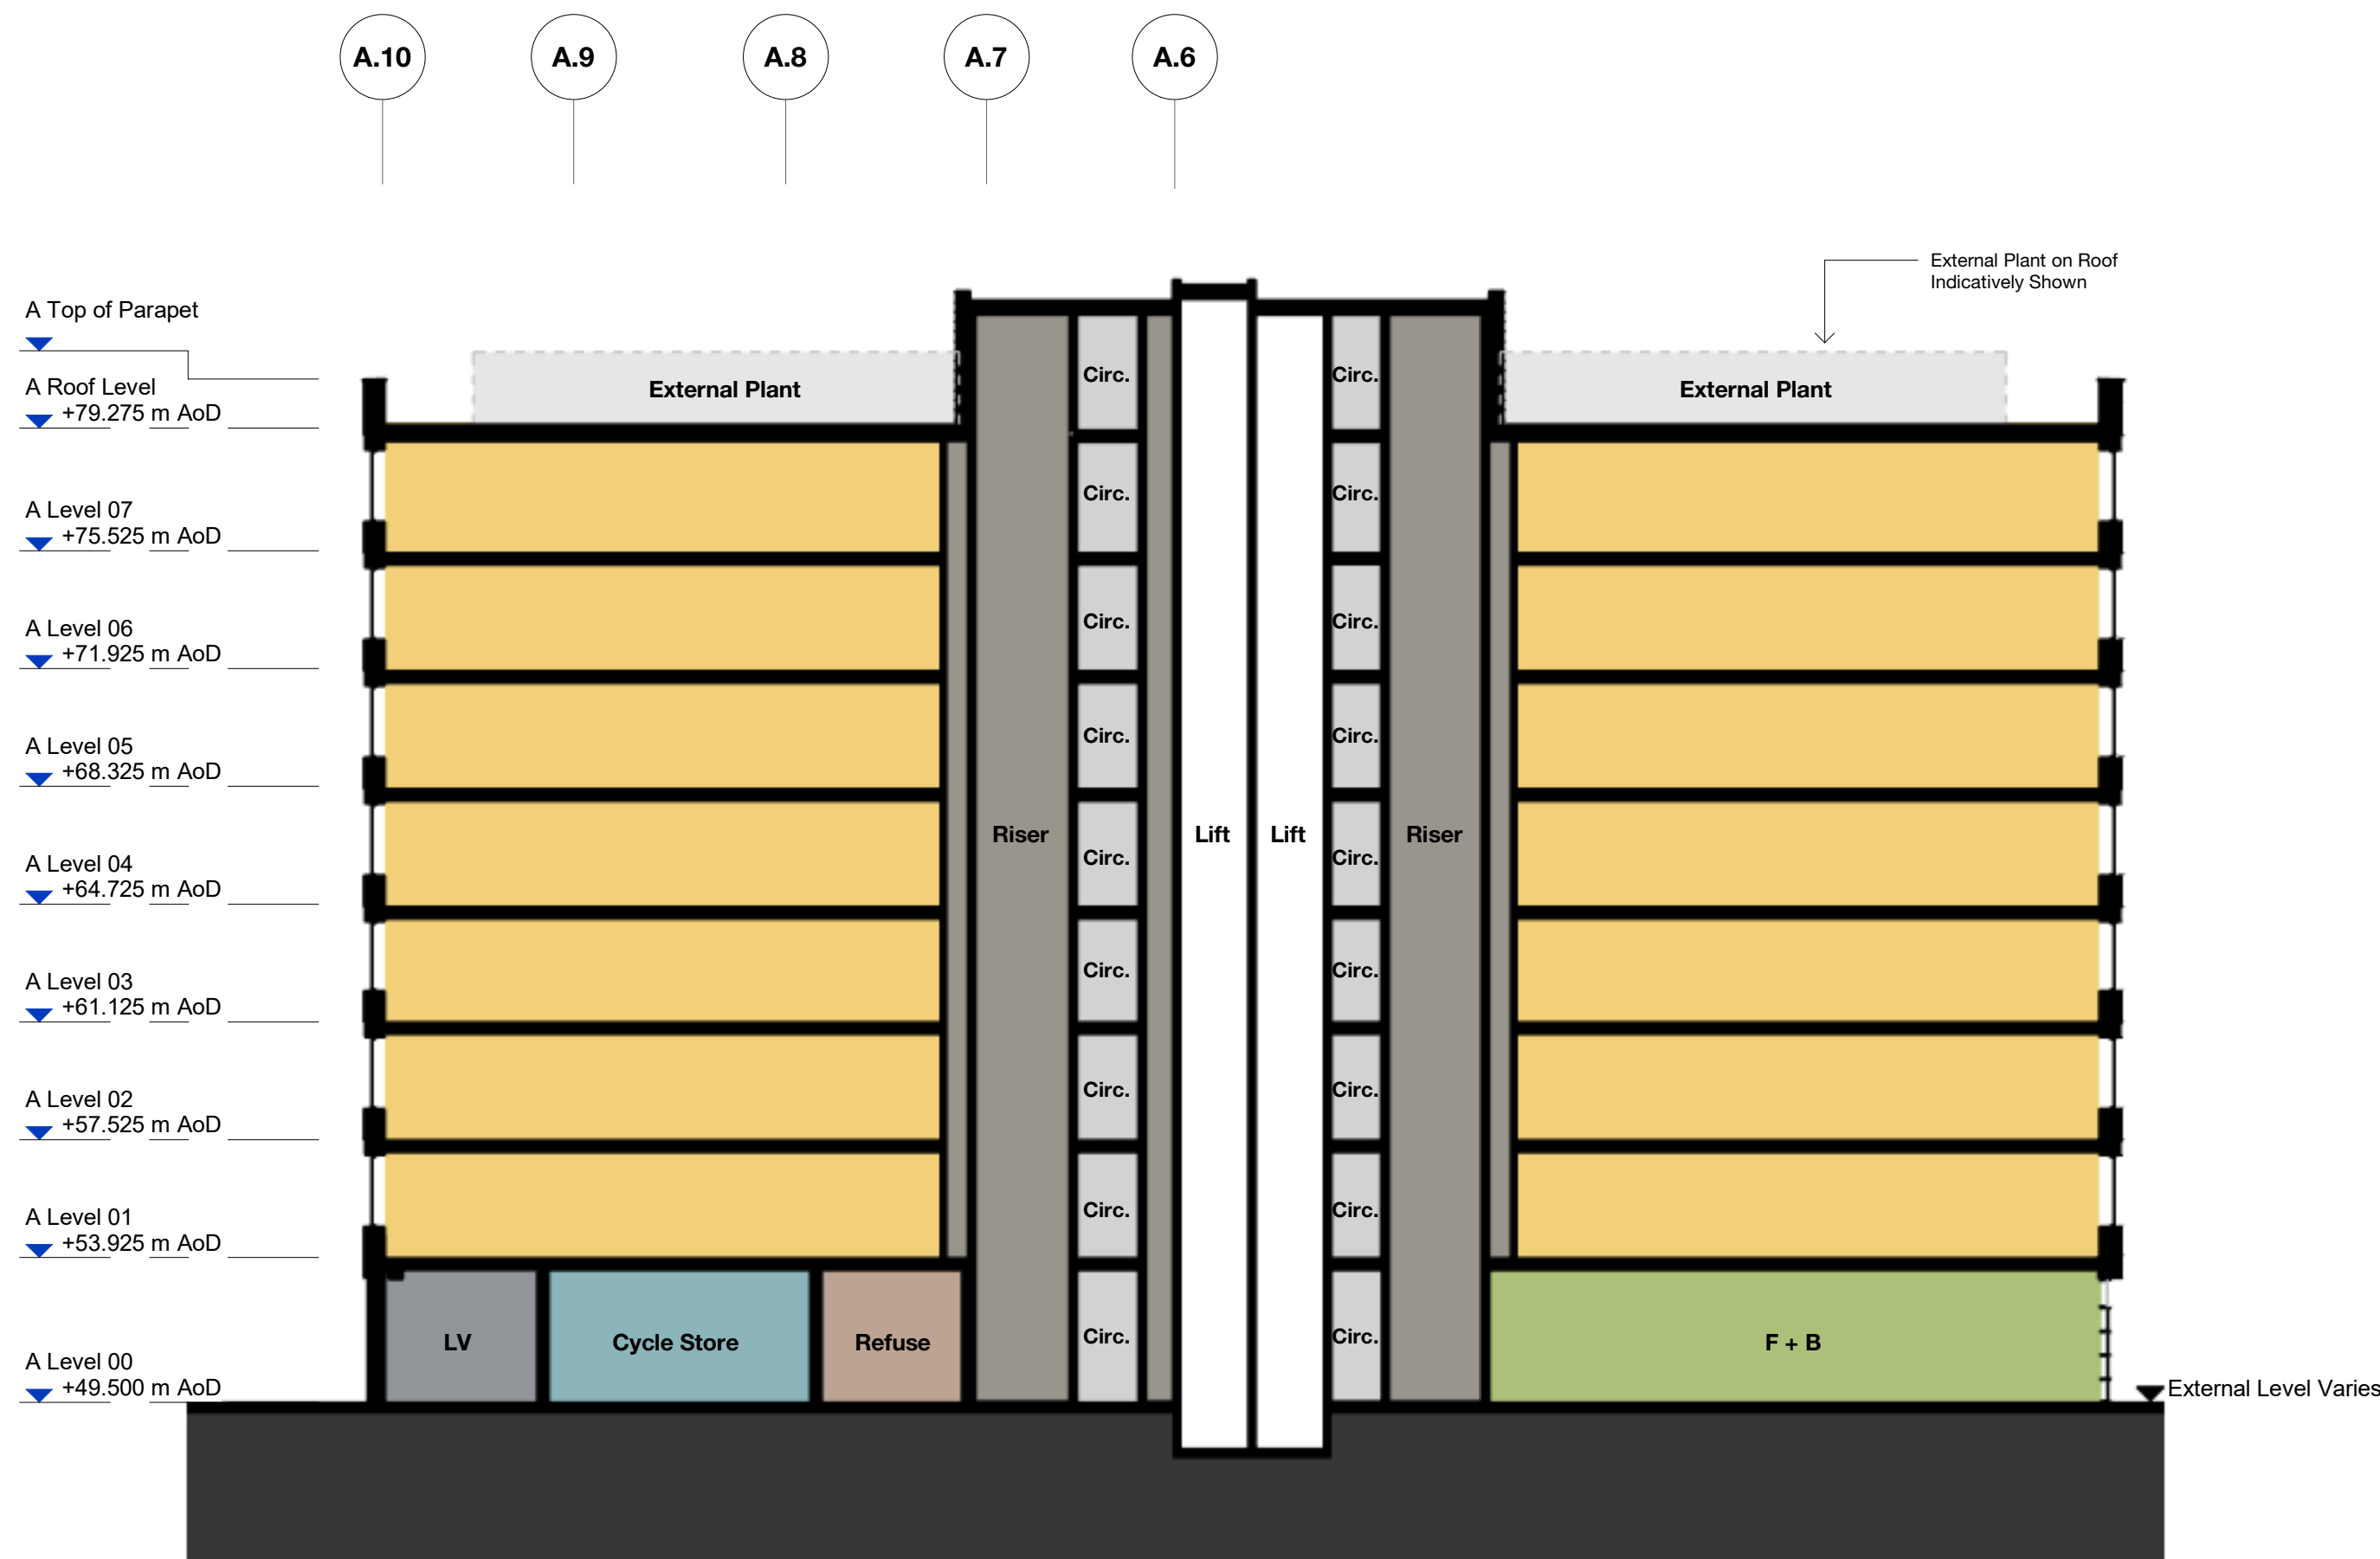

Building A -Section AA
1 : 200

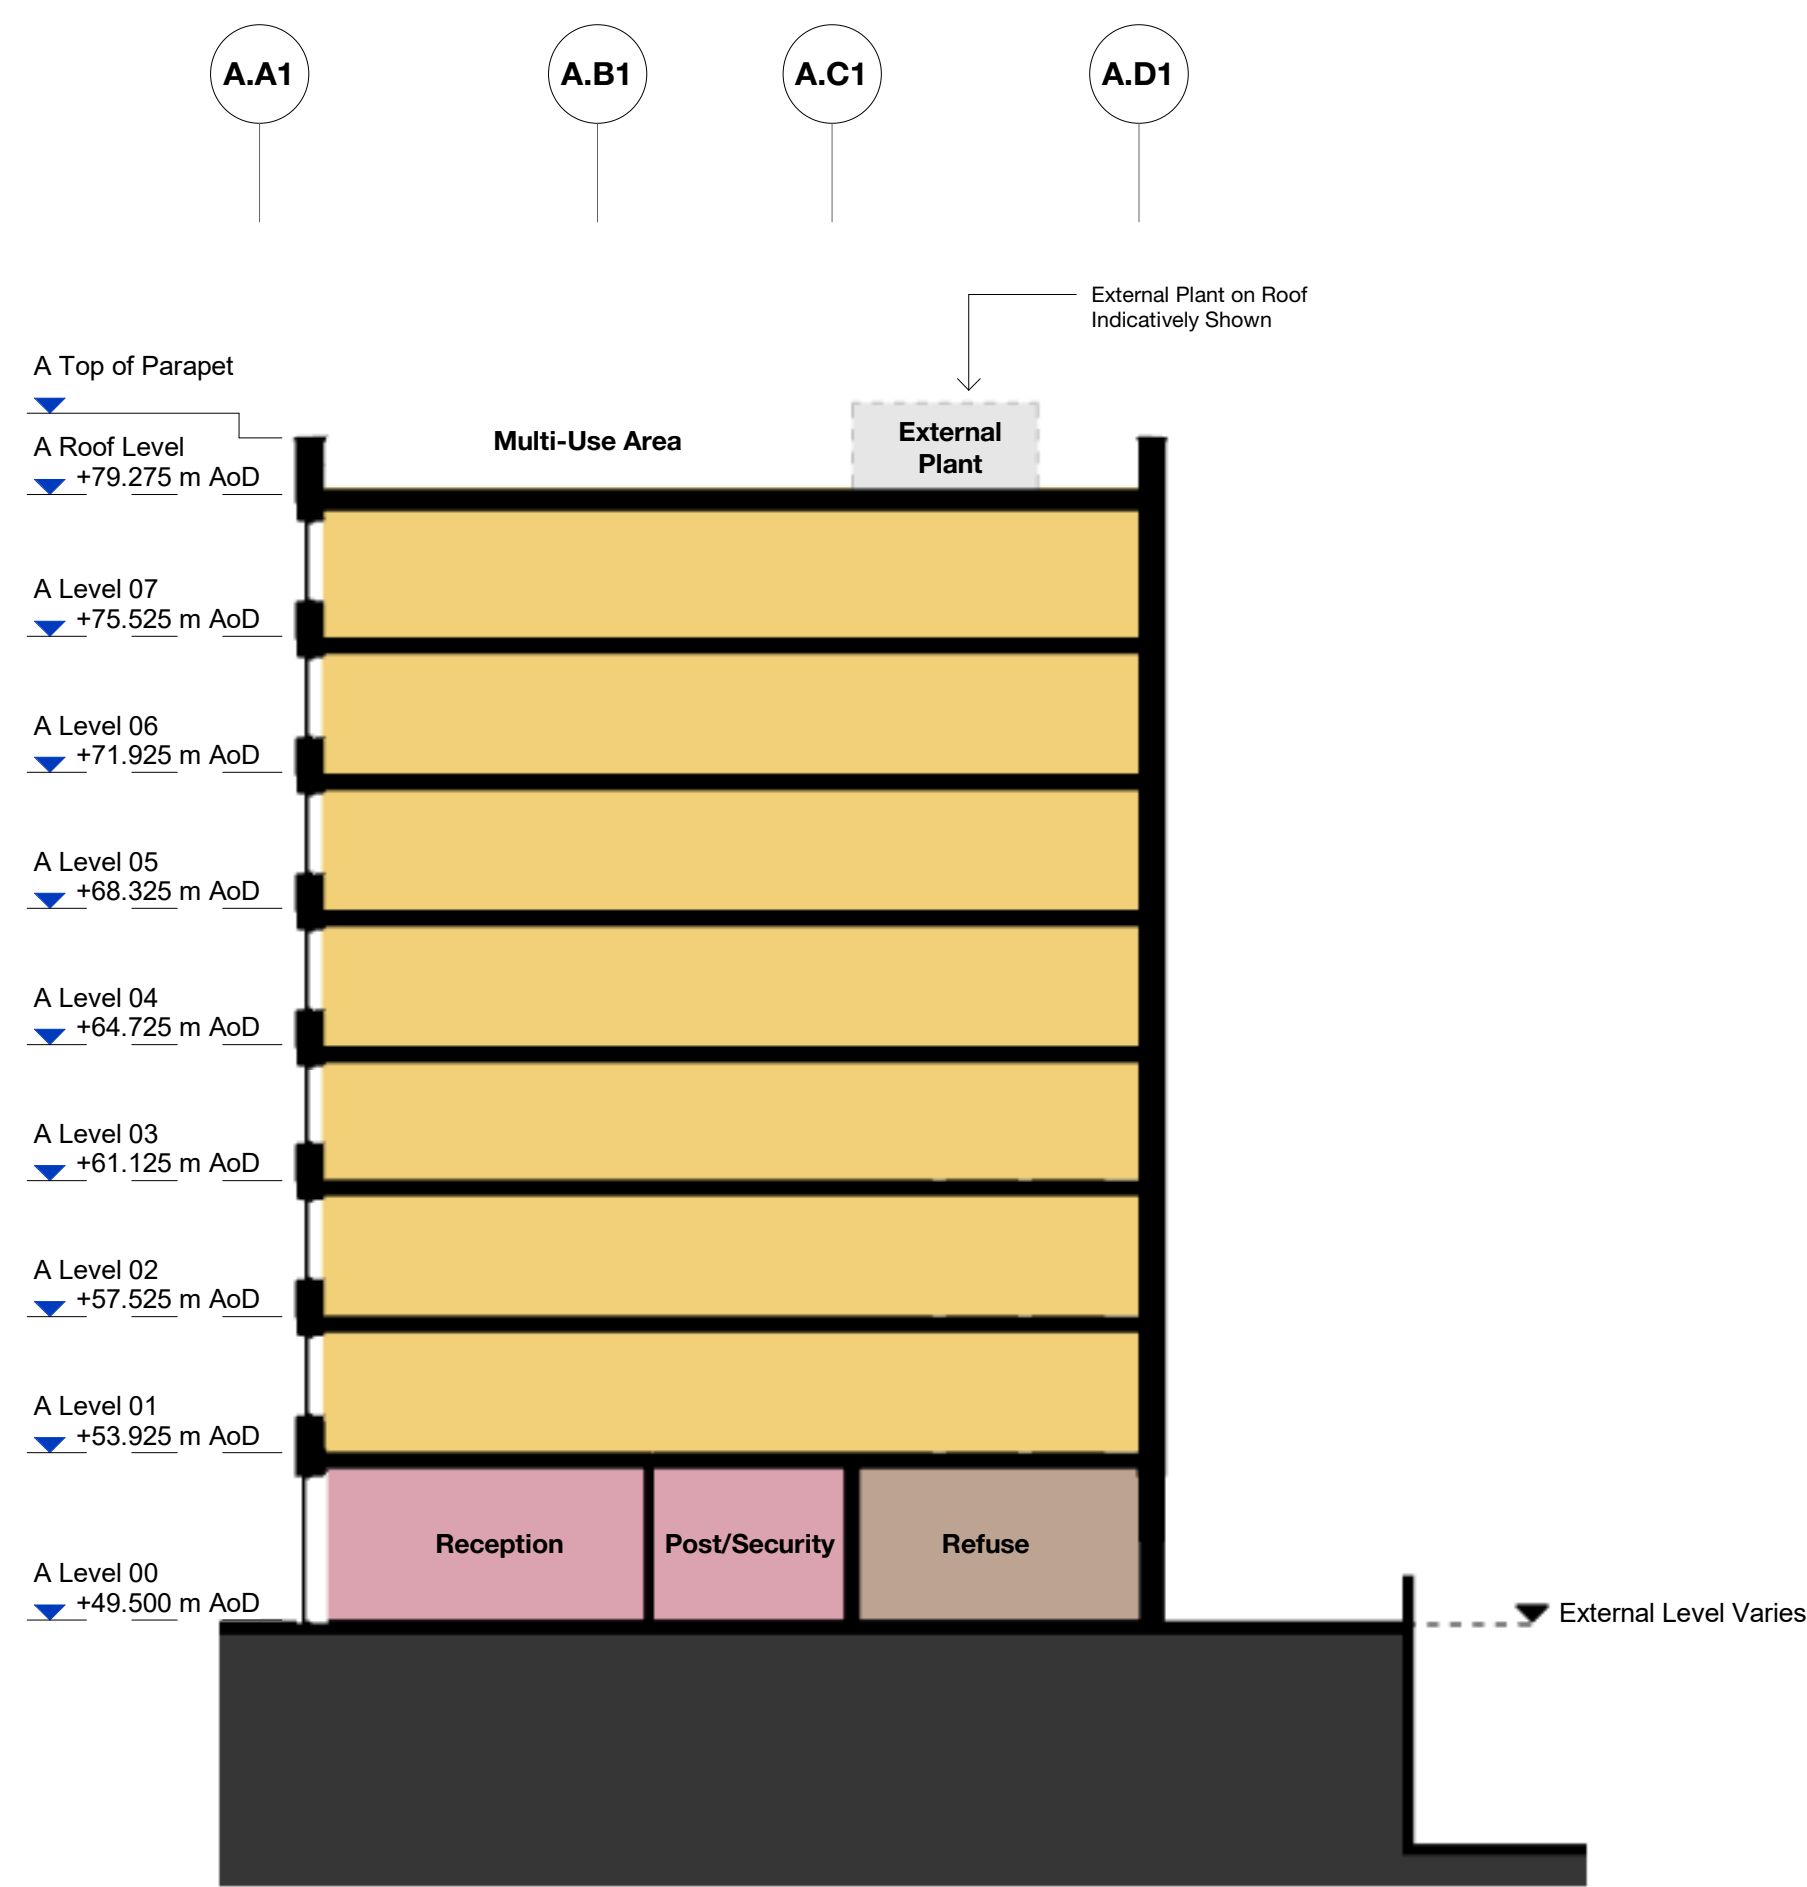

Building A -Section BB
1 : 200

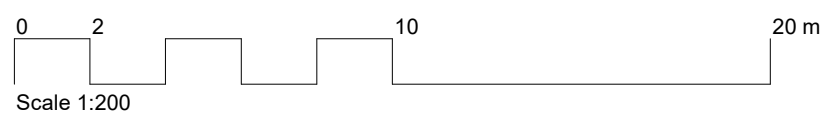


Rev	Description	Date
P1	Issued for Planning	30.09.20
P2	Issued for NMA	09.05.22
P3	Issued for S73 Application	18.12.23

Copyright Hawkins\Brown Architects
No implied licence exists. This drawing should not be used to calculate areas for the purposes of valuation. Do not scale this drawing. All dimensions to be checked on the site by the contractor and such dimensions to be their responsibility. All work must comply with relevant British Standards and Building Regulations requirements. Drawing errors and omissions to be reported to the architect. To be read in conjunction with Architect's specification and other consultant information.

Plant
F&B
Refuse
WC
Rentable
Cycle Store
Circulation
Tenant Amenity
Cleaner's Store
Reception
Auditorium

Please note:

Note: This drawing is issued for the purpose of providing Work Stage 3 information. Note that coordination with landscape is yet to occur with changes to levels & points of entrance anticipated. Design subject to change through design coordination & design development.

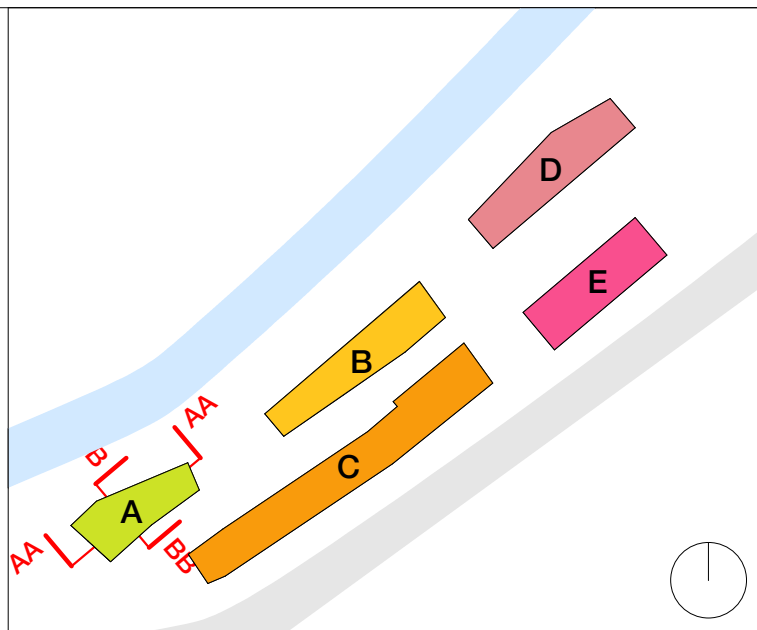

Scale @ A1 1 : 200	Date August 2023	Job Number 18013	Project Pollard Street New Islington
Drawn By AG	Checked By TD	Status S2	
Drawing No. PLS-HBA-A-ZZ-DR-A-08-0300	Rev P3	Purpose of Issue Planning	Drawing Proposed Building A - GA Sections

26-28 Hilton Street
Manchester M1 2EH

mail@hawkinsbrown.com
hawkinsbrown.com

Hawkins\Brown