

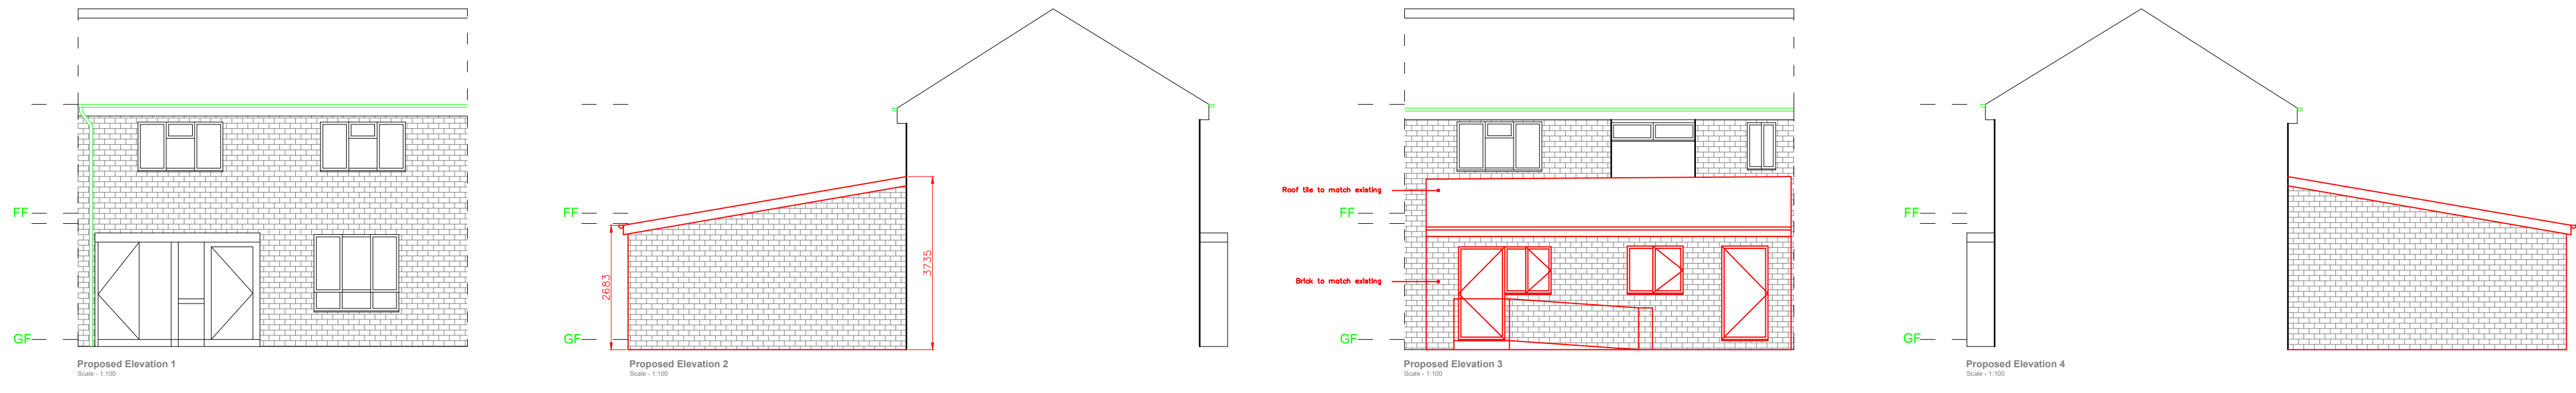


SCALE BAR 1:100

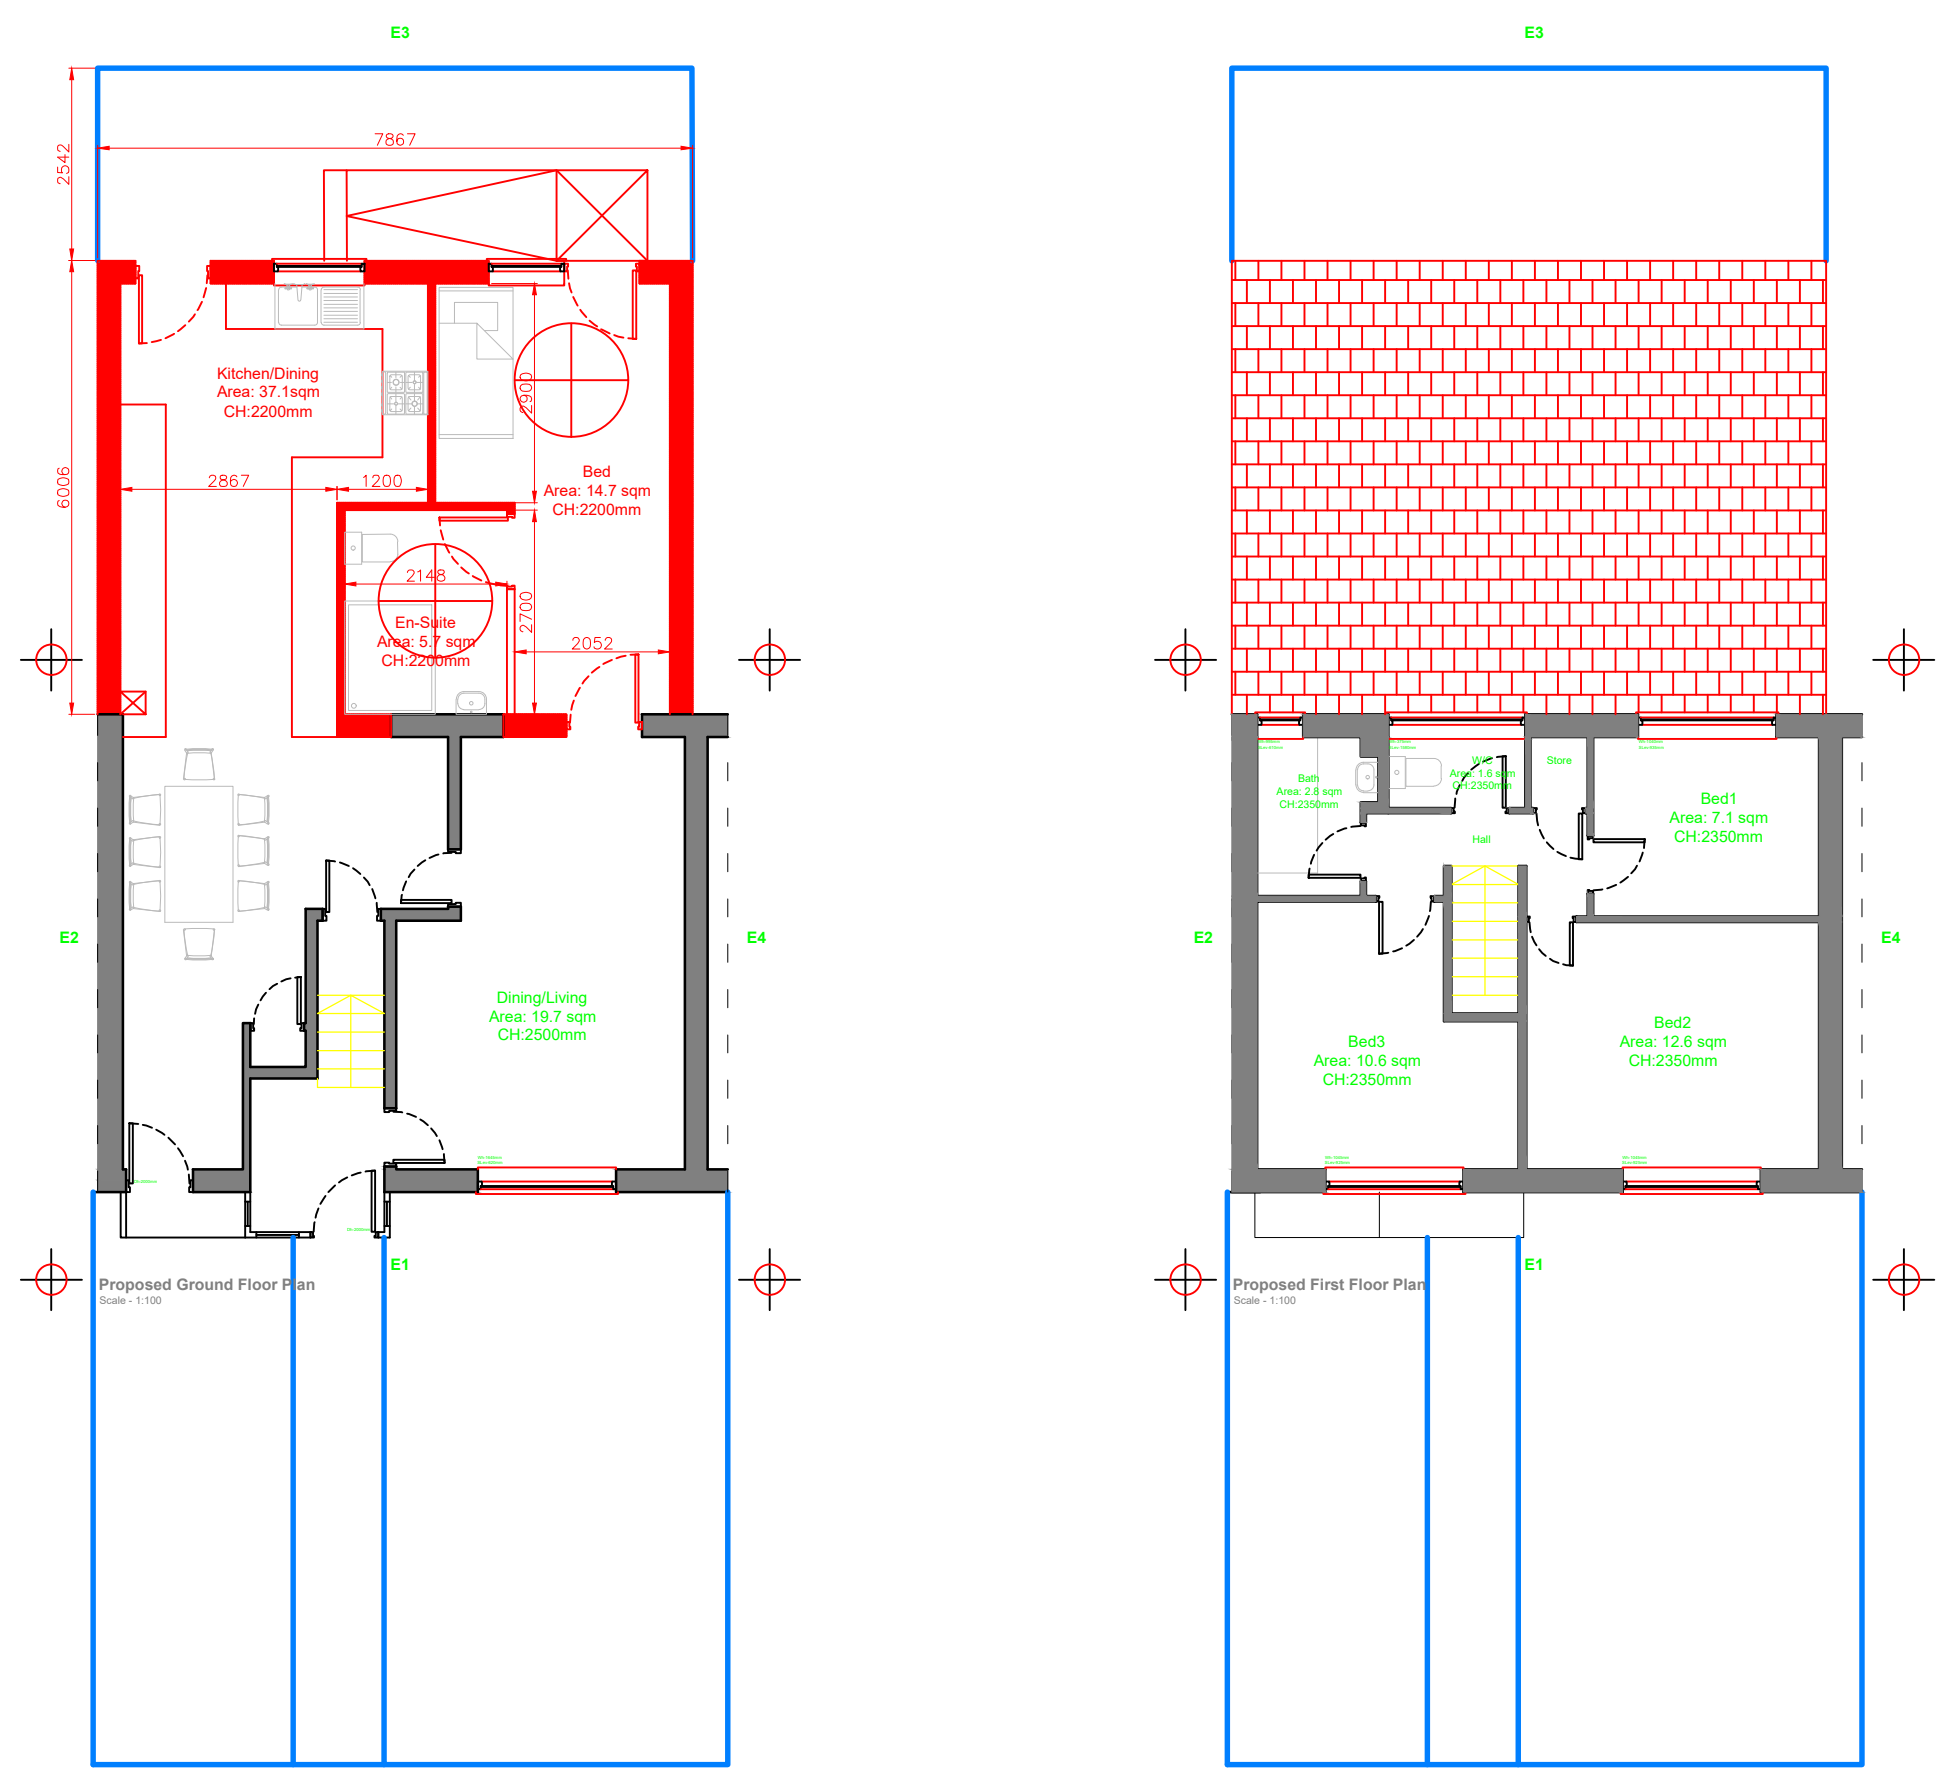

- NOTES.
1. All interior dimensions including ceiling heights are taken to and from finished surfaces unless stated otherwise.
 2. All levels and dimensions must be checked on site prior to work commencing or ordering materials.
 3. These drawings are room layout guidelines, they should not be used as a set of construction drawings & Tuedge will not take any responsibility.
 4. All material and workmanship must comply with British Standard and codes of practice.
 5. All works to be carried out with due care so that it does not impair the stability of the building/adjacent works/site personnel or third parties. All works and procedures in accordance with HSE directives and the CDM regulation.

ISSUED FOR APPROVAL		
REV	DETAILS	DATE

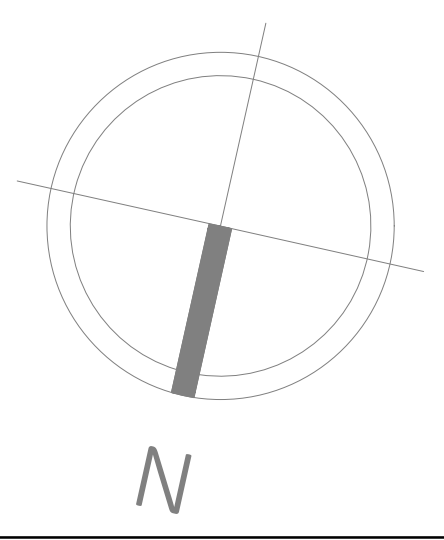

Architecture.Surveying.Website.Graphics

WWW.TUEDGE.COM
Contact:07422689259
Email:Tuedge@hotmail.com

DRAWN BY	CHKD BY	DATE	SCALE
RA	RA	04/03/24	1:100@A1
CLIENT			
Faisal Shahzad			
CONTRACT			
7 Bridgnorth Road Manchester M9 8HR			
DRAWING TITLE			
Planning Drawing Proposed Plans & Elevations			
DRAWING No.			
TUE40 - 2			