


All dimensions are in millimetres unless stated otherwise. No dimensions to be included on site prior to construction.

Any discrepancies between drawings and site conditions are to be reported to the architect manager.

This drawing is to be used in conjunction with all relevant Structural Engineering, Mechanical & Electrical Engineers drawings and specifications.

© COPYRIGHT

This drawing is the property of Obi Property Ltd and no licence or assignment of any kind has been, or is, granted to any third party without the provision of copies or originals of the drawings or otherwise unless otherwise agreed in writing.

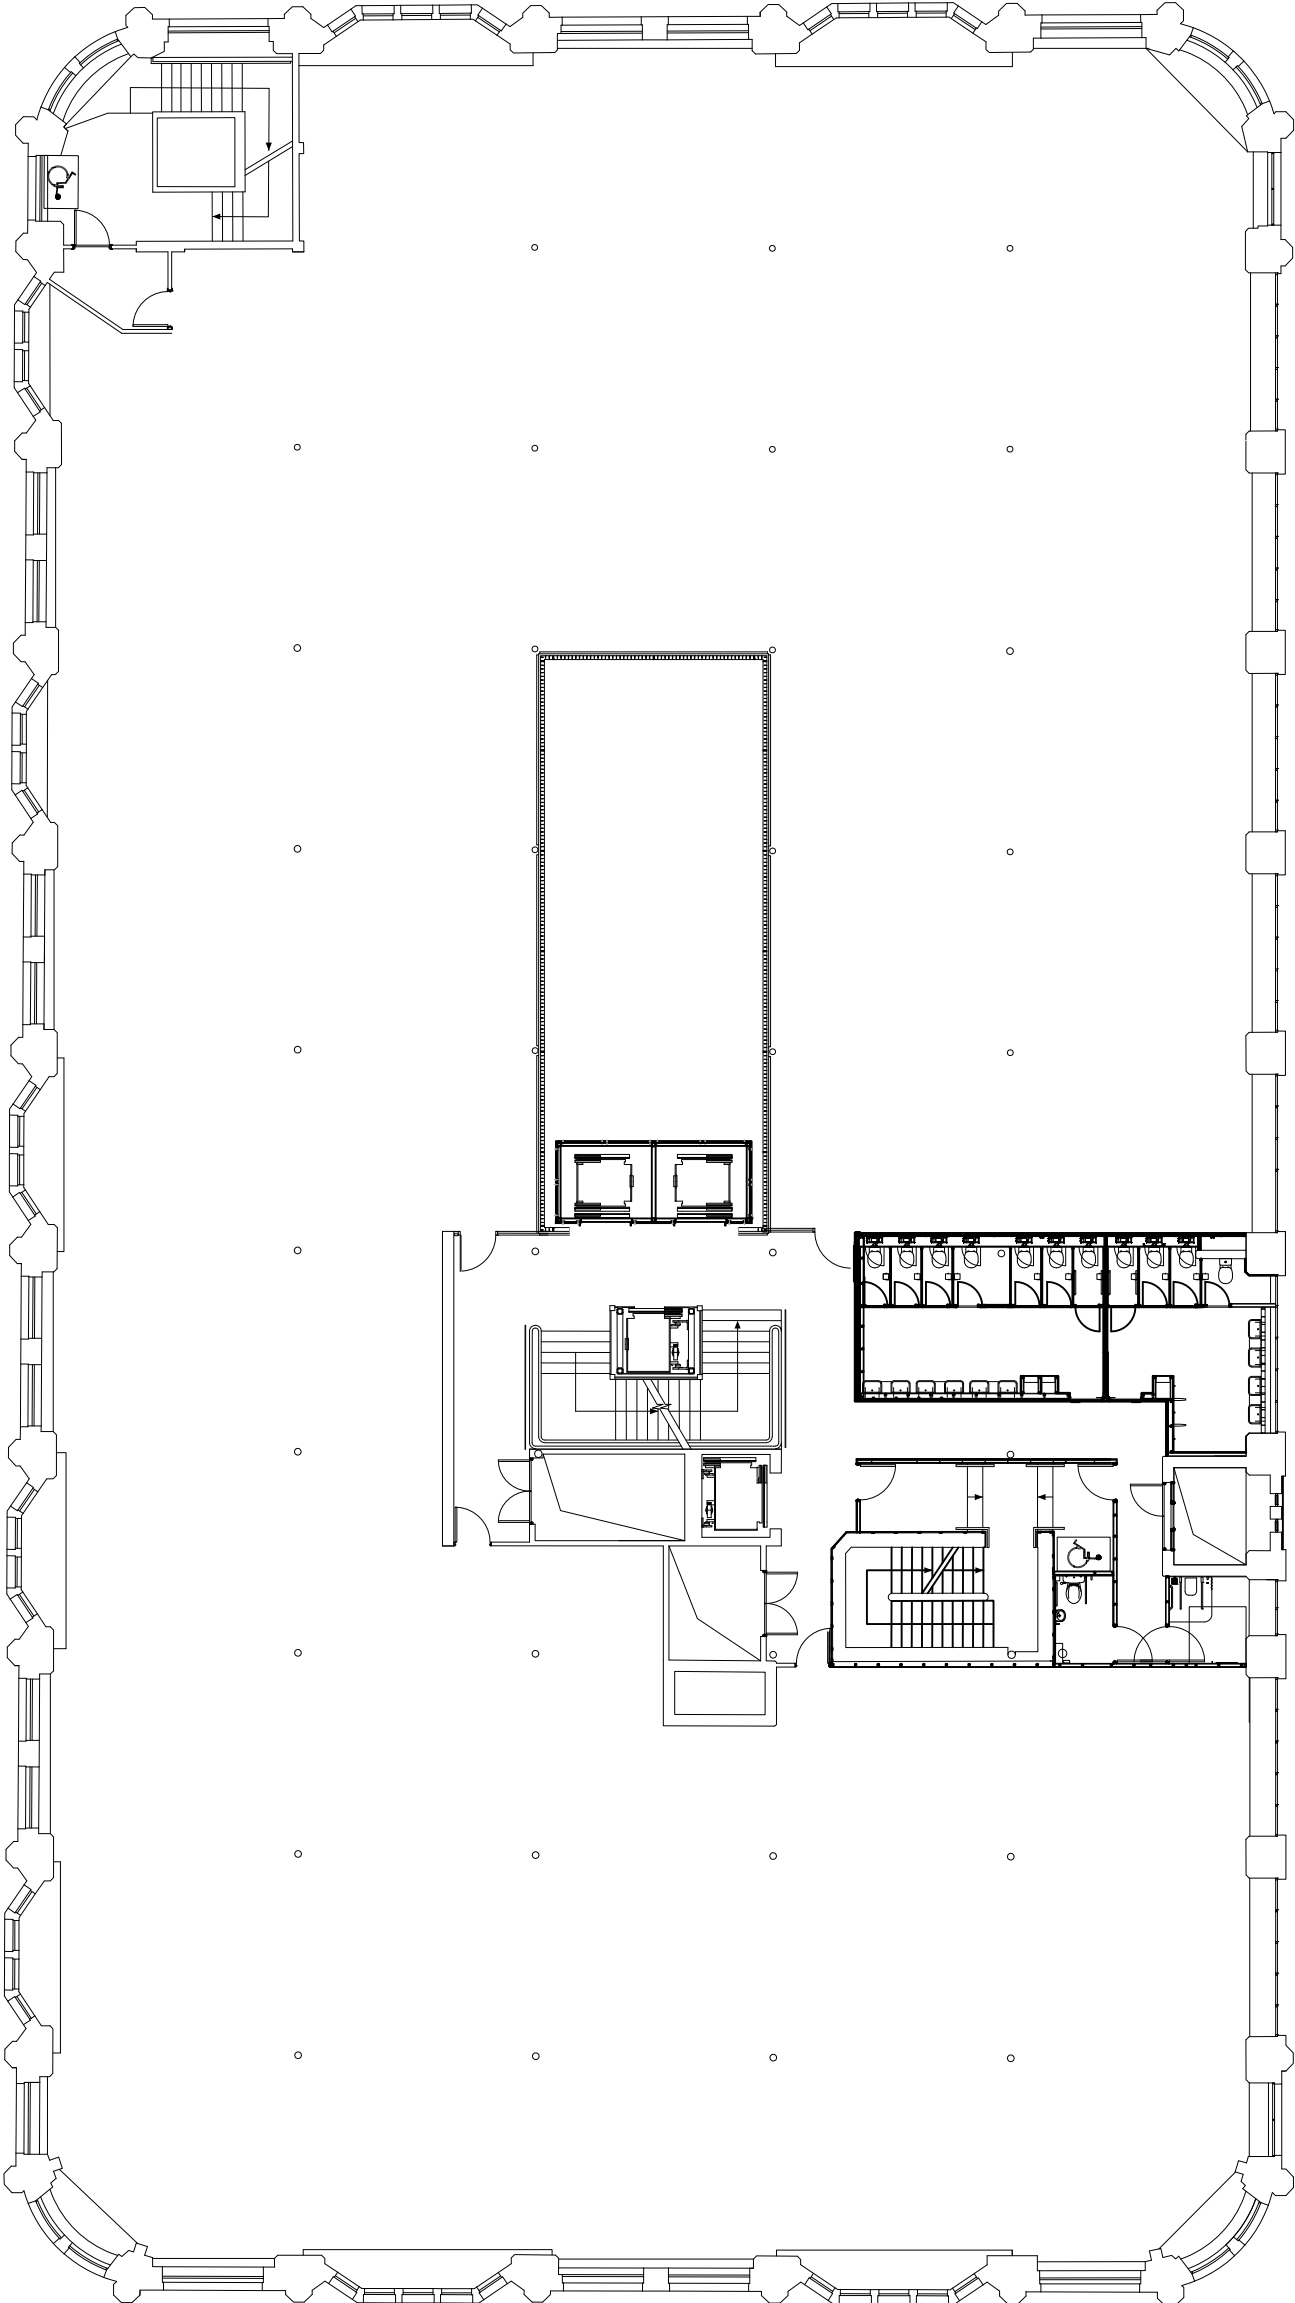

B - First Issue 24/09/23 RG

REV DESCRIPTION DATE BY CHK

CLIENT NAME

Philip J Davies Holdings plc

PROJECT NAME

Sevendale House

DWG TITLE

Second Floor - Existing Plan

DWG NO: 01_200

REVISION: -

SCALE 1:200 @A3

DRAWN: RG

DWG STATUS:

TENDER