


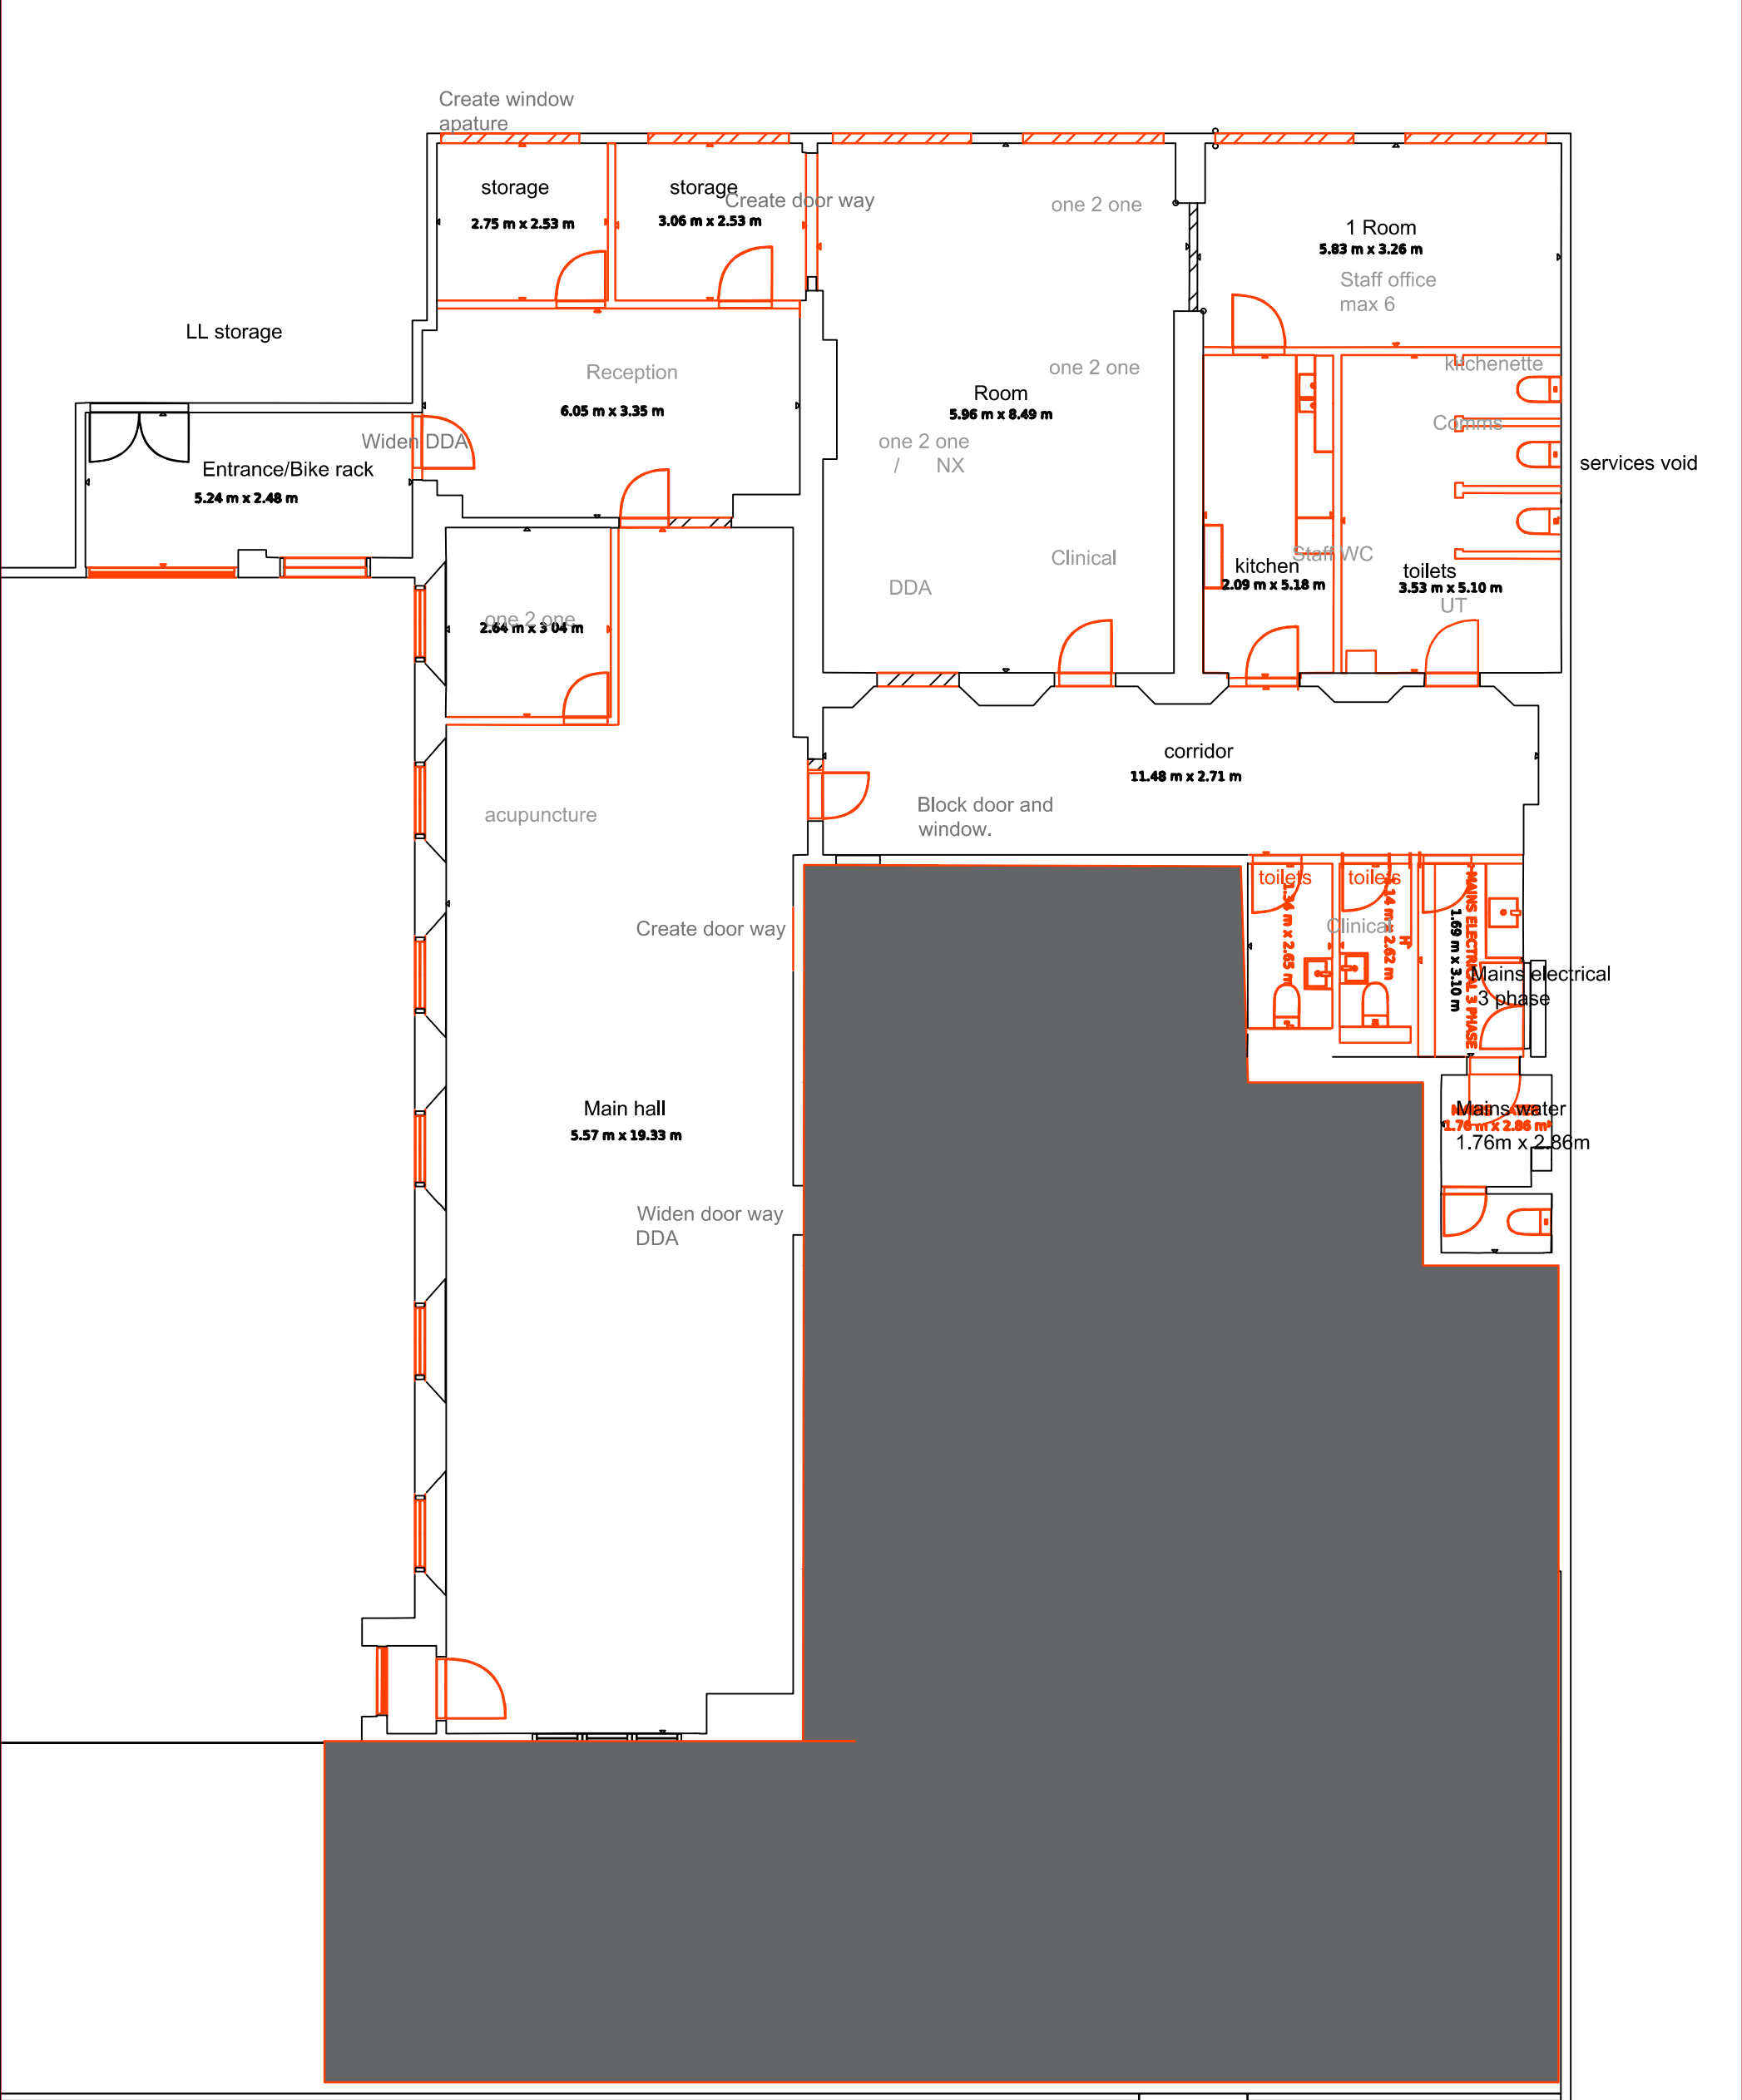

Change Grow Live		Notes:			
Site Address:				Stud partition/block removal	
Resonance centre				Windows replaced Like for like UPVC grey	
Drawn by:				Rover shutters/ repaired replaced	
Andy Hills				G18 FPS 30 doors with vision	
Date:	Scale:				
20/12/23	1:100@A3				
Drawing/Page Number/Name:					
01- Demolition					

**Change
Grow
Live**