
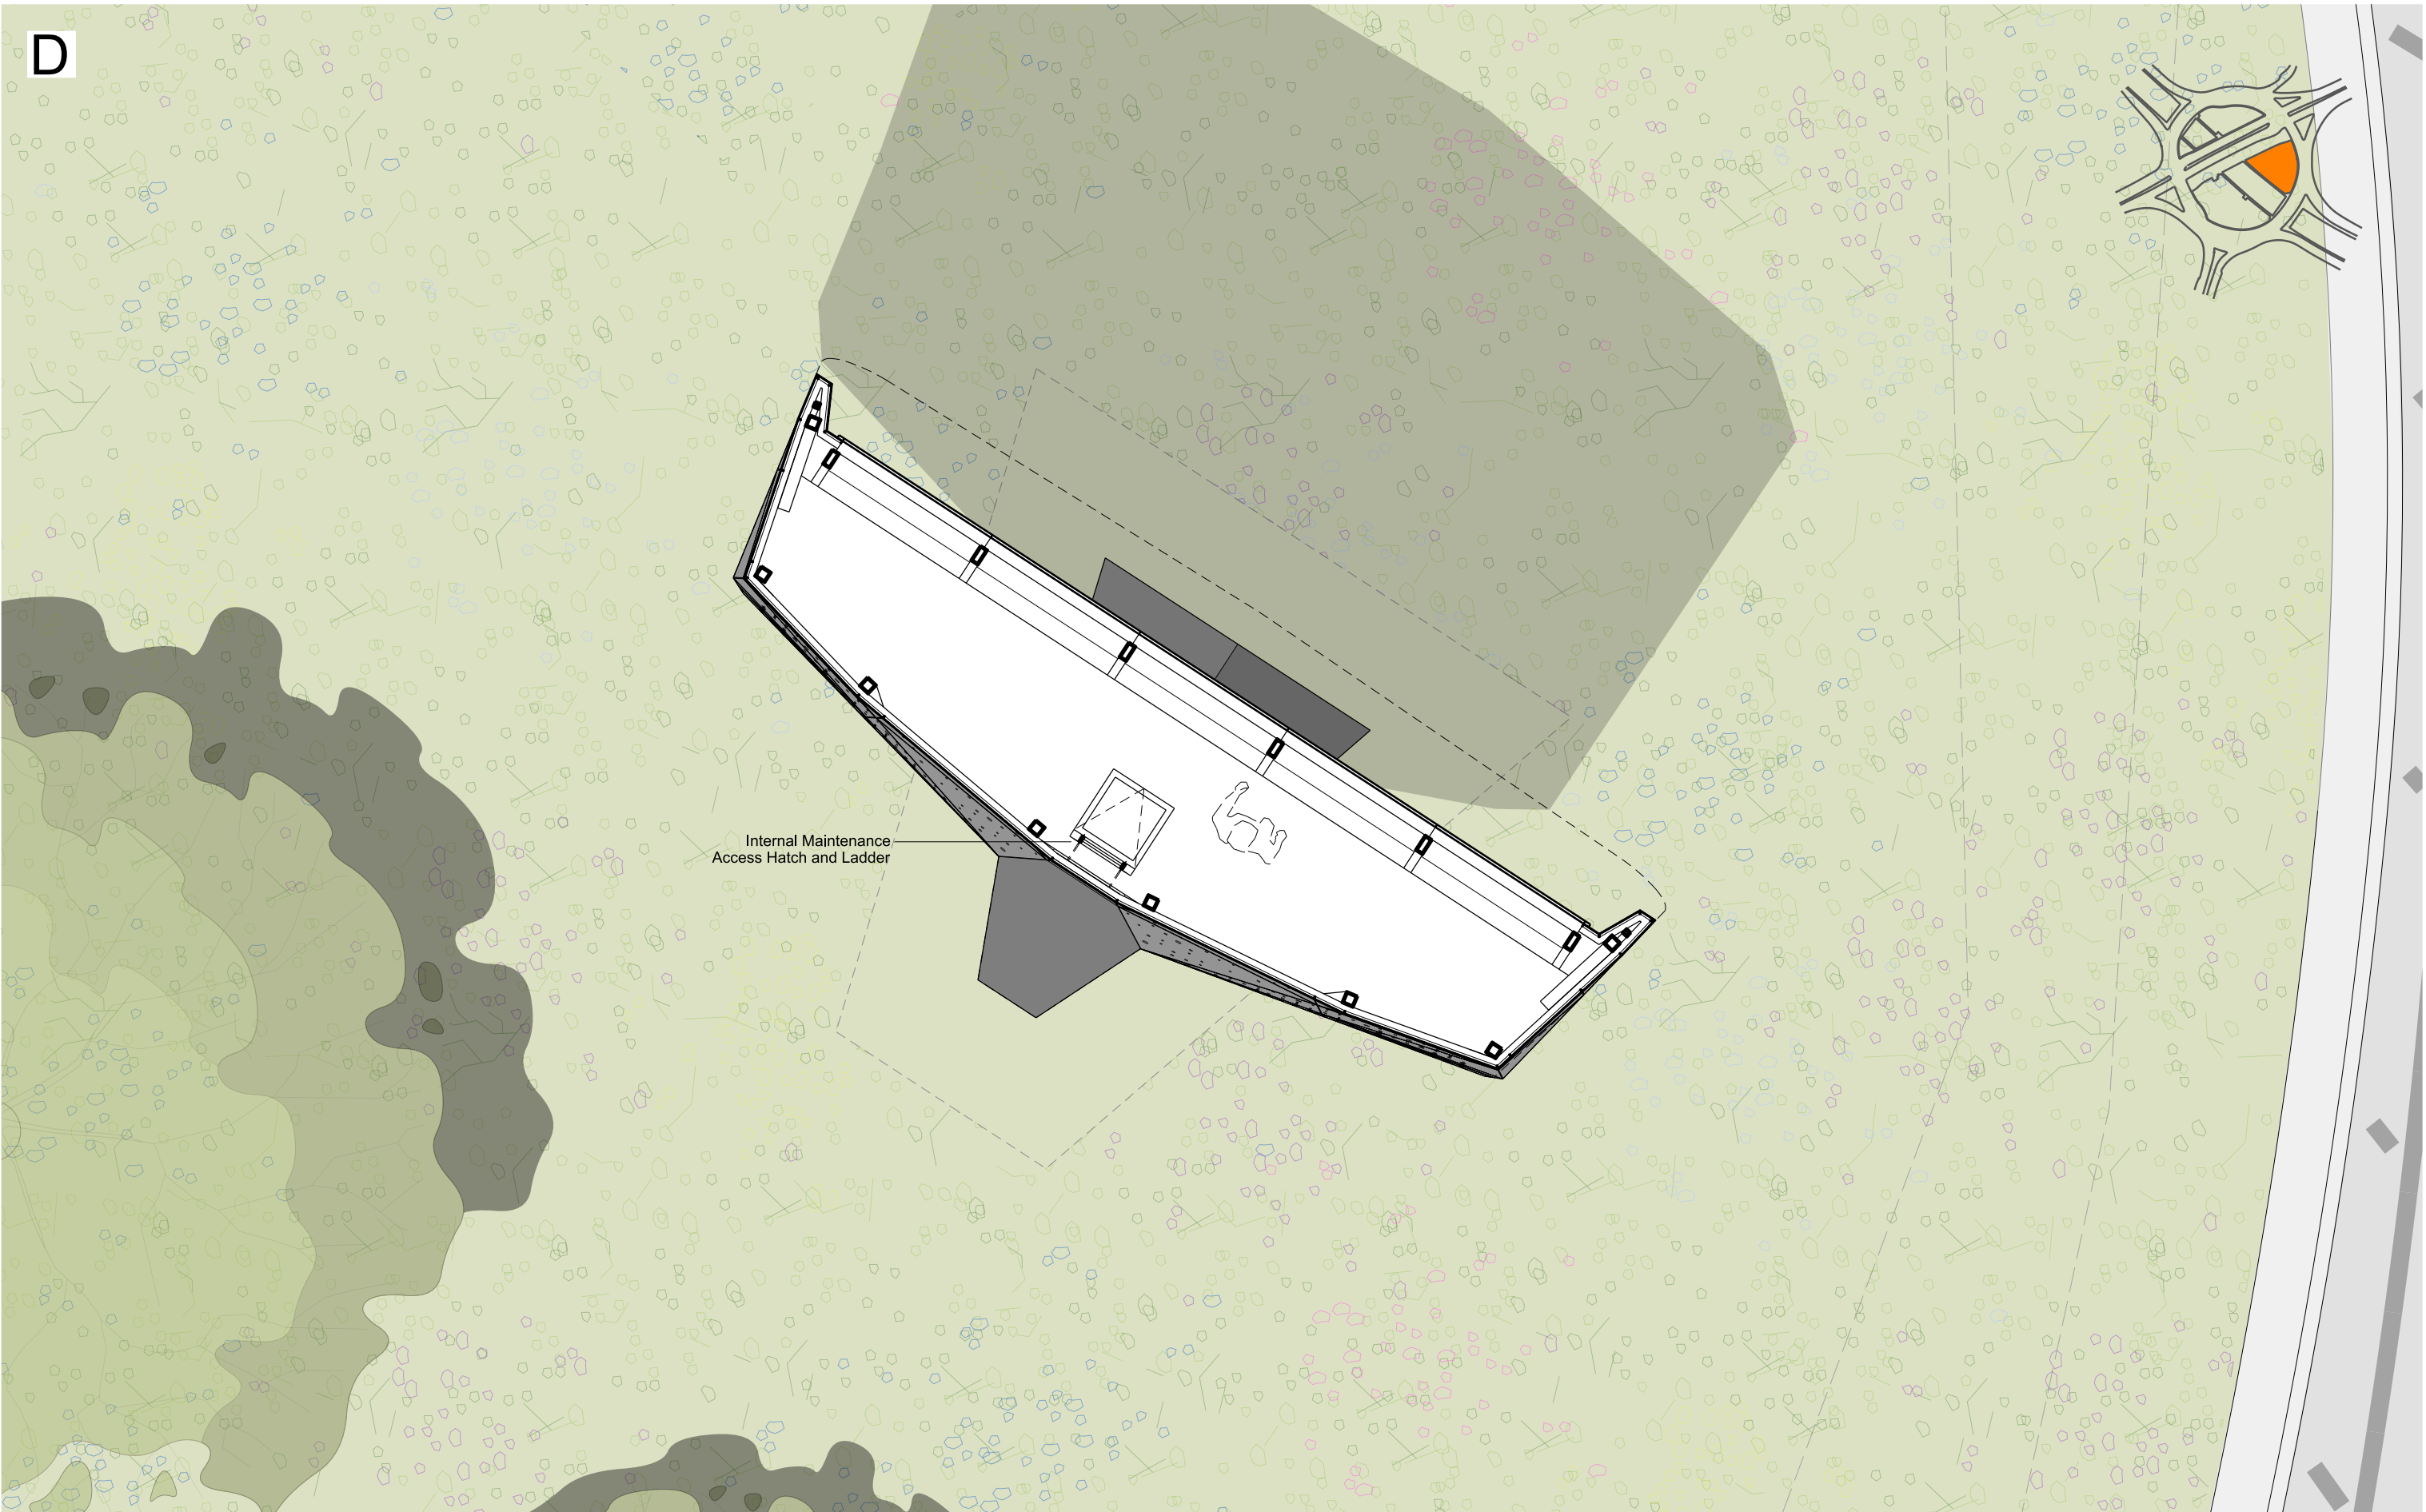
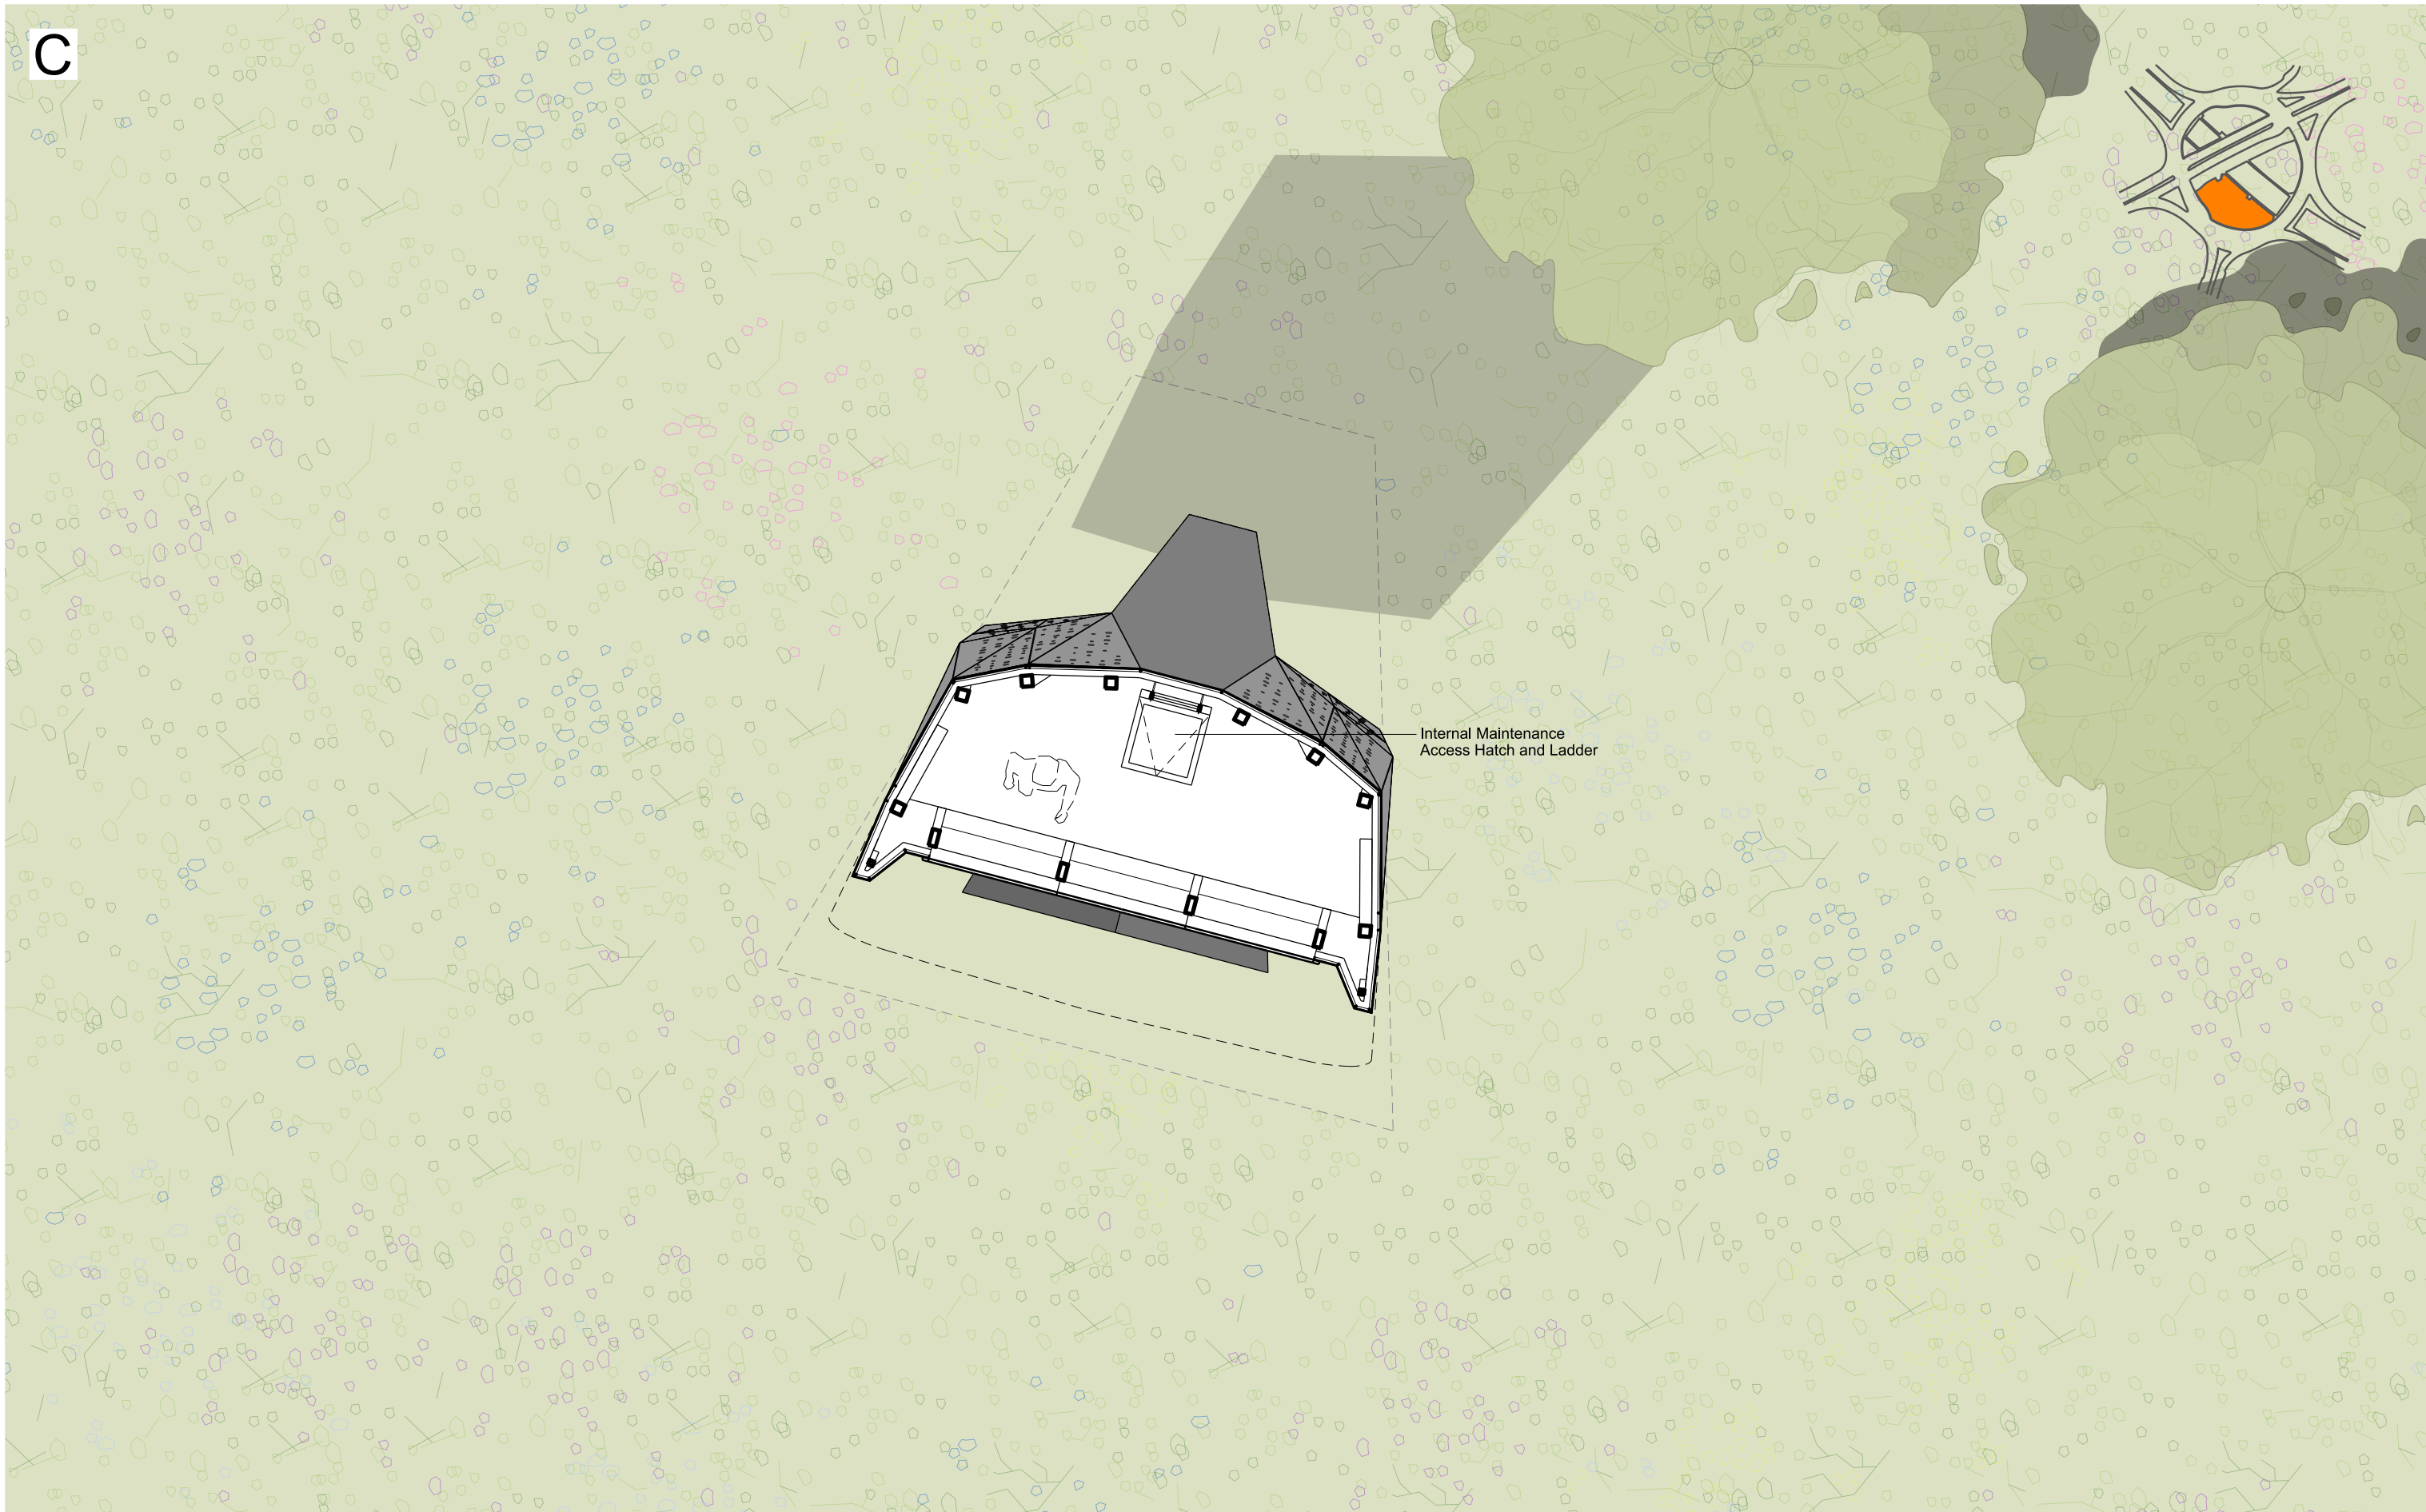
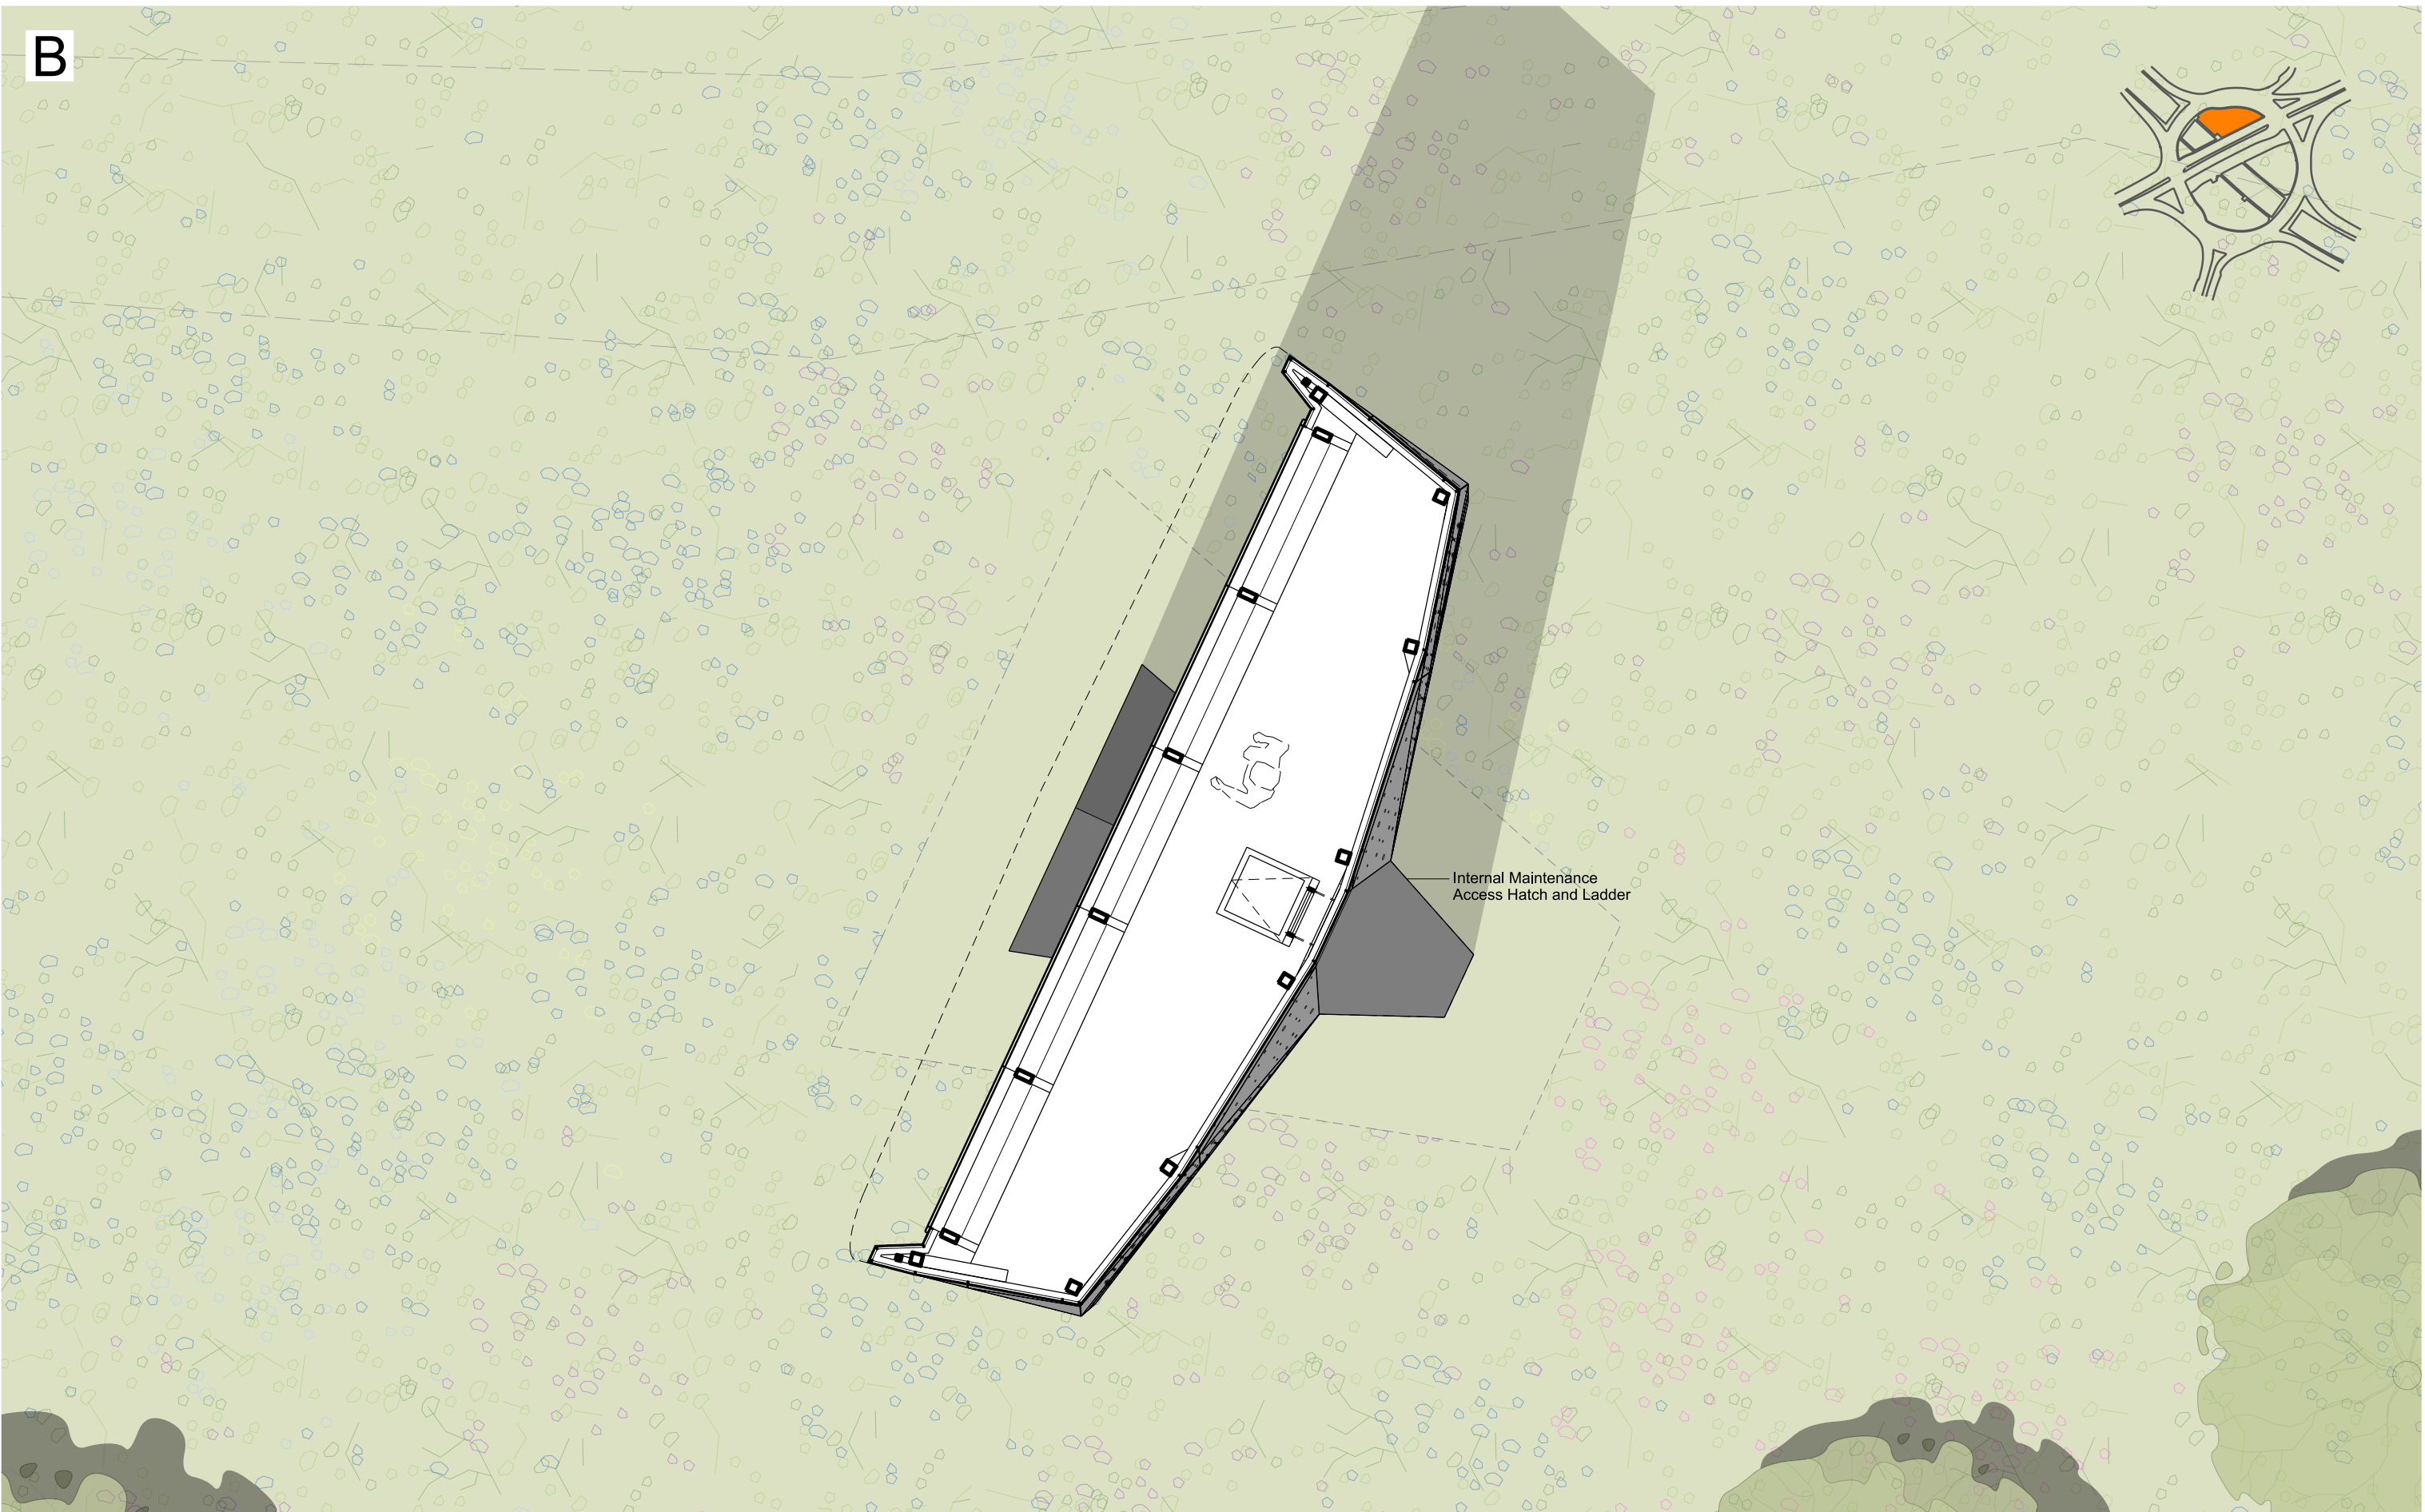


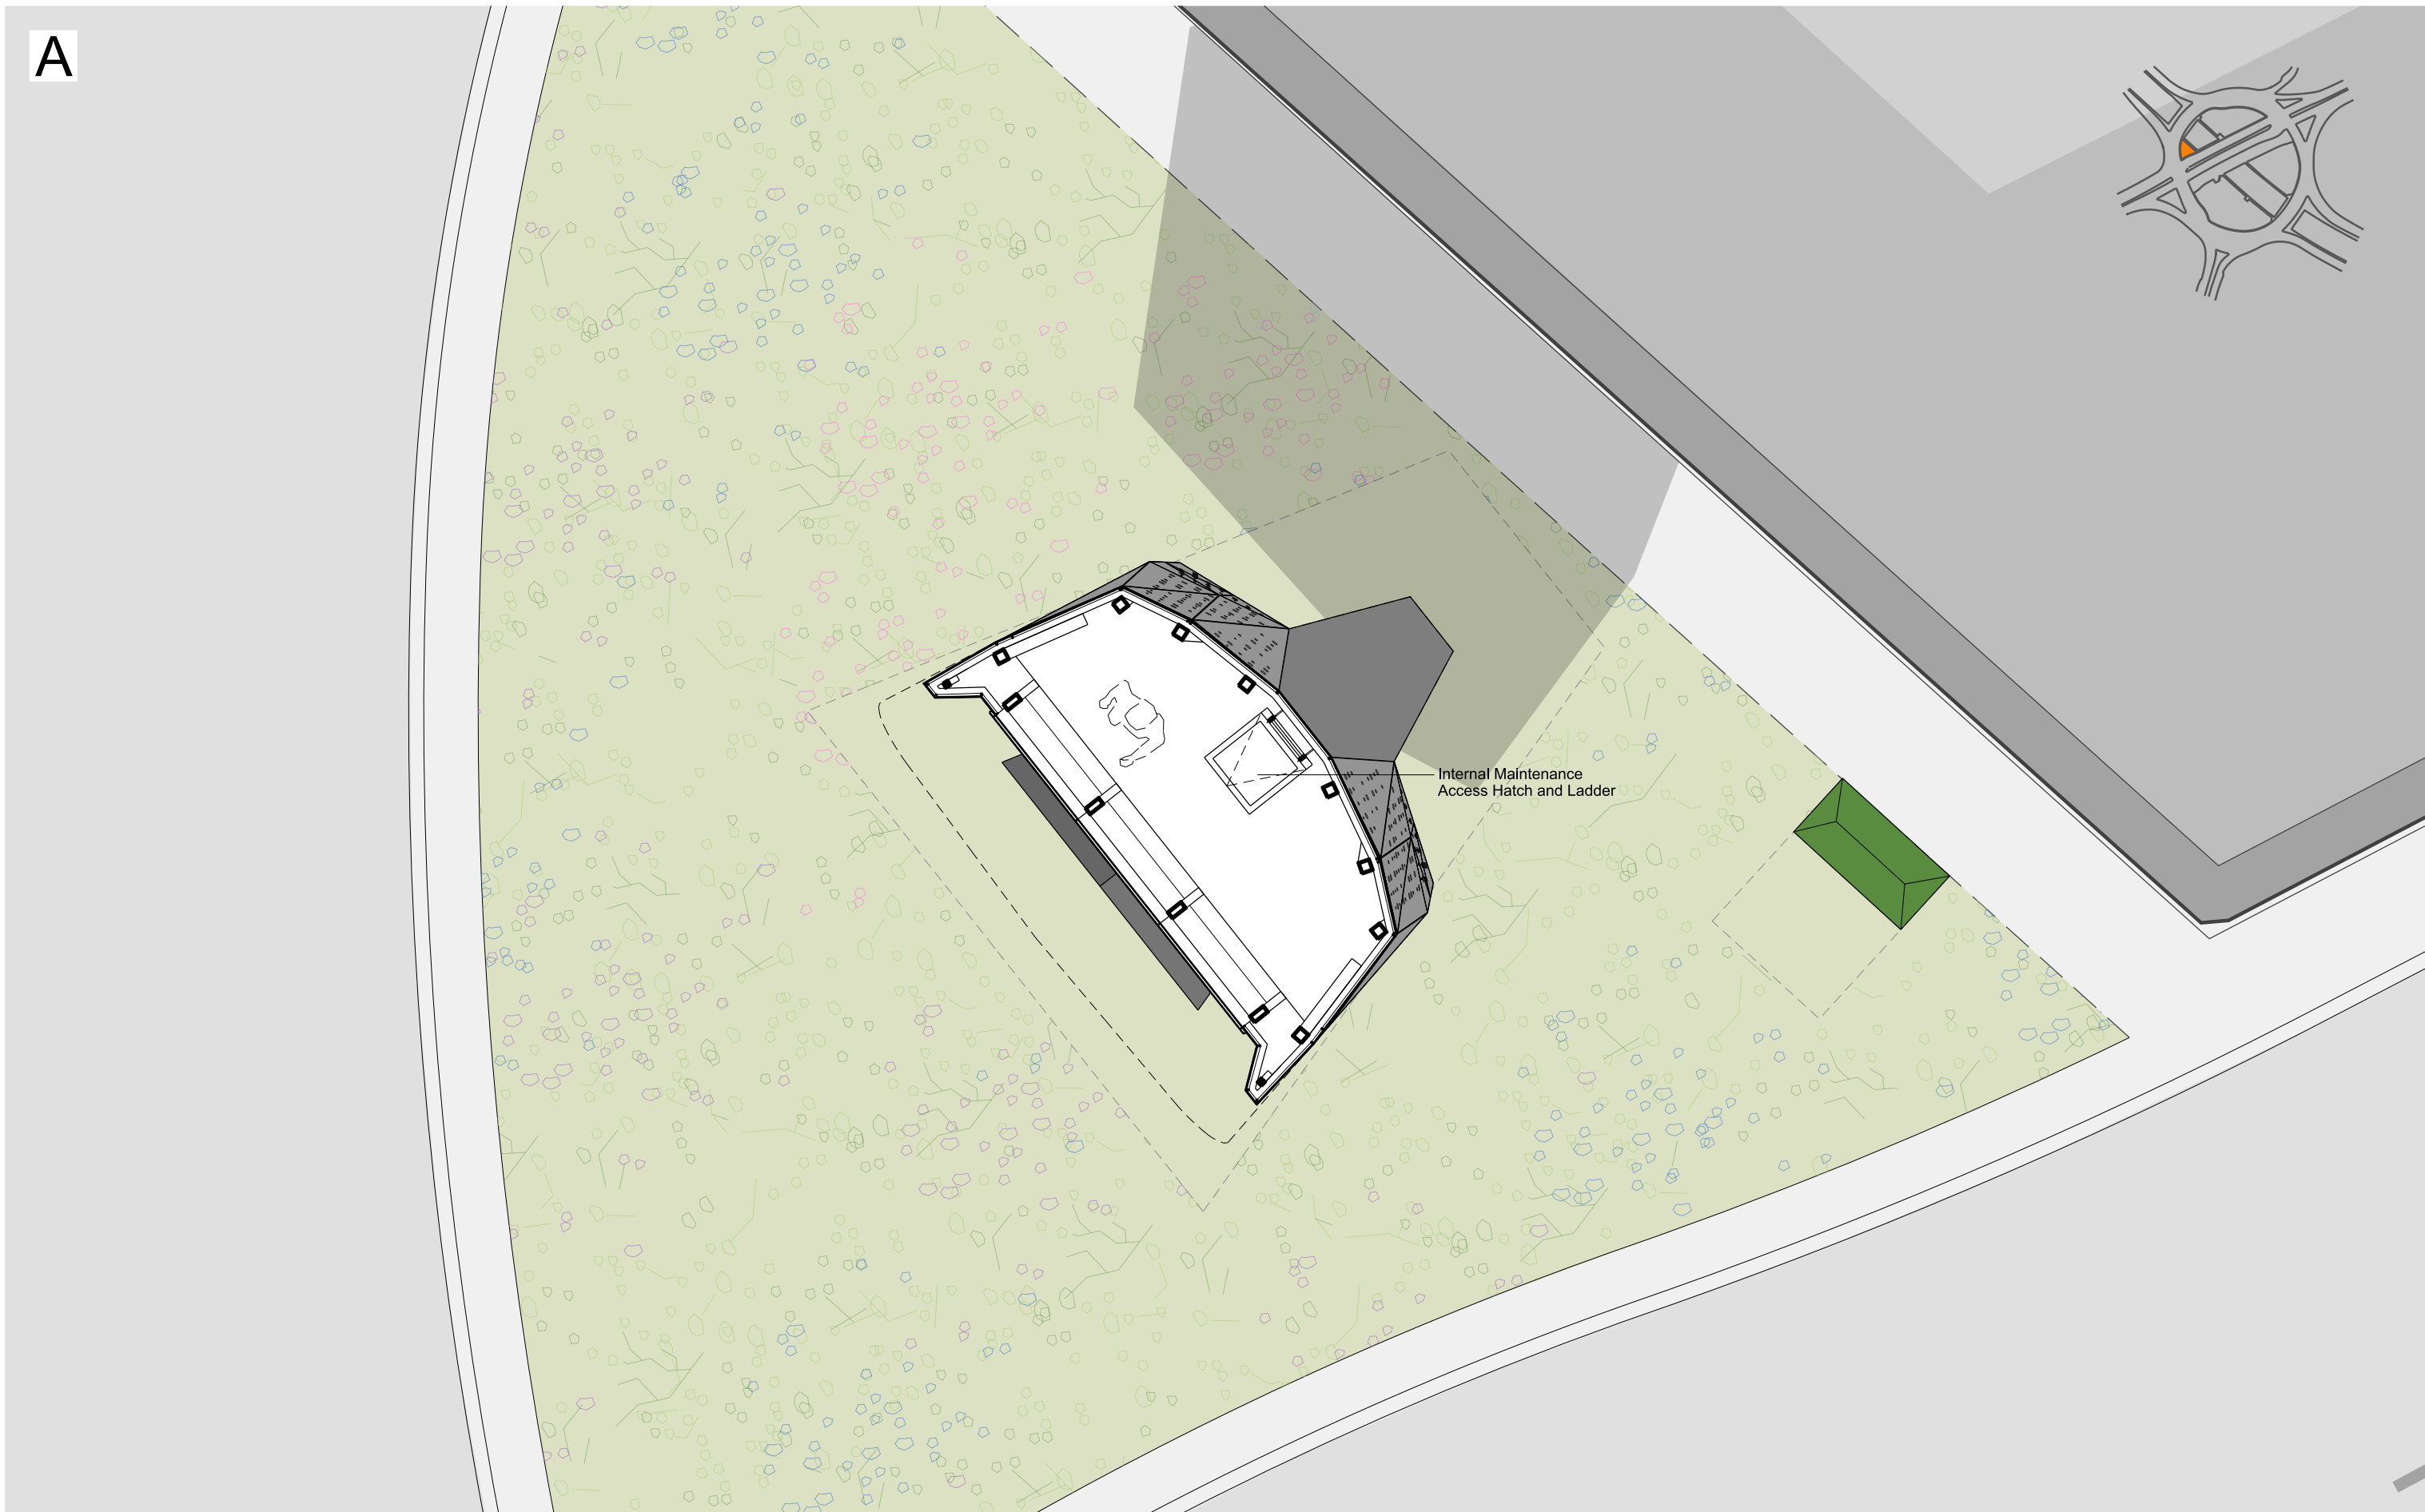

This drawing is copyright Do not scale off dimensions. All dimensions to be checked on site by contractor. Contractor to report any dimensional discrepancies, errors or omissions prior to commencing on site.	NOTE:	NORTH	<table><tr><th>Rev</th><th>Date</th><th>Description</th></tr><tr><td>P01</td><td>27-01-2023</td><td>Planning Issue</td></tr><tr><td>P02</td><td>12-01-2024</td><td>Planning Issue - Revised Screen Locations</td></tr><tr><td> </td><td> </td><td> </td></tr><tr><td> </td><td> </td><td> </td></tr><tr><td> </td><td> </td><td> </td></tr><tr><td> </td><td> </td><td> </td></tr><tr><td> </td><td> </td><td> </td></tr></table>	Rev	Date	Description	P01	27-01-2023	Planning Issue	P02	12-01-2024	Planning Issue - Revised Screen Locations																Project Title Chester Road Roundabout	Drawing Title Proposed Platform Level Plans	simpsonhaugh MANCHESTER Riverside, 4 Commercial St Manchester M15 4RQ +44 (0)161 835 2345 www.simpsonhaugh.com LONDON 5-8 Roberts Place London EC1R 4BQ +44 (0)20 7549 4000 mail@simpsonhaugh.com
			Rev	Date	Description																									
P01	27-01-2023	Planning Issue																												
P02	12-01-2024	Planning Issue - Revised Screen Locations																												
Status Planning	<table><tr><td>Job No</td><td>Scale</td><td>Date</td></tr><tr><td>10293</td><td>1:50@A1 / 1:100@A3</td><td>January 2023</td></tr><tr><td>Drawing No</td><td colspan="2">Revision</td></tr><tr><td>10293-SHP-A-B5D7-G200-PL-02-001</td><td colspan="2">P02</td></tr></table>	Job No	Scale	Date	10293	1:50@A1 / 1:100@A3	January 2023	Drawing No	Revision		10293-SHP-A-B5D7-G200-PL-02-001	P02																		
Job No	Scale	Date																												
10293	1:50@A1 / 1:100@A3	January 2023																												
Drawing No	Revision																													
10293-SHP-A-B5D7-G200-PL-02-001	P02																													