




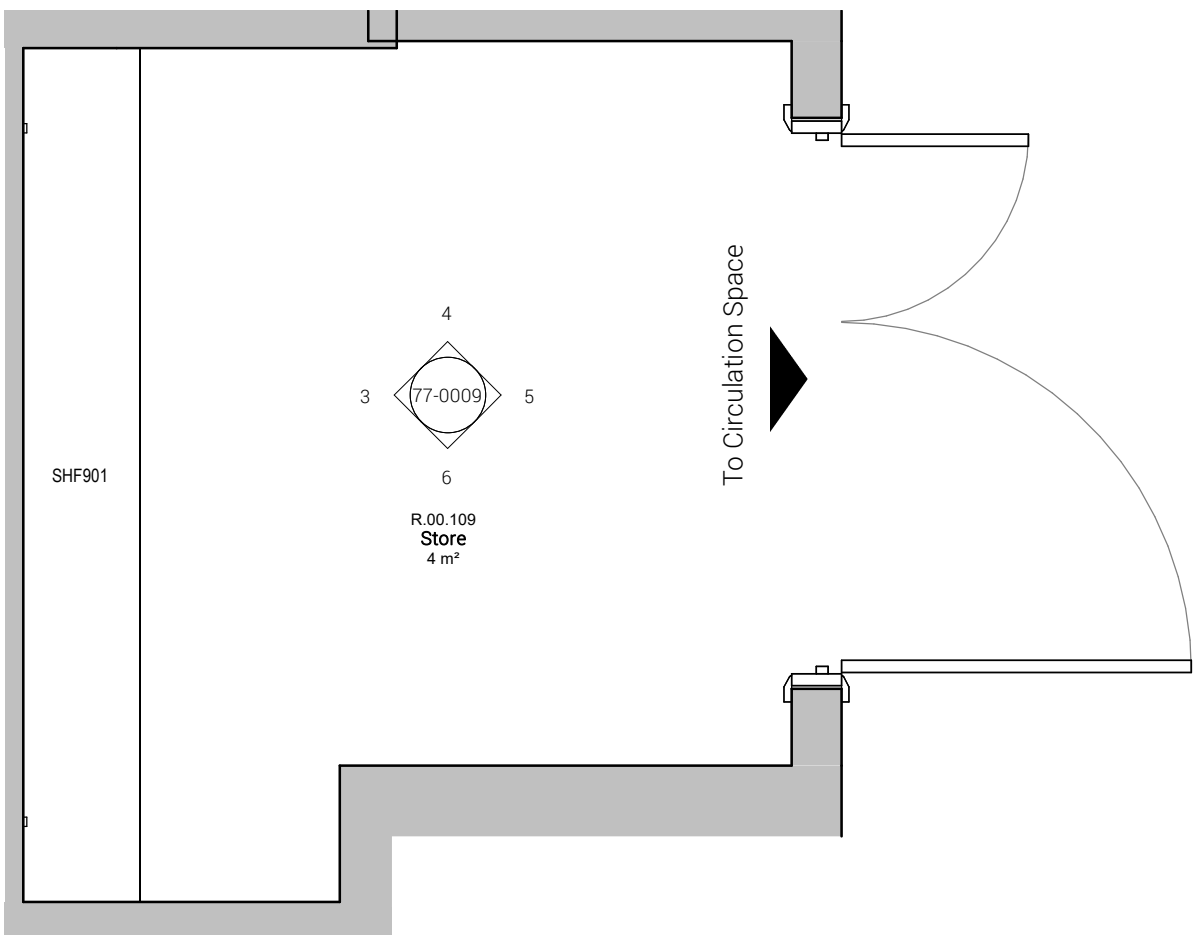


Store - GA Plan
1 : 20

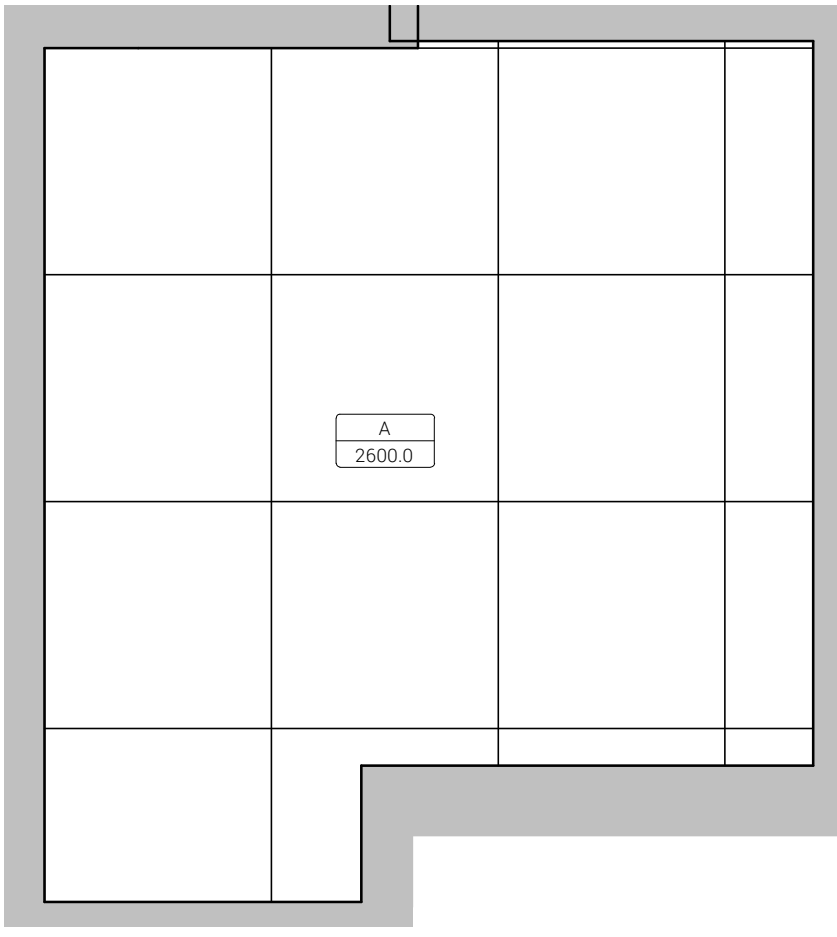


Store - Ceiling Plan
1 : 20

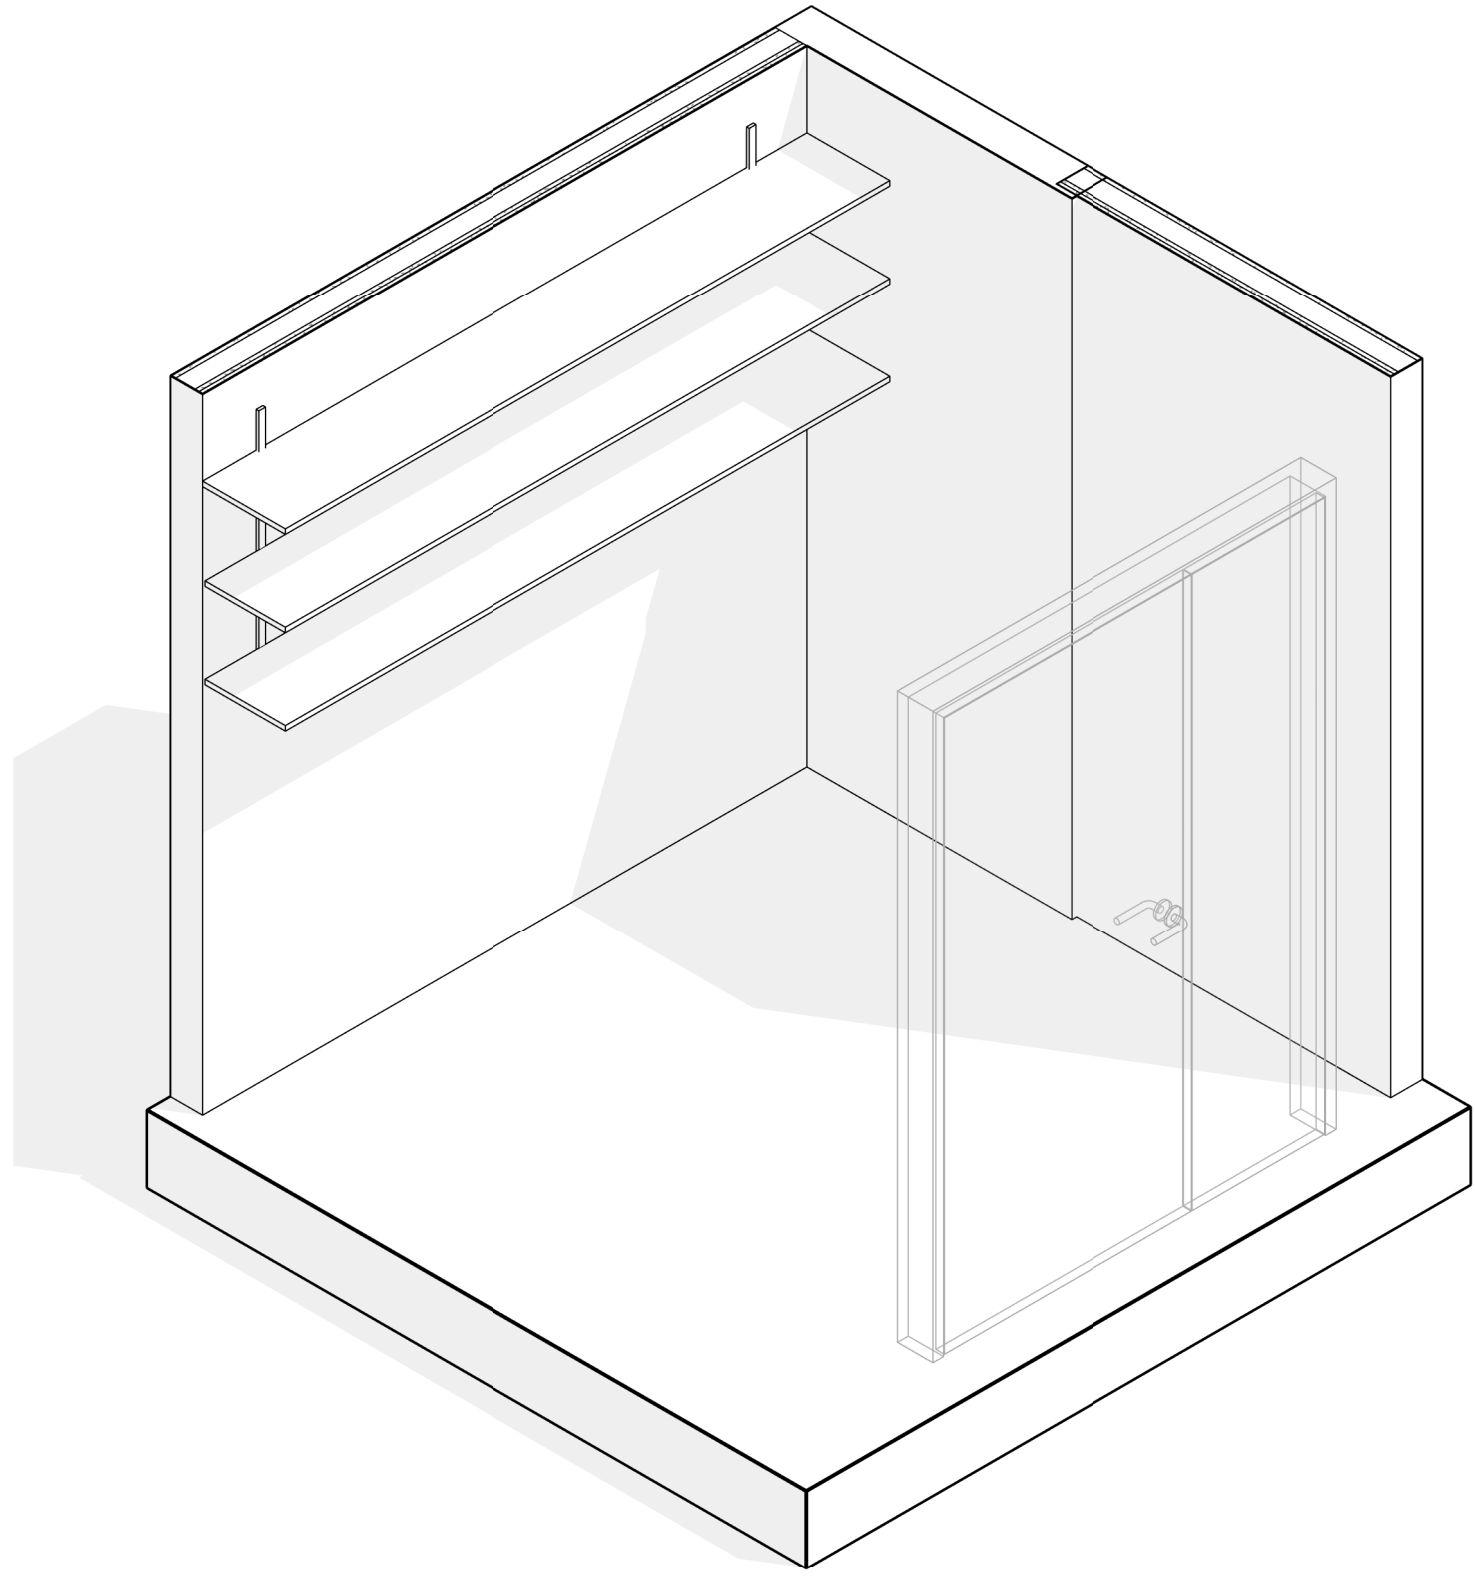


Store - 3D View

 


Store - Elevation 1
1 : 20

 

Store - Elevation 2
1 : 20

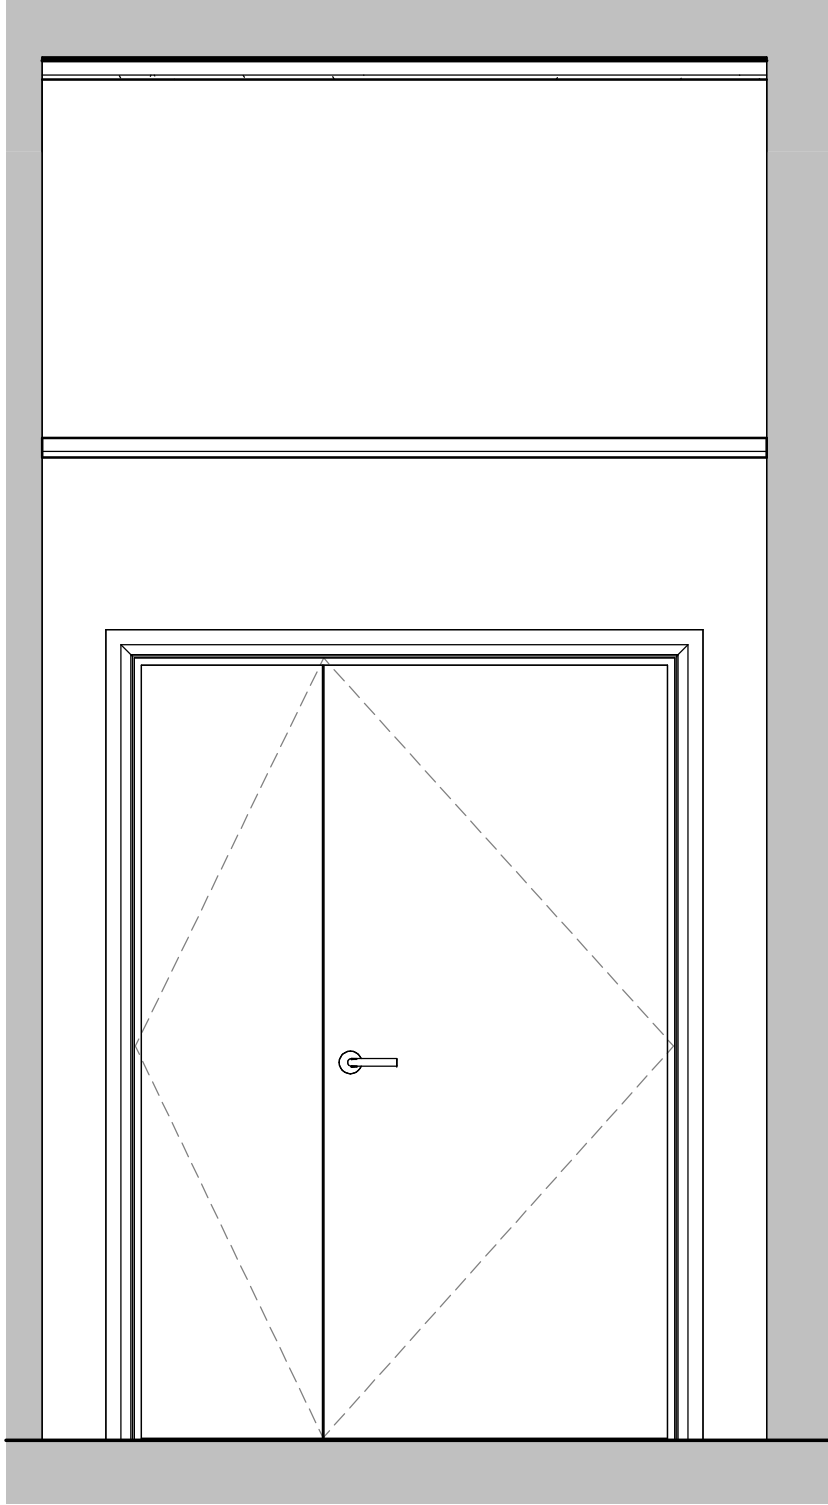

Store - Elevation 3
1 : 20

 

Store - Elevation 4
1 : 20

00-109 Store - ADB Activities Schedule									
ADB Code	ADB Room Name	ADB ADB Area	Area	ADB Activities	ADB Personnel	ADB Ceiling Height	ADB Planning Relationships	ADB Notes	ADB Remarks
W1211	Store materials and equipment	6 m²	4 m²	1) Storing mobile equipment. 2) Storing materials. 3) Storing teaching aids.	1 x staff	2400		1) Storing mobile equipment. 2) Storing materials. 3) Storing teaching aids.	1 x personnel, wheelchair & equipment access (1000mm)

00-109 Store - Component Schedule		
ADB Code	Equipment Schedule	Count
1		
SHF901	3 shelf four shelving solid laminate 300mm deep refer to Group 1 drawing for length.	1