FINISHES AND EQUIPMENT REFERENCE CHART

REF	SPECIFICATION/APPLICATION	SUPPLIER/FINISH
EX01	EXISTING CONCRETE	SEE FINISHES SCHEDULE: 223-YOU-XX-XX-SH-I-4001
EX02	RAL 9011- GRAPHITE BLACK	SEE FINISHES SCHEDULE: 223-YOU-XX-XX-SH-I-4001
EX03	DULUX WEATHERSHIELD - RAL9001	SEE FINISHES SCHEDULE: 223-YOU-XX-XX-SH-I-4001
EX04	RAL 7021 - BLACK GREY	SEE FINISHES SCHEDULE: 223-YOU-XX-XX-SH-I-4001
EX05	K RENDER - CHAMPAGNE	SEE FINISHES SCHEDULE: 223-YOU-XX-XX-SH-I-4001

NOTES:

YOUTH TO RECEIVE SAMPLES OF ALL MATERIALS FOR REVIEW AND SIGN OFF.


ALL MEASUREMENTS ARE TO BE CHECKED AND CONFIRMED BEFORE MOVING TO SITE.

01 BESPOKE SECURITY GATE TO BE INSTALLED BETWEEN COLUMN F/G. GATE TO REFLECT METAL FRAME DETAIL WITH REDUCED OPENING WIDTHS. FRAME TO BE DESIGN IN CONJUNTION WITH CHOSEN SUPPLIER. FRAME TO BE FINISHED IN RAL (EX04) SUBJECT TO PLANNING PERMISSION.


02 BESPOKE SECURITY FENCE TO BE INSTALLED BETWEEN COLUMNS G/H/I. FENCE TO REFLECT METAL FRAME DETAIL WITH REDUCED OPENING WIDTHS. FRAME TO BE FINISHED IN RAL (EX03).

REVISION NOTES (P02):


2.1 UPDATED FINISH TO SECURITY FENCING AND GATE

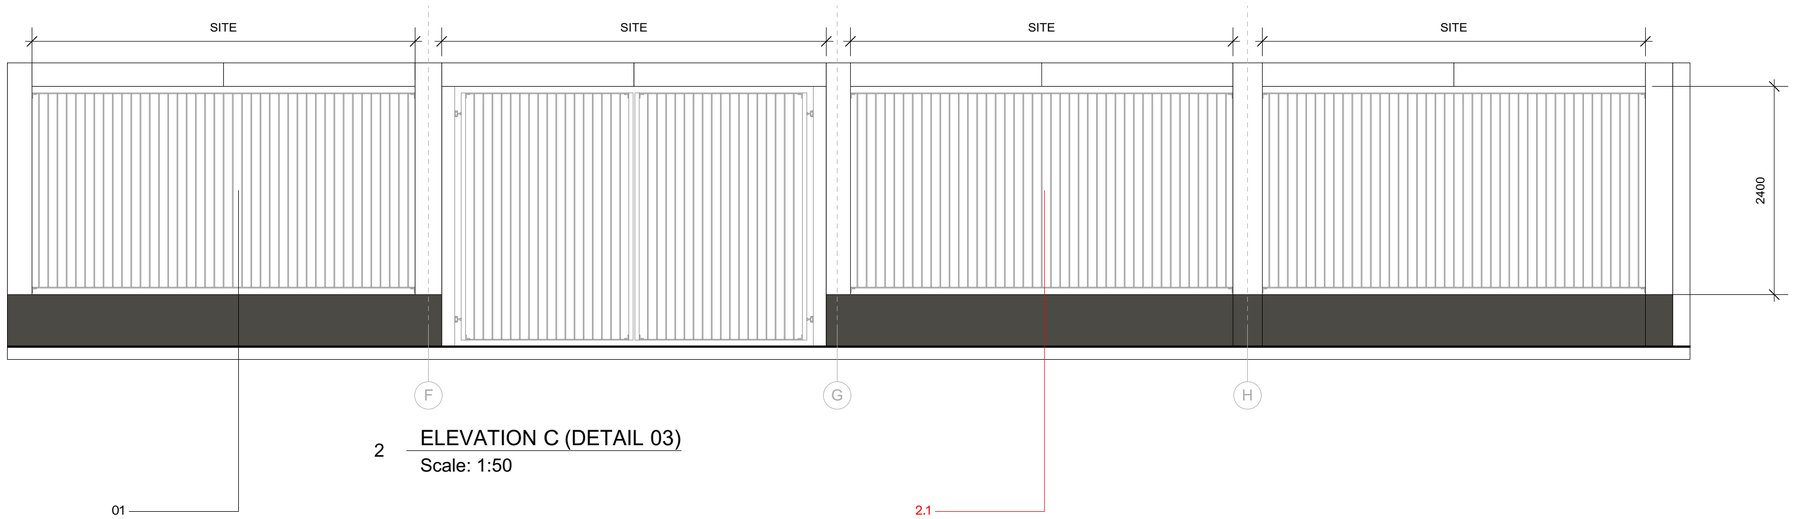

2 ELEVATION C (DETAIL 03)
Scale: 1:50

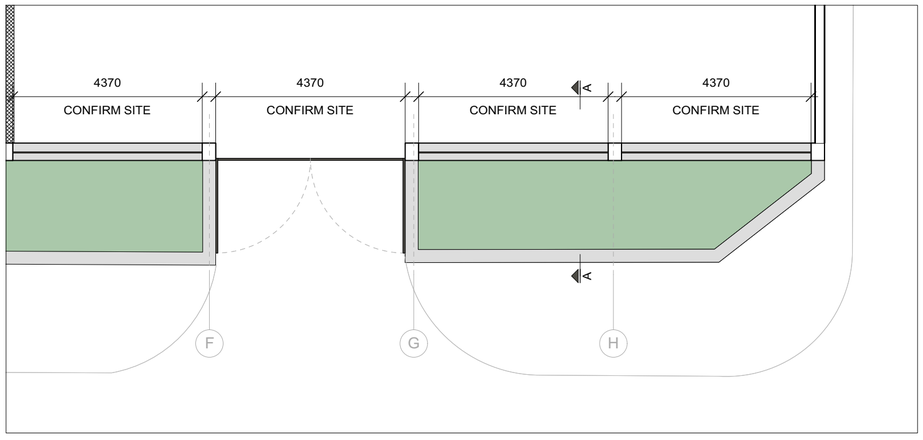

1 PROPOSED PLANTER
Scale: 1:100

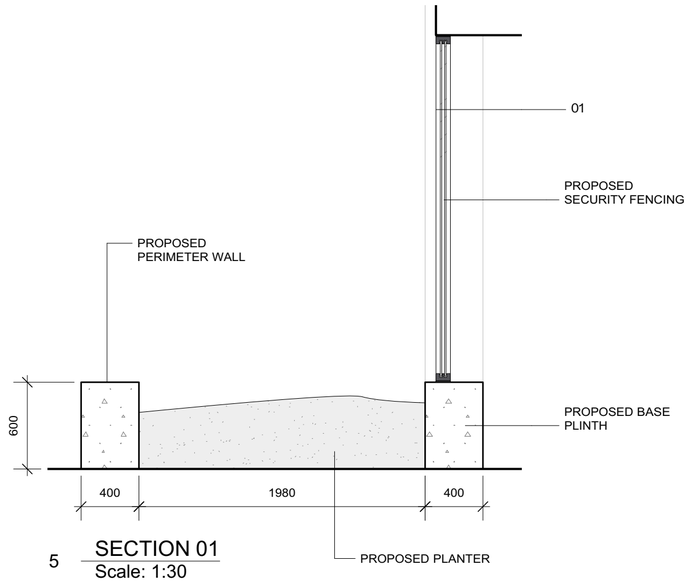

5 SECTION 01
Scale: 1:30

GENERAL NOTES:
THIS WORK IS THE INTELLECTUAL PROPERTY OF YOUTH AND MAY NOT BE REPRODUCED, COPIED OR REPLICATED, IN ANY FORM, WITHOUT THE WRITTEN PERMISSION, OR CONSENT.
ALL DIMENSIONS ARE INDICATIVE AND TO BE VERIFIED ON SITE BY THE SELECTED CONTRACTOR - YOUTH CANNOT BE HELD LIABLE FOR ANY INACCURACIES.
SPECIFIED MATERIALS AND EQUIPMENT, ARE TO BE INSTALLED TO MANUFACTURERS REQUIREMENTS. PRIOR TO ANY INSTALLATION, THE CONTRACTOR IS REQUIRED TO LIASE WITH THE MANUFACTURER, ON RECOMMENDED CONSTRUCTION METHODS.
CONTRACTORS TO PROVIDE DRAWINGS FOR SIGN OFF.
DRAWINGS TO BE READ IN CONJUNCTION WITH YOUTH ASSOCIATED SCHEDULES OR REFERENCES.

WWW.YOUTH.STUDIO
+44 (0) 161 7060 467
3 STEVENSON SQUARE, NORTHERN QUARTER, MANCHESTER, M1 1DN

NO.	DATE	ISSUE NOTES
P01	02/12/2022	ISSUED FOR TENDER
P02	22/09/2023	REVISED FOR PLANNING

PROJECT ID. YS-233
PROJECT TITLE. ARTHUR HOUSE
CHORLTON STREET, MANCHESTER, M1 3FH

CLIENT. SIXTEEN REAL ESTATE
ARCHITECT / PROJECT MANAGER –
DATE DRAWN. 31/11/22

DRAWN BY AS
APPROVED BY. LM
SCALE. A2

DRAWING TITLE. ACCESS GATE AND FENCE F-I
REVISION P02
DRAWING NO. 223-YOU-XX-XX-DR-I-2130

YOUTH