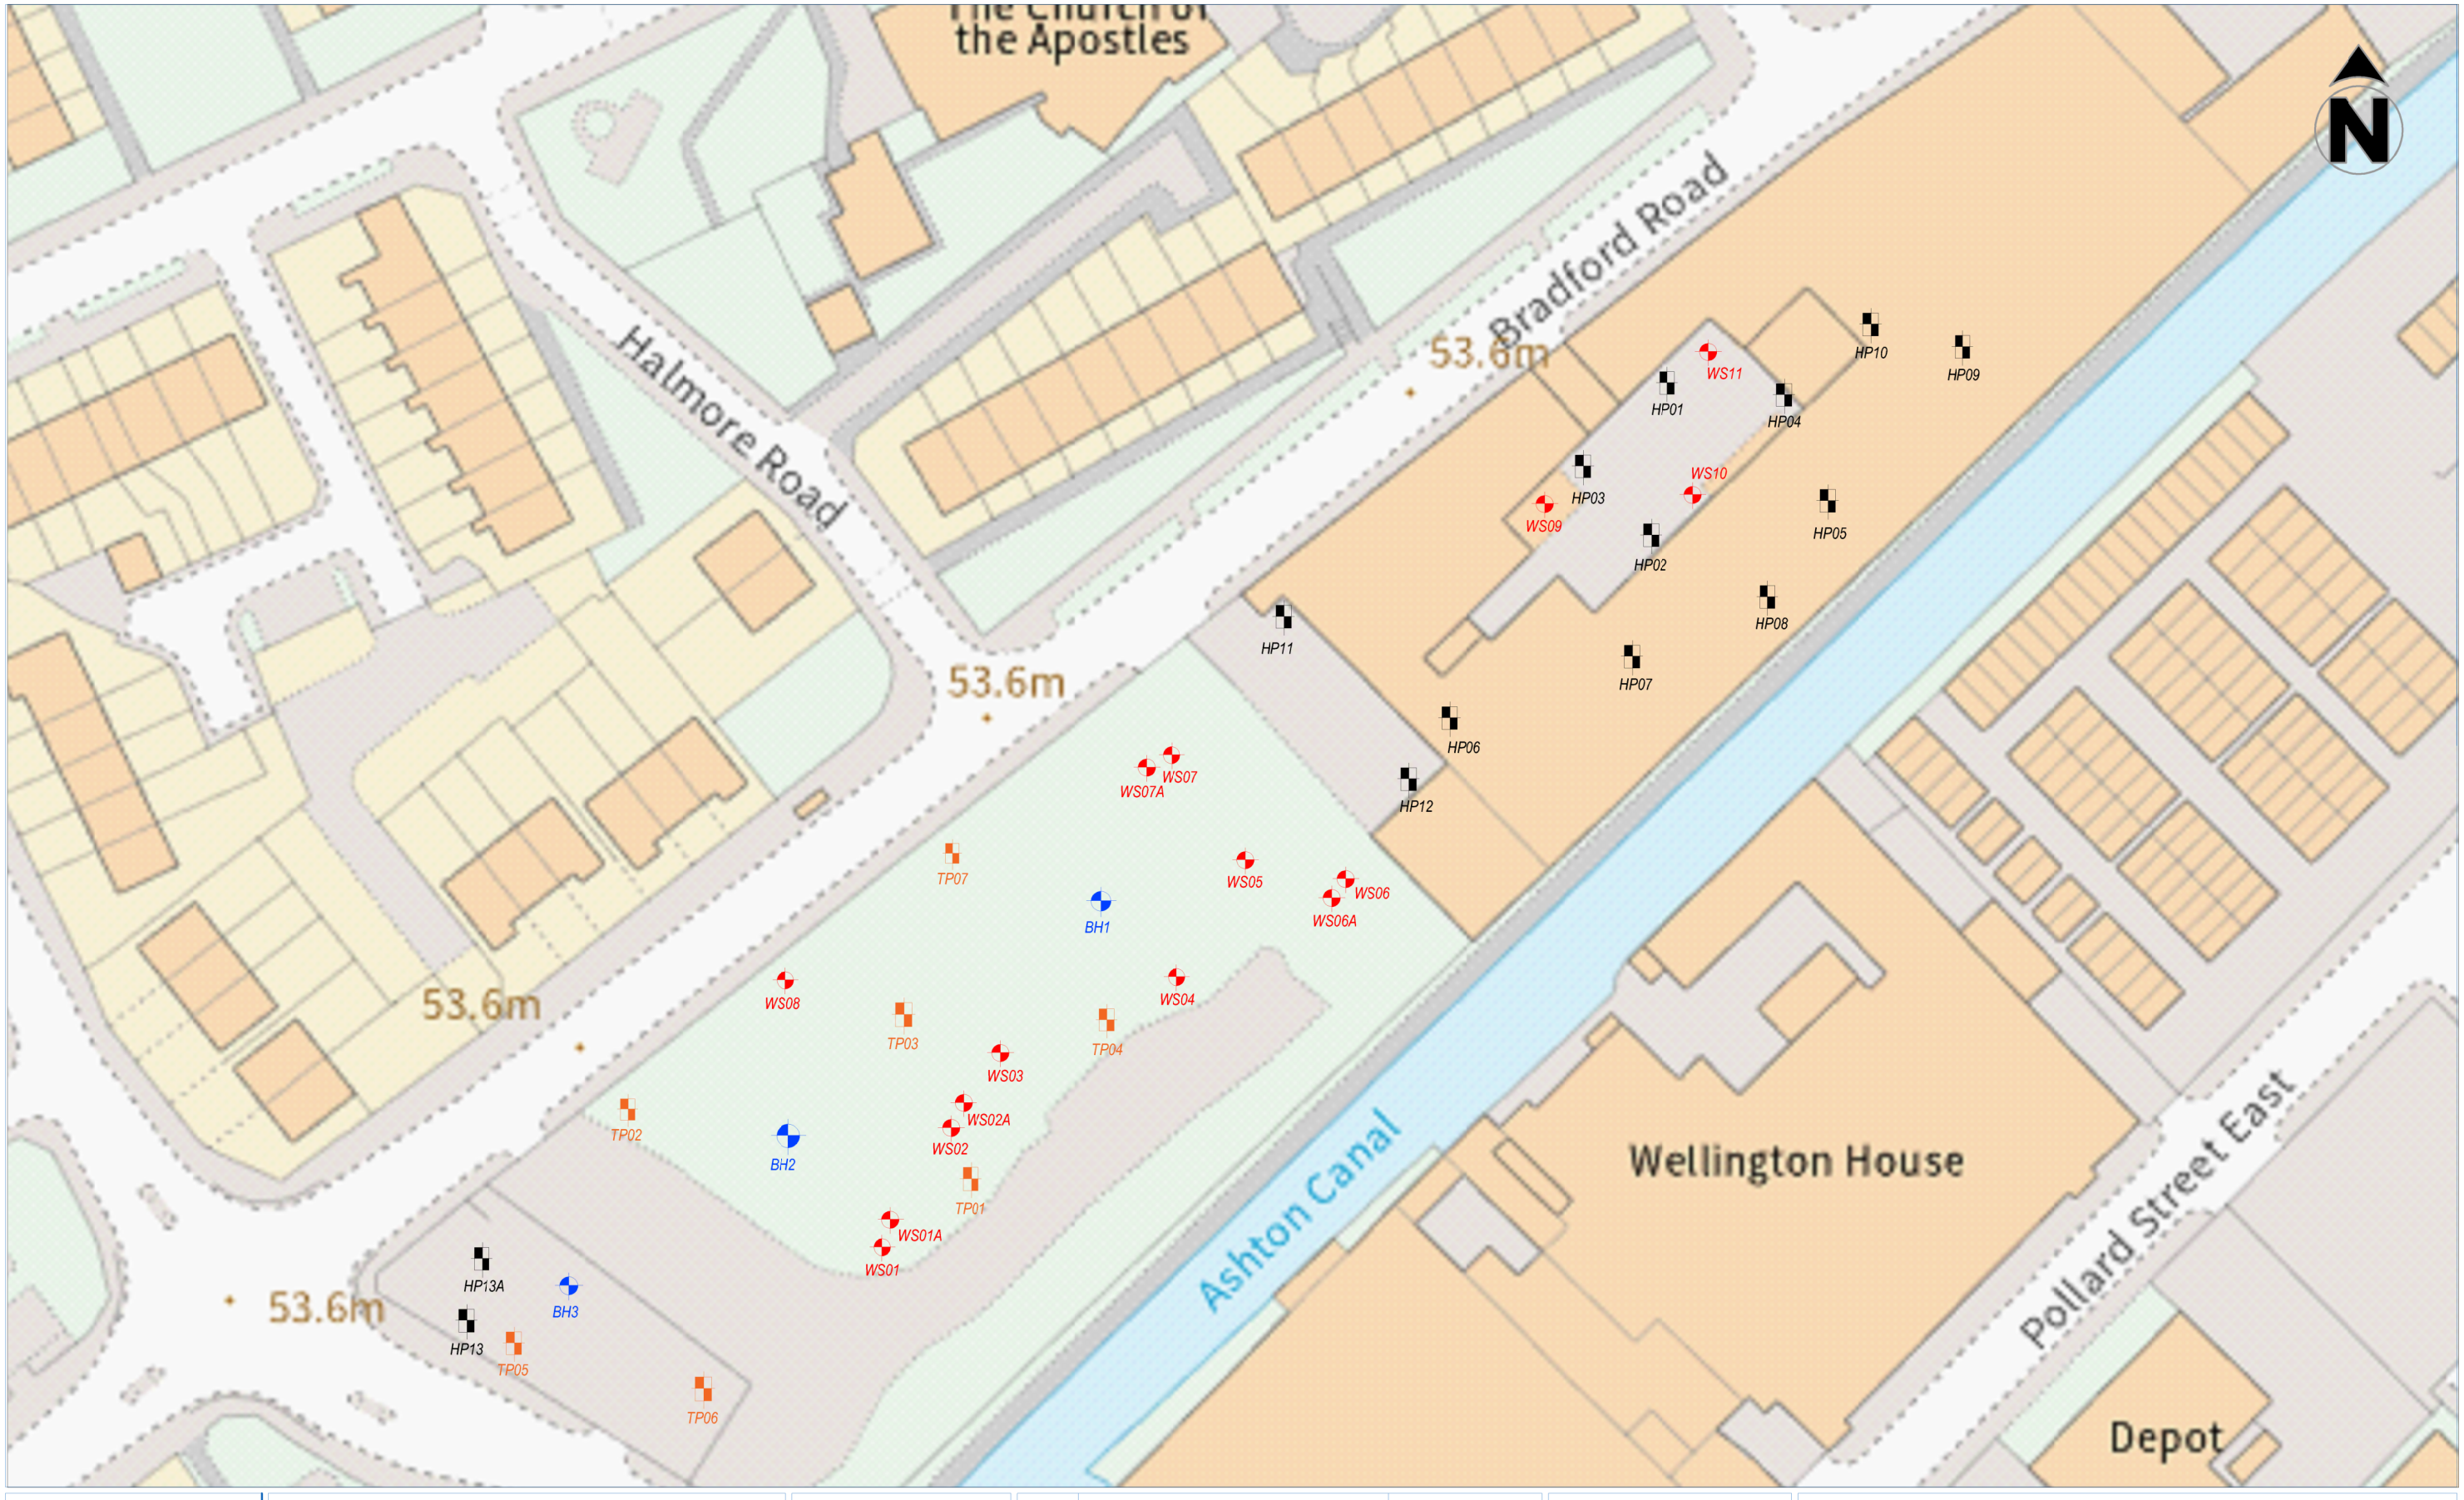


GROUNDTECH CONSULTING

CLIENT	ARROWSMITH PROPERTY INVESTMENTS
PROJECT TITLE	BRUNSWICK MILL
PLAN TITLE	EXPLORATORY HOLE LOCATION PLAN
DATE	MAY 2023
SCALE	NTS
PLAN NUMBER	GRO-22462-P02

Rev.	Details	Date

Status	
Preliminary	
Draft	
Issued	●
For Comment	
Approved	

Notes

- HAND PIT LOCATION
- TRIAL PIT LOCATION
- CABLE PERCUSSION AND ROTARY BOREHOLE LOCATION
- WINDOWLESS SAMPLE BOREHOLE LOCATION