


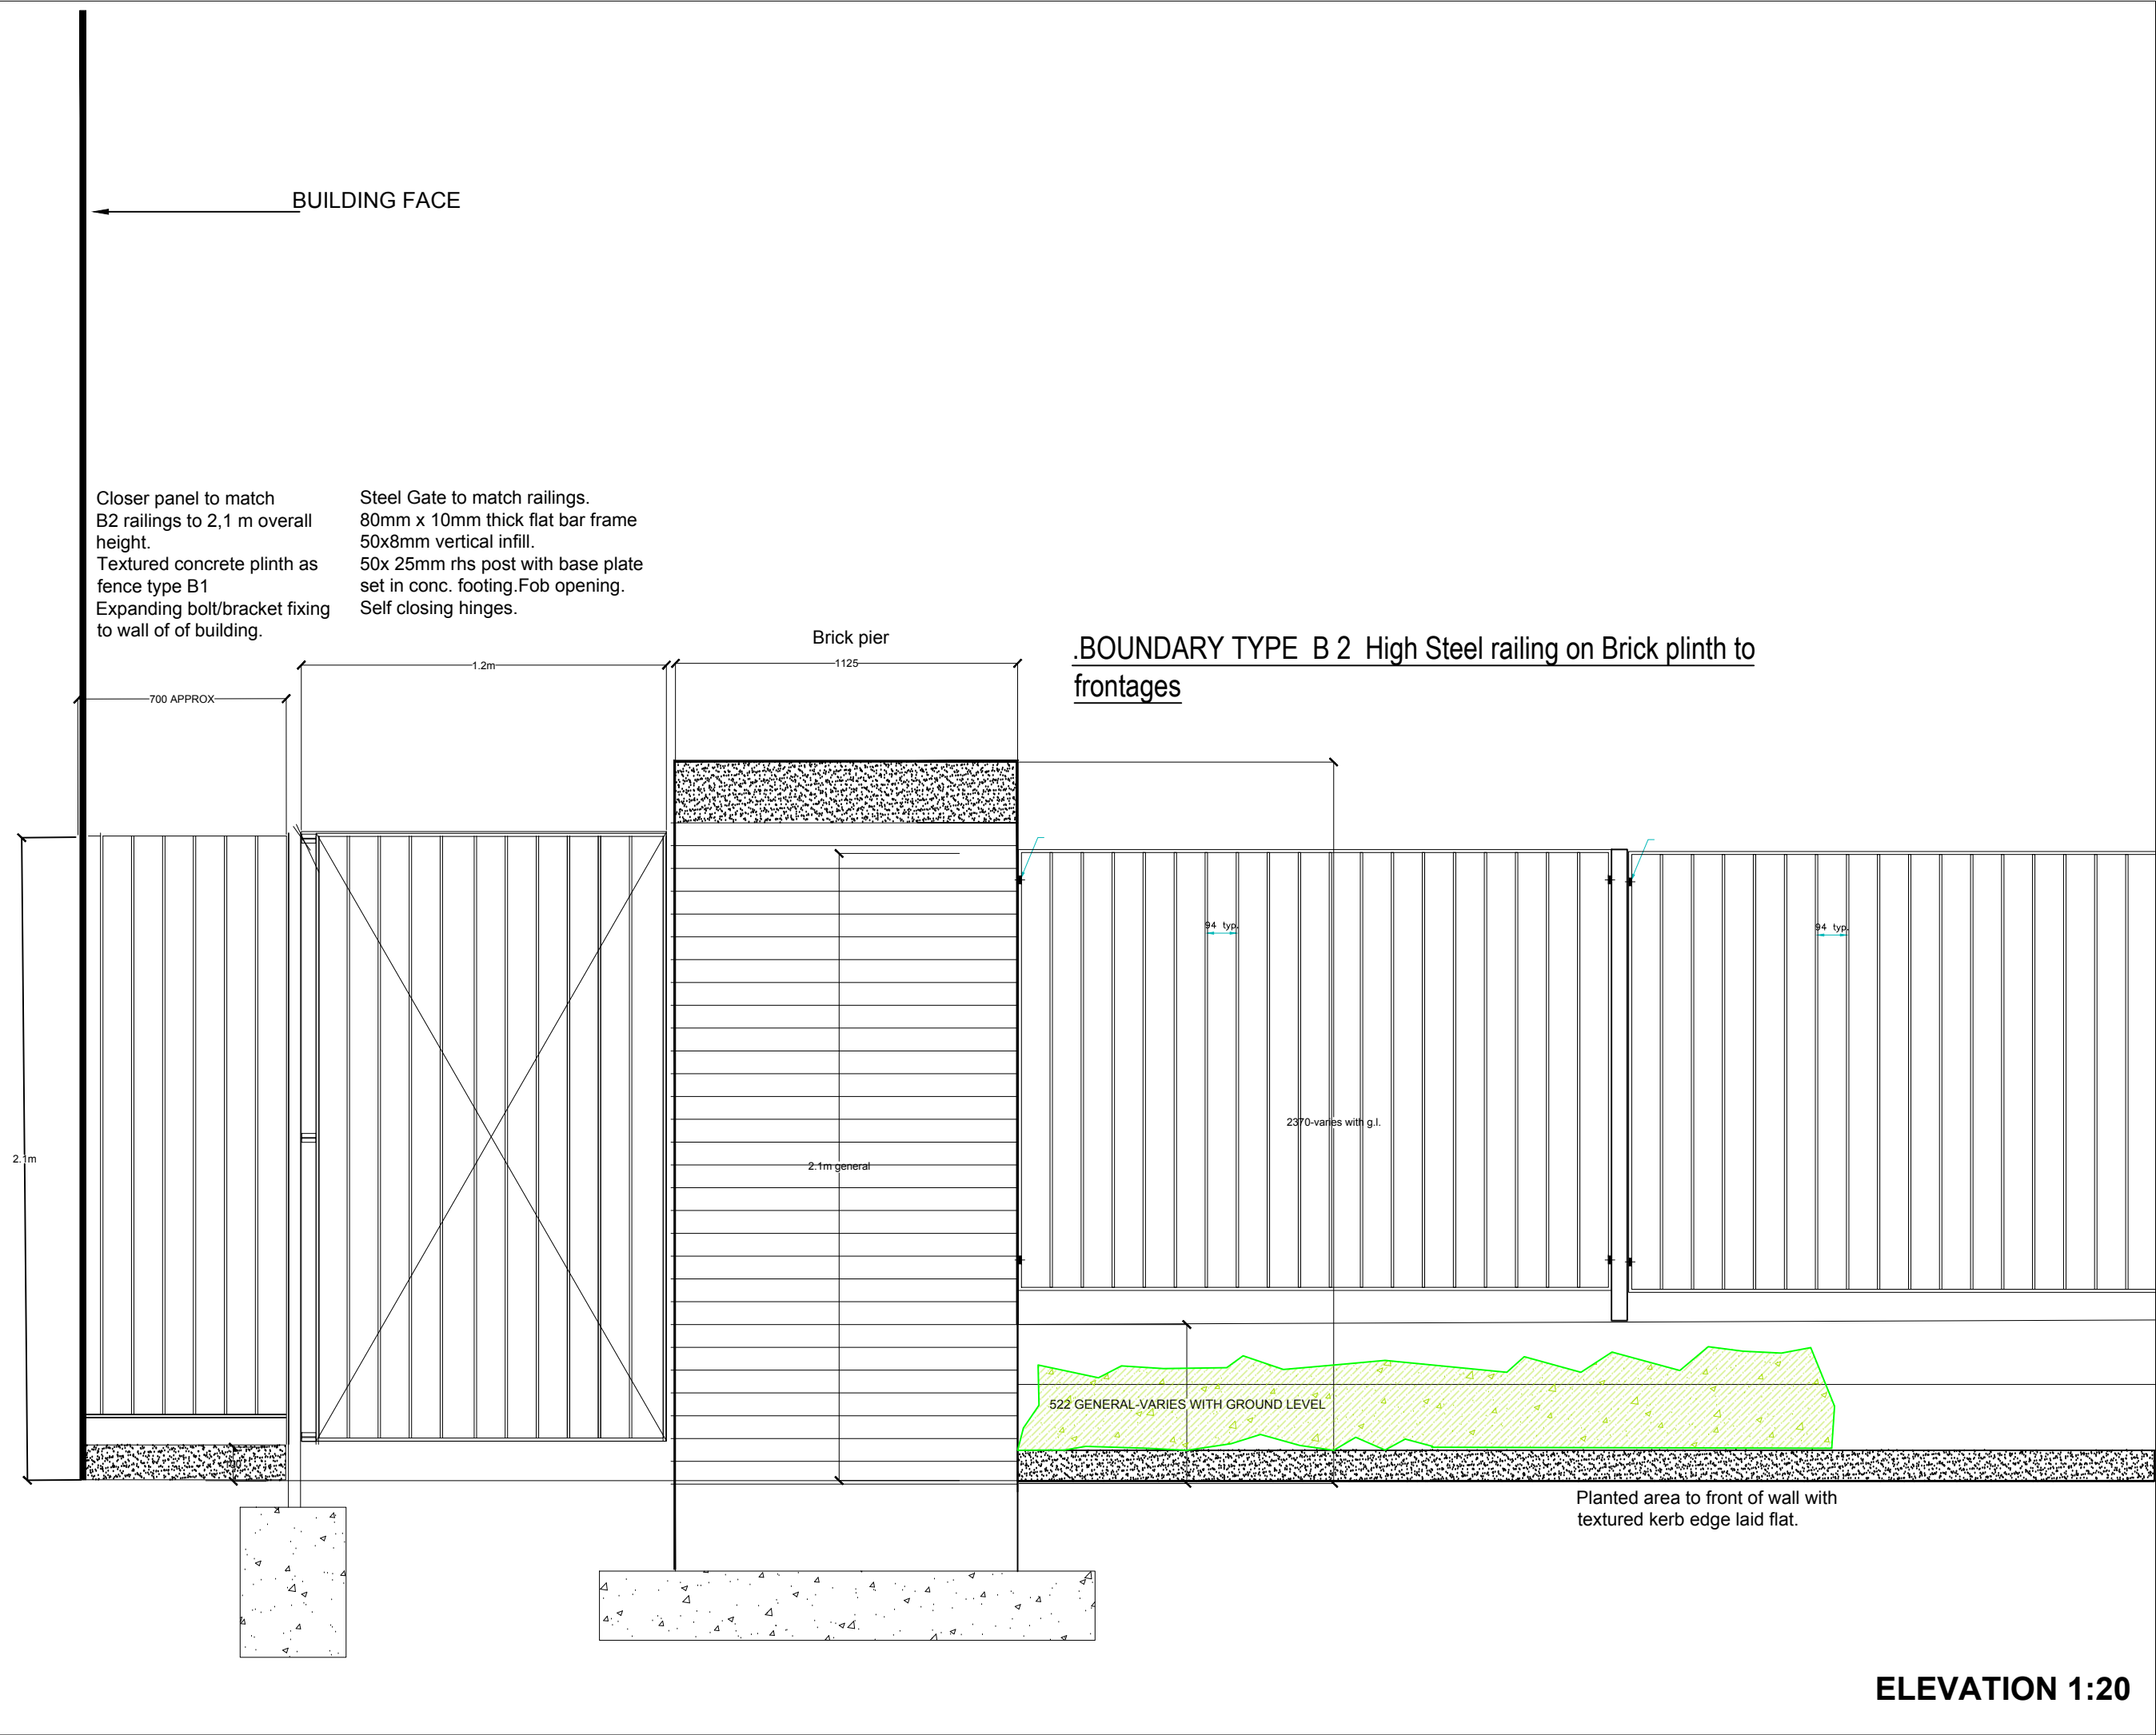

KEYPLAN 1: 200

Construction issue

REVISION

A New arrangemnt to accomodate changes to apartment block.

Stephen Martlew Landscape Architecture

Unit 2 8a Loom Street Manchester M4 6AN
TELEPHONE 0161 907 3226

DRAWING	TITLE	Entrance gate to apartments (Railing and gate infill)
DRAWING	No	1907/c/106
PROJECT	Downley Drive	
CLIENT	Great Places/Rowlinson	
SCALE	1:20 @ A 2	
DATE	July 2022	REVISED
DRAWN	PG	CHECKED SM