



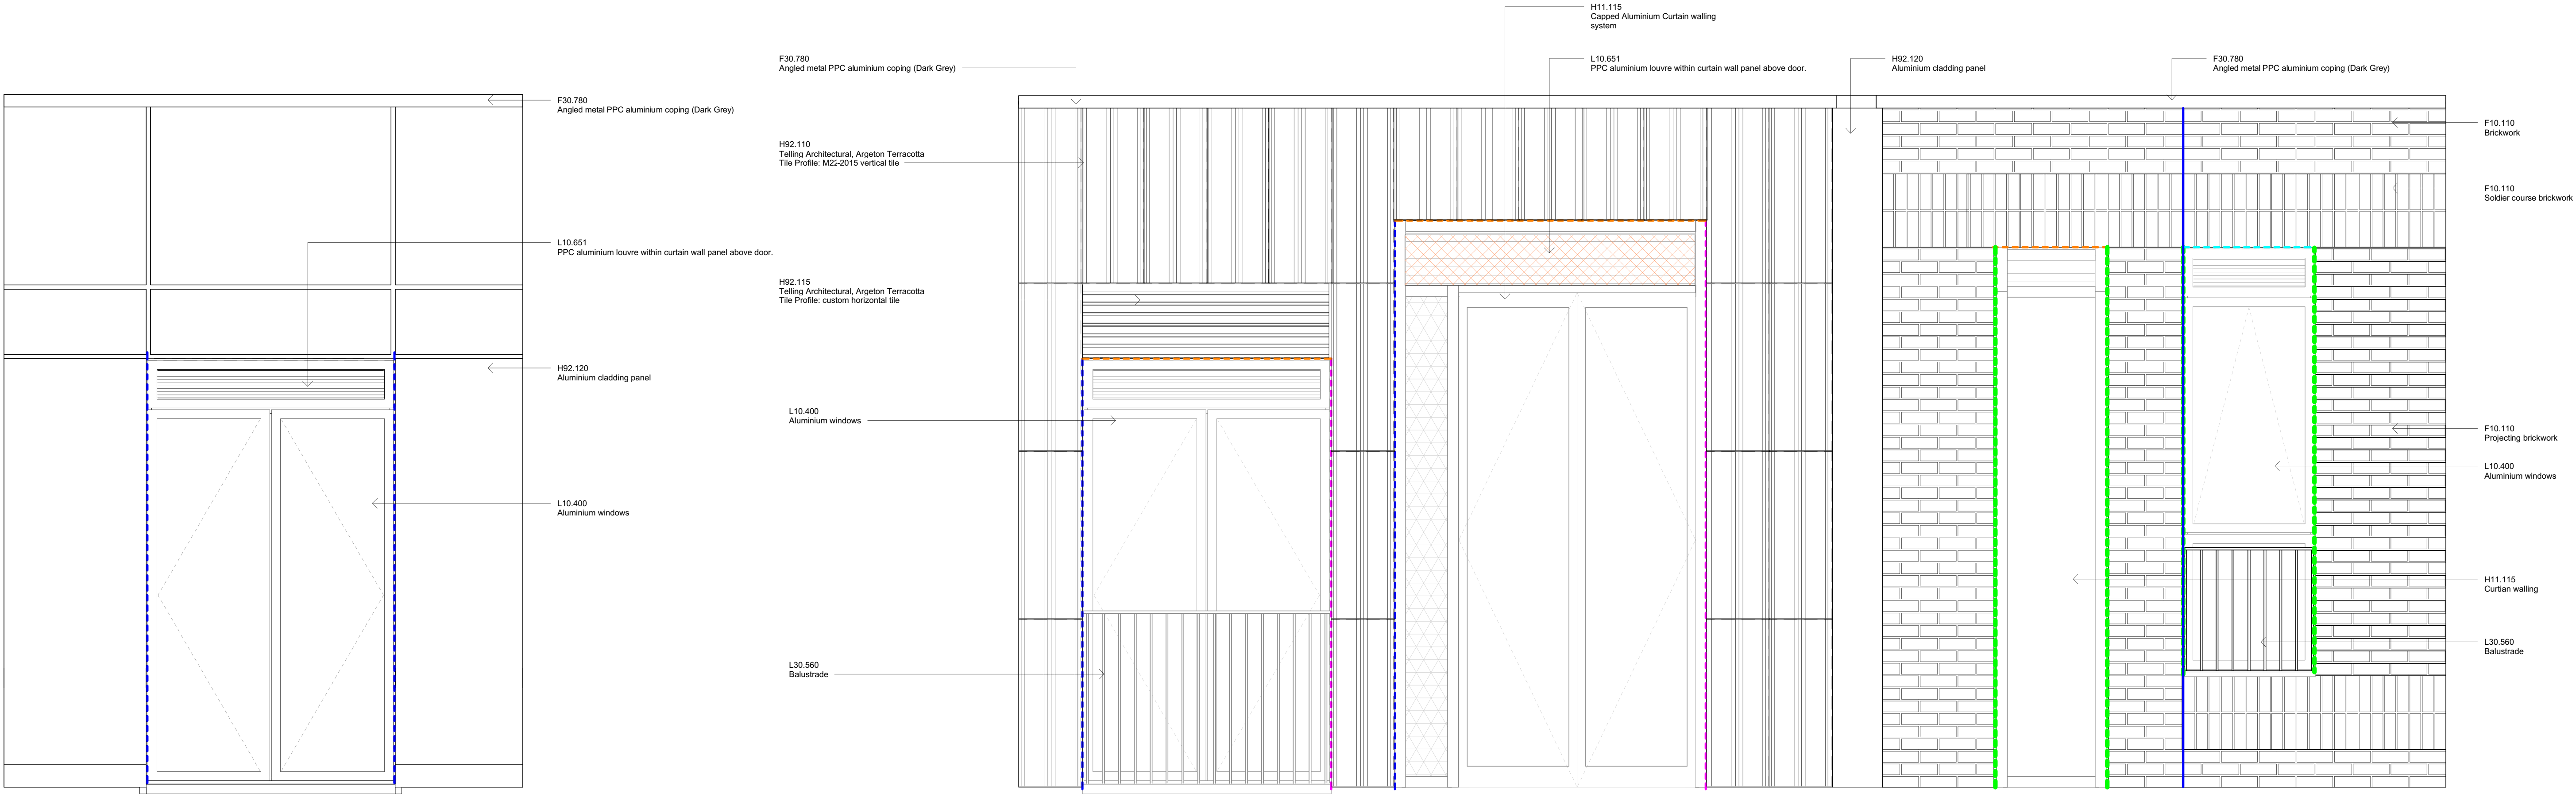

Aluminium Sample Panel Elevation
1 : 20

Terracotta Sample Panel Elevation
1 : 20

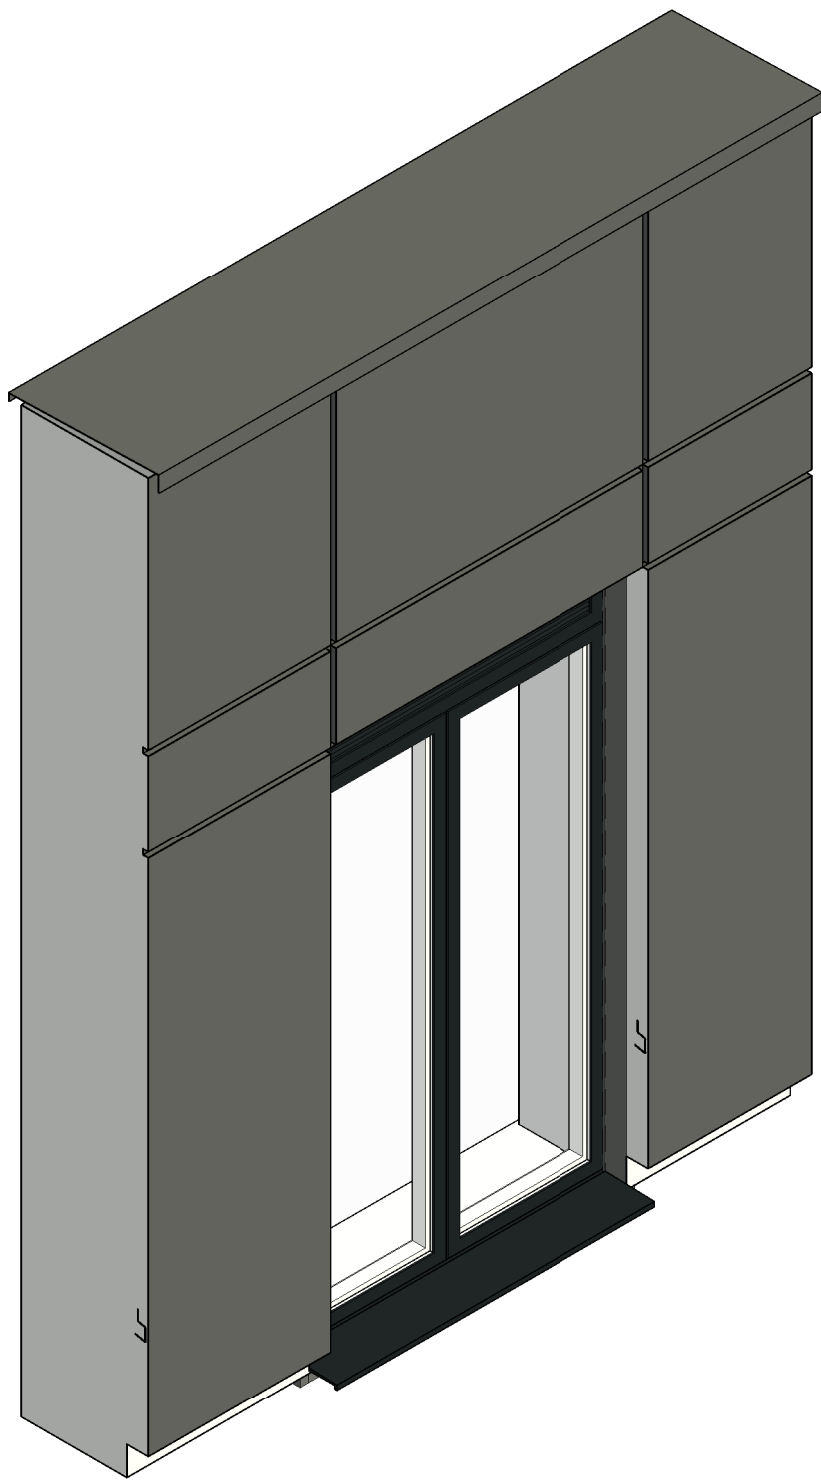

Aluminium Sample Panel 3D



Terracotta Sample Panel 3D

- KEY**
- Terracotta Window Reveal
 - Metal Window Reveal
 - Brick Window Reveal
 - Brick Soffit
 - Aluminium Soffit
 - Movement Joint
 - "Signage Zone" for future tenant to submit application. Louvres are located behind signage zone, to allow occupant flexibility of signage style and keep consistency across the façade, with non-signage curtain walling.