




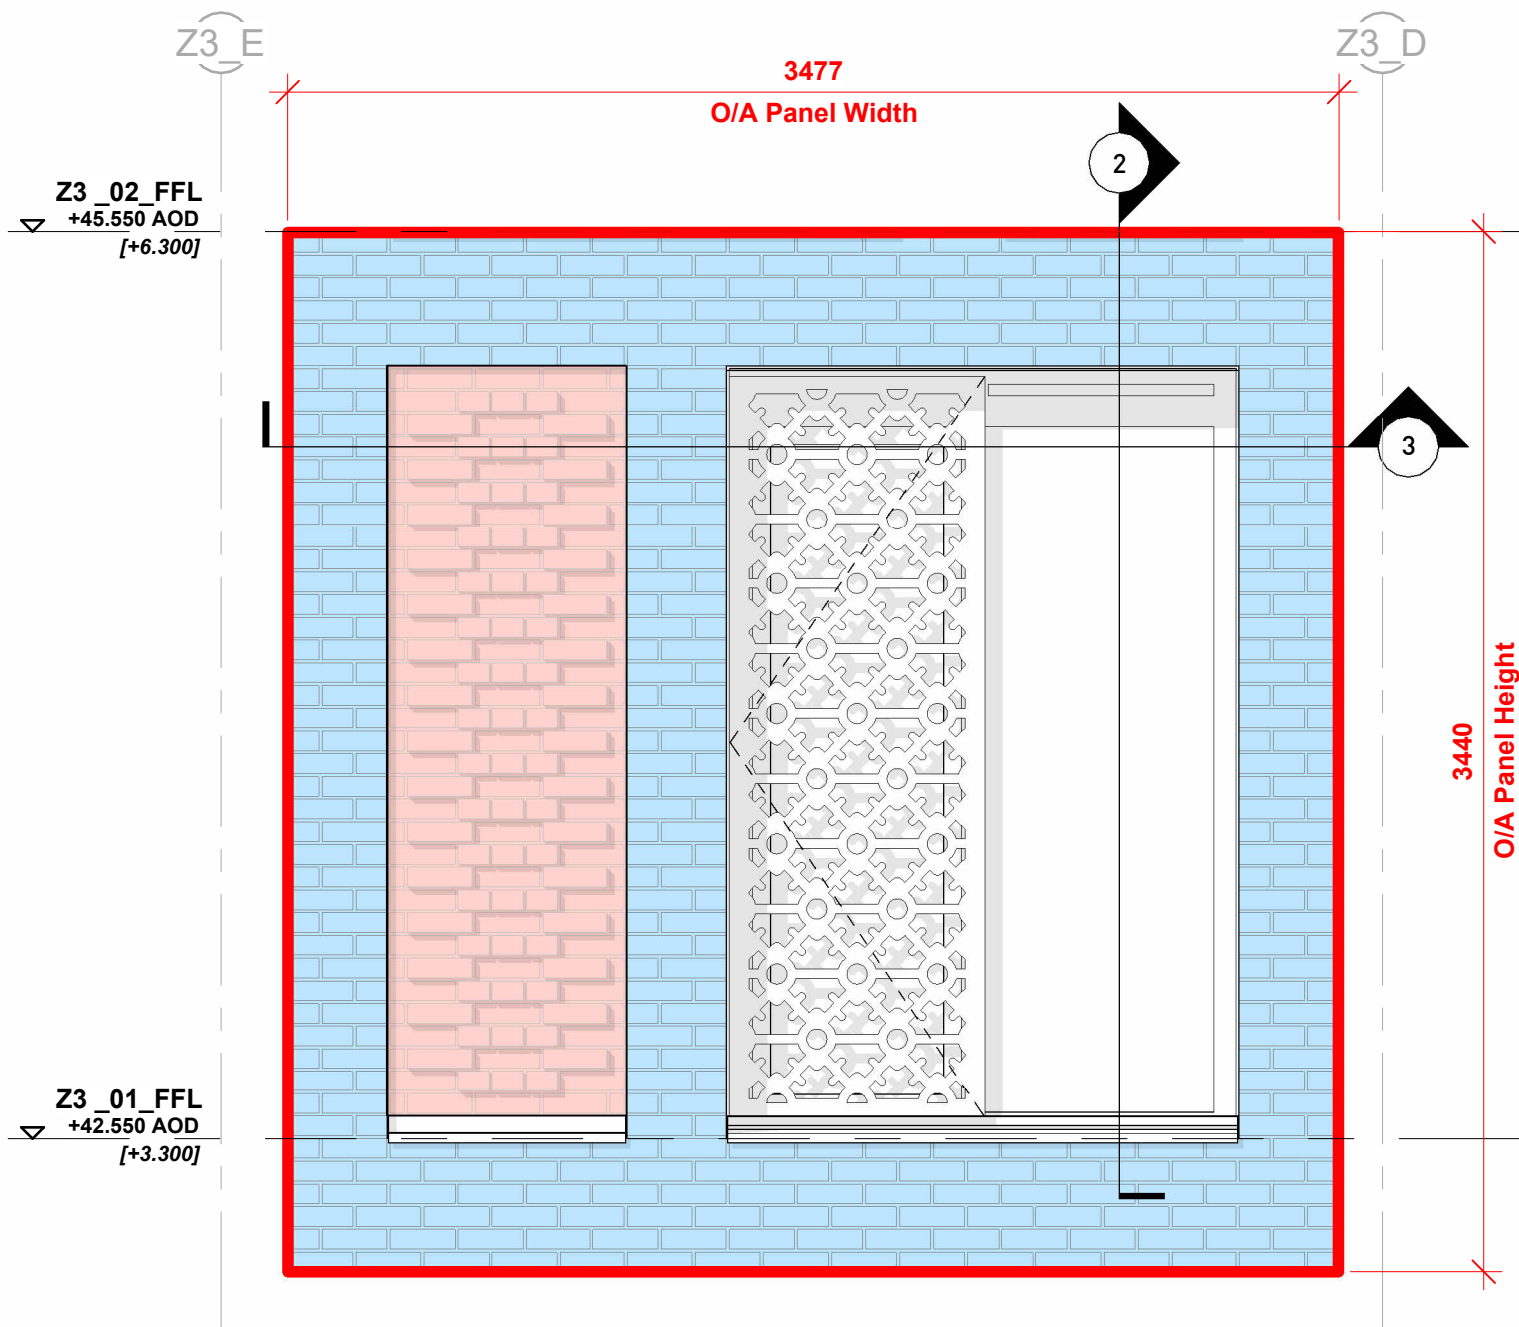


1 Bay Elevation - Type 01
1 : 25

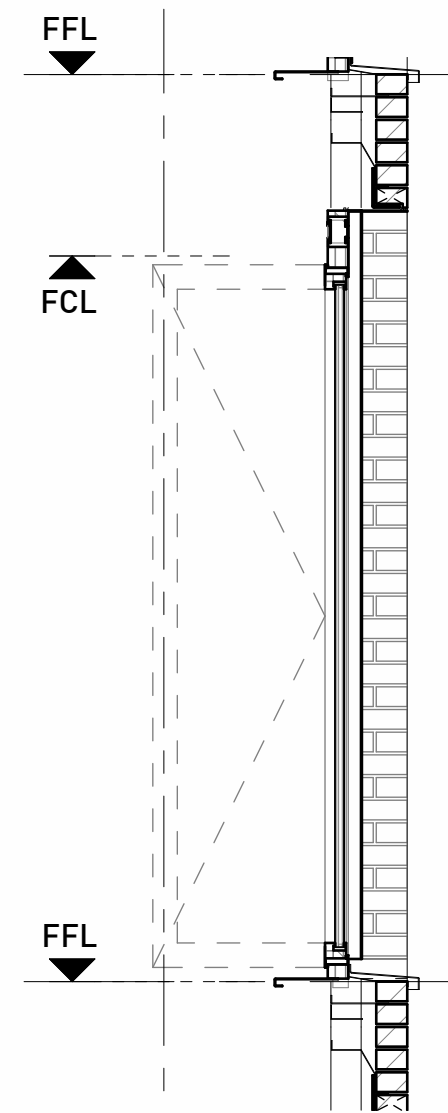

2 Bay Section
1 : 25

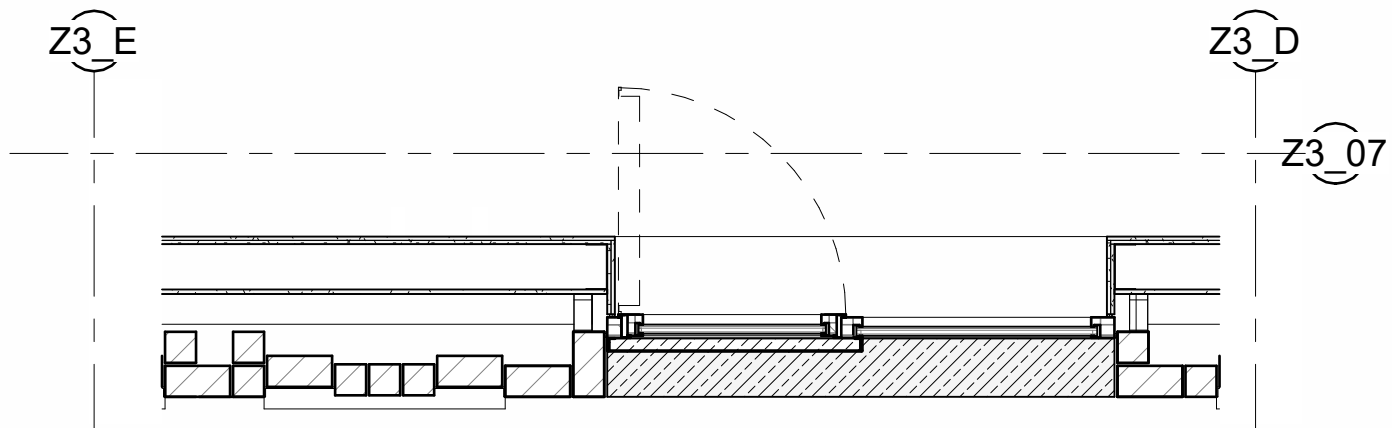

3 Bay Soffit RCP
1 : 25

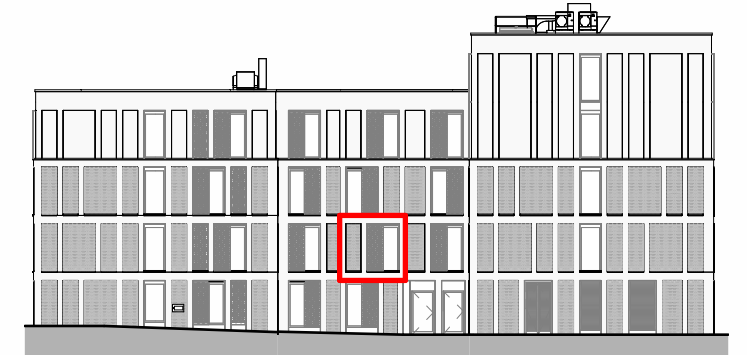

East Elevation

KEY:

- Red Line Indicates VMU Boundary
- Patterned Brick Recess
- Stretcher Bond

NOTE:

Window frame and cill to match perforated panel colour

Drawing to be read in conjunction with but not limited to the Architectural Specification / schedules and the following drawings:

For interface details refer to drawings:
10349-SHP-Z3-A-G251-XX-XX-###