



-  Emergency light, recessed fitting in ceiling
-  Smoke detector, surface mounted to ceiling
-  Break glass, surface mounted to wall

NOTES  
Cable routes generally to follow existing wiring & make use of existing apertures, ducts etc. Assume cables to be surface run & secured with P clips unless concealed within existing voids.  
Avoid chasing into plaster or cutting into historic fabric unless directed by the Conservation Architect.  
All making good to be carried out to agreed specification using appropriate materials e.g. lime plaster

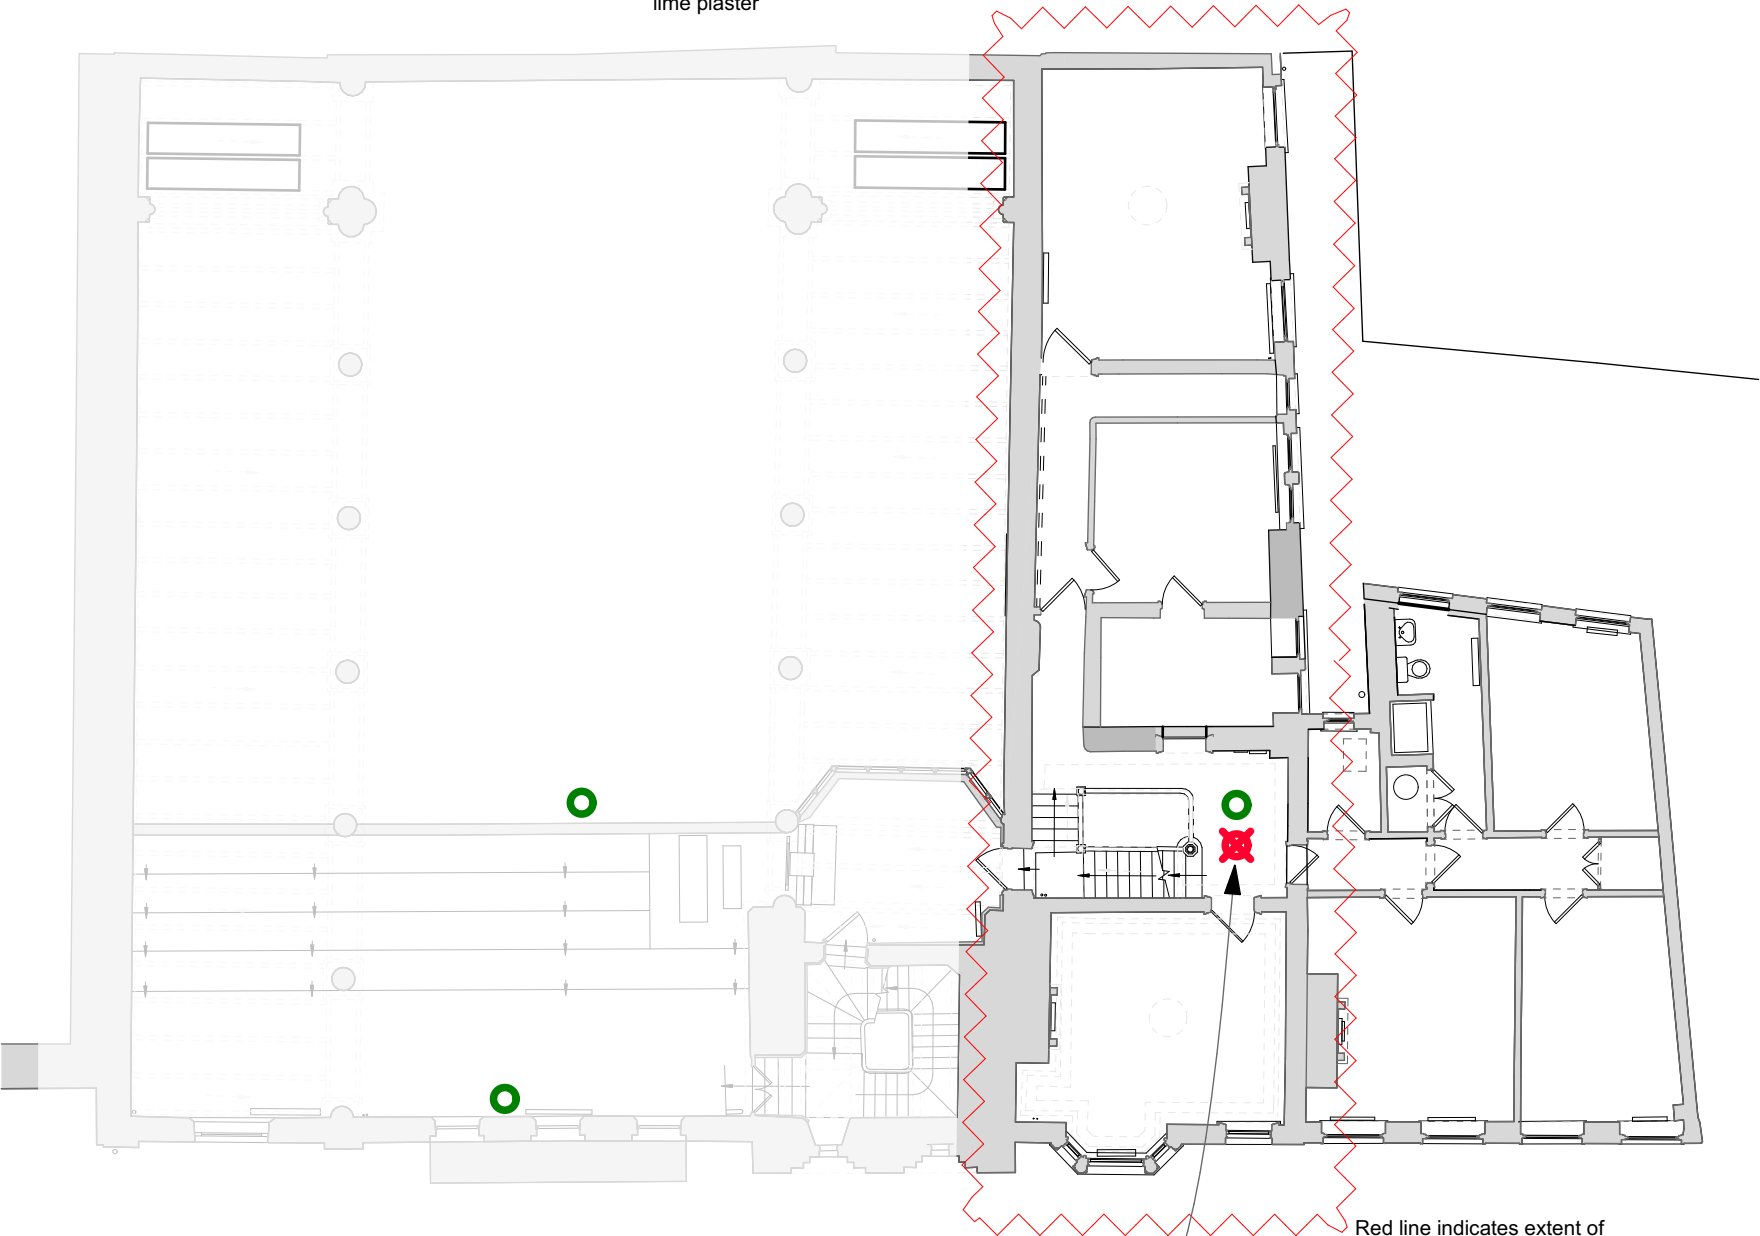


PRESBYTERY  
FIRST FLOOR

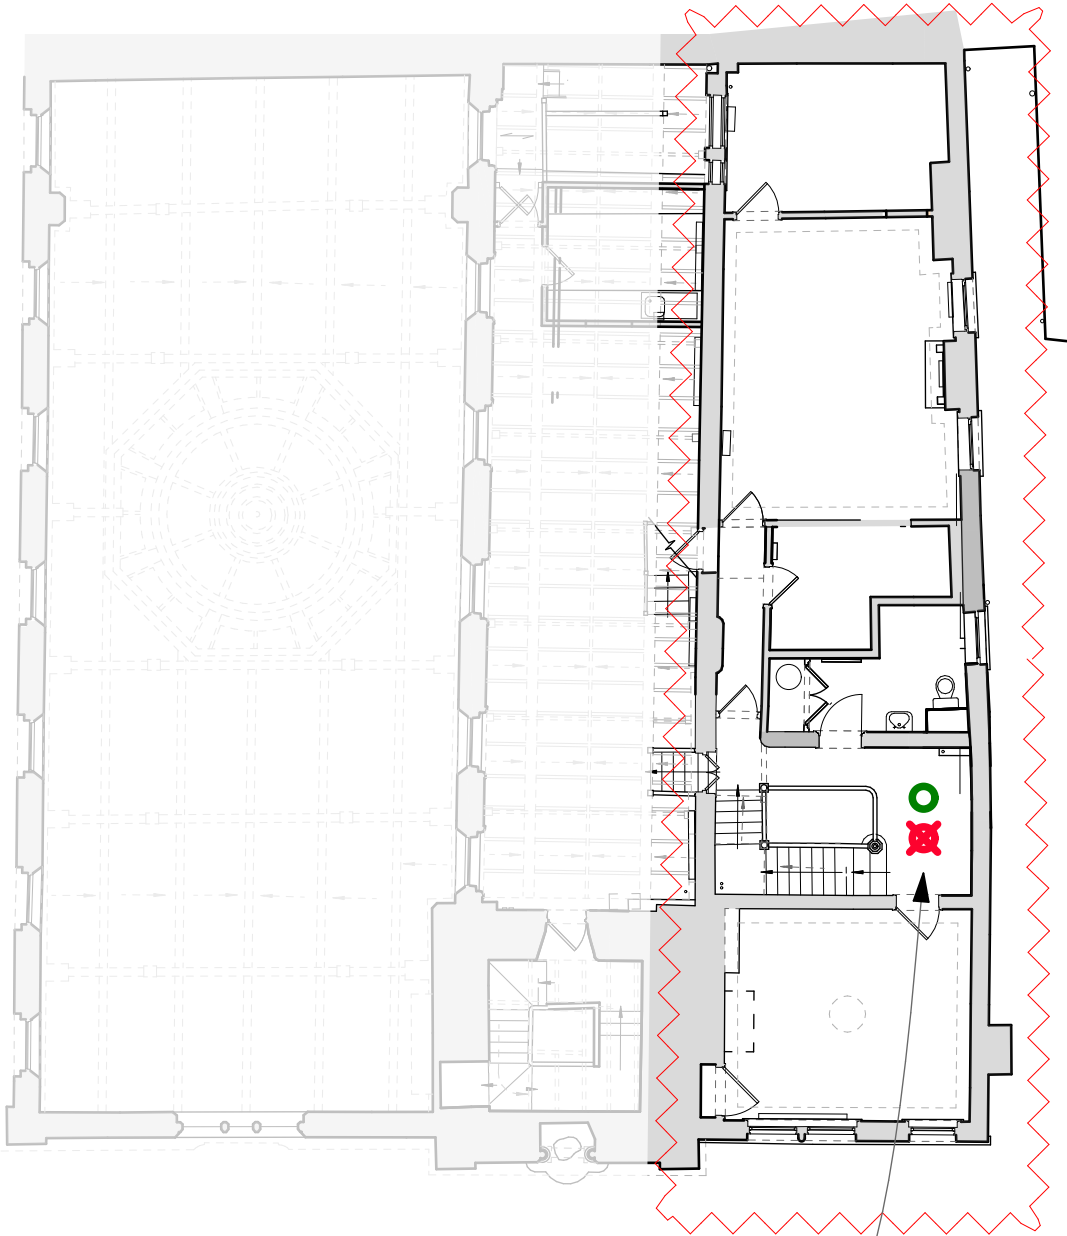

PRESBYTERY  
SECOND FLOOR

Do not scale from drawing.  
Dimensions are to be checked onsite.

| Revision | Date | Note | Initial |                |                         |                 |
|----------|------|------|---------|----------------|-------------------------|-----------------|
|          |      |      |         | PROJECT        | Hidden Gem              |                 |
|          |      |      |         | TITLE          | Proposed FA & EL layout |                 |
|          |      |      |         | STATUS         | PRELIMINARY             |                 |
|          |      |      |         | DRAWING NUMBER | 219C(04)002             | SCALE 1:150     |
|          |      |      |         | DRAWN BY       | CHECKED BY              | DATE 28/02/2024 |

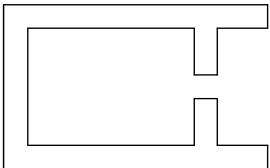

CROSBY  
GRANGER

ARCHITECTS

The Fellside Centre, Low Fellside, Kendal, LA9 4NH

T + 44 (0) 1539 555300