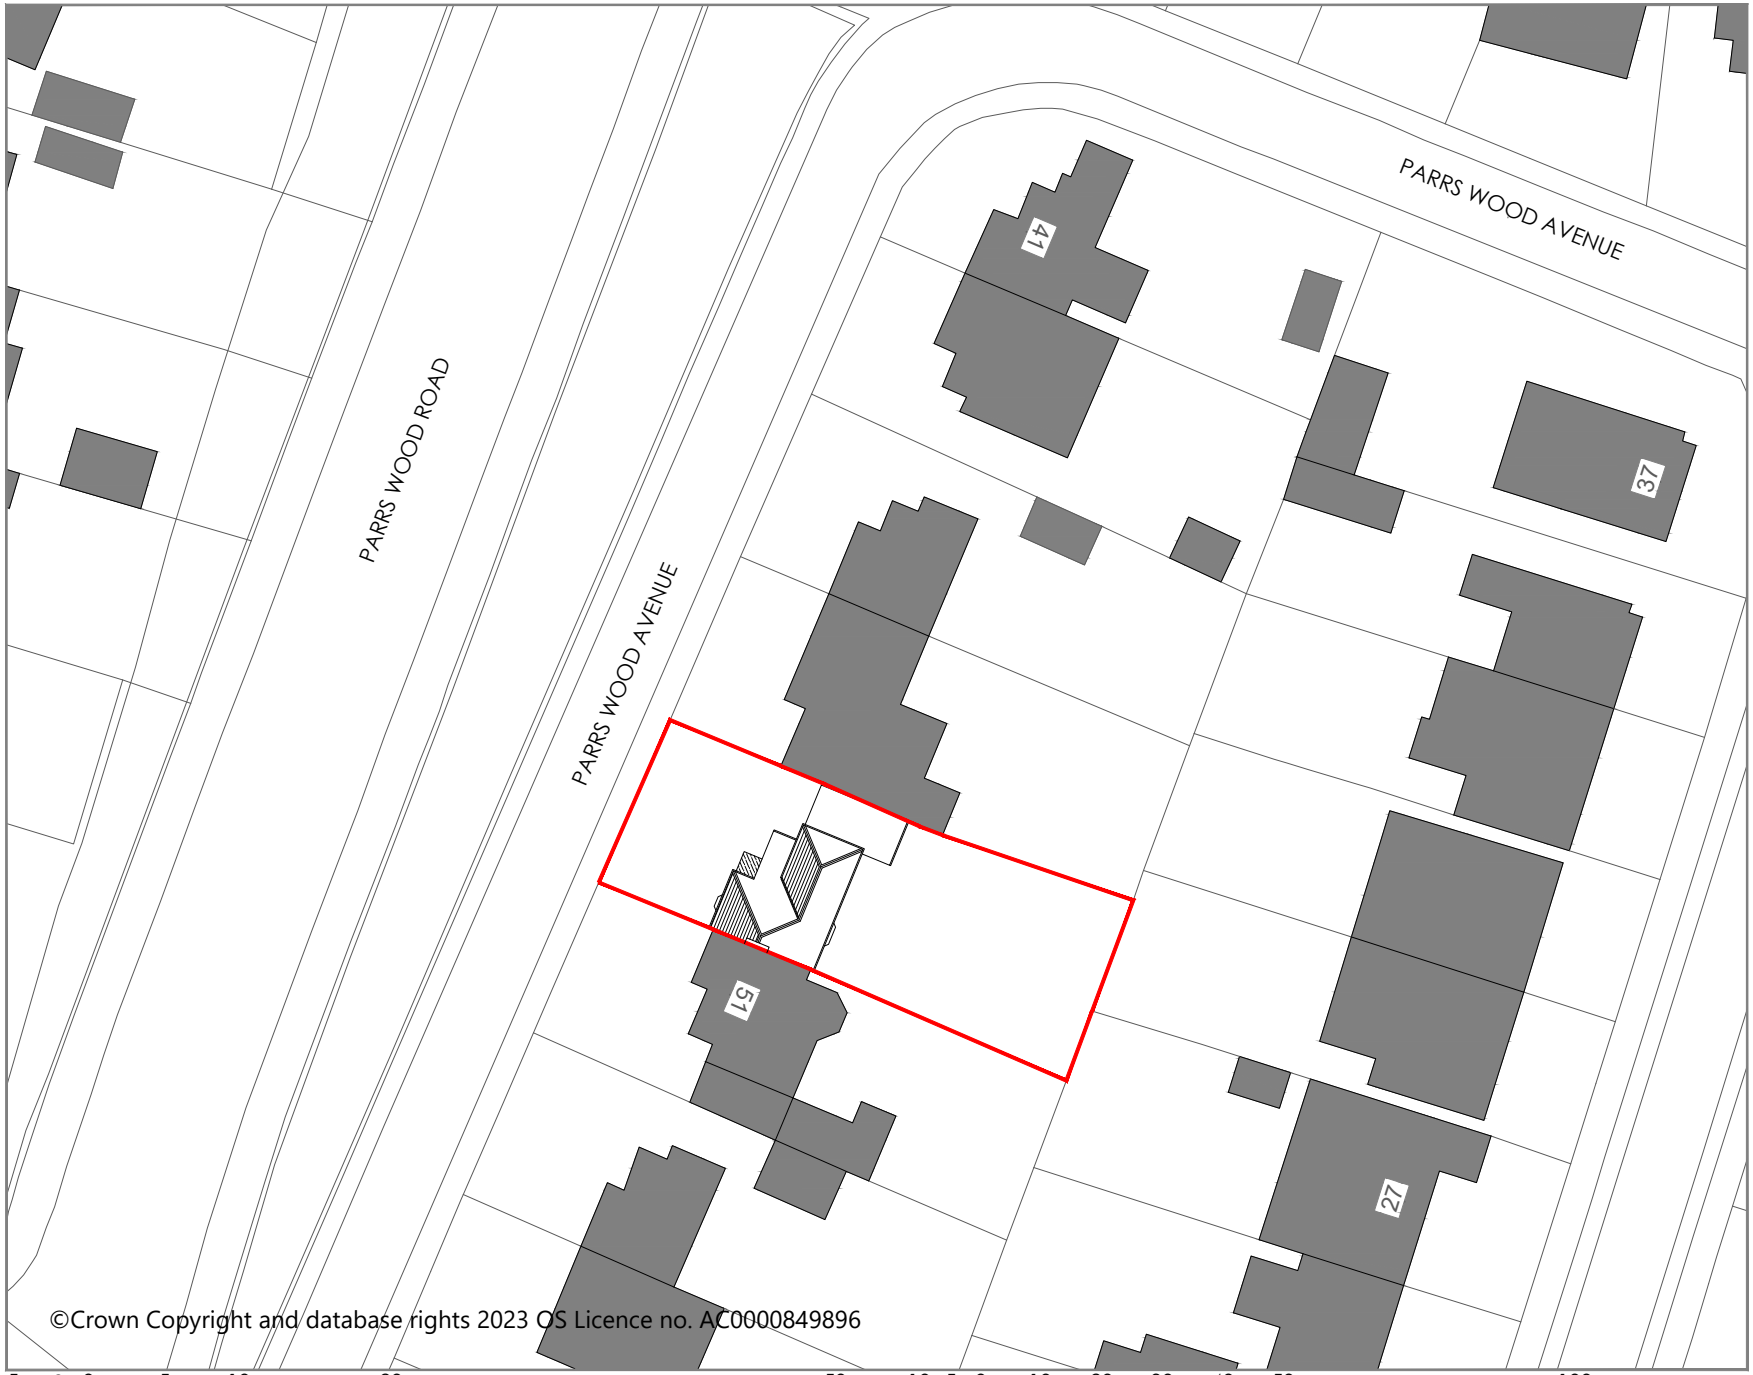


Indicative True North

Planning drawings

Site Boundary

Rev ref	Description	Date

Project	Two storey side & rear extension, two storey front extension and internal works
Site Address	49 Parrs Wood Avenue, Manchester, M20 5NB
Client	Mr & Mrs Reid
Drawing status	Planning
Drawing title	Existing block plan
Date	February 2024
Scale	1:500 @ A4
Dwg No.	2023-1748A-P-105
Rev	-

PJH Architectural Services Ltd
Manchester: 0161 460 0382 Leigh: 01942 682271
Email: enquiry@pjhas.co.uk
www.pjharchitecturalservices.co.uk