


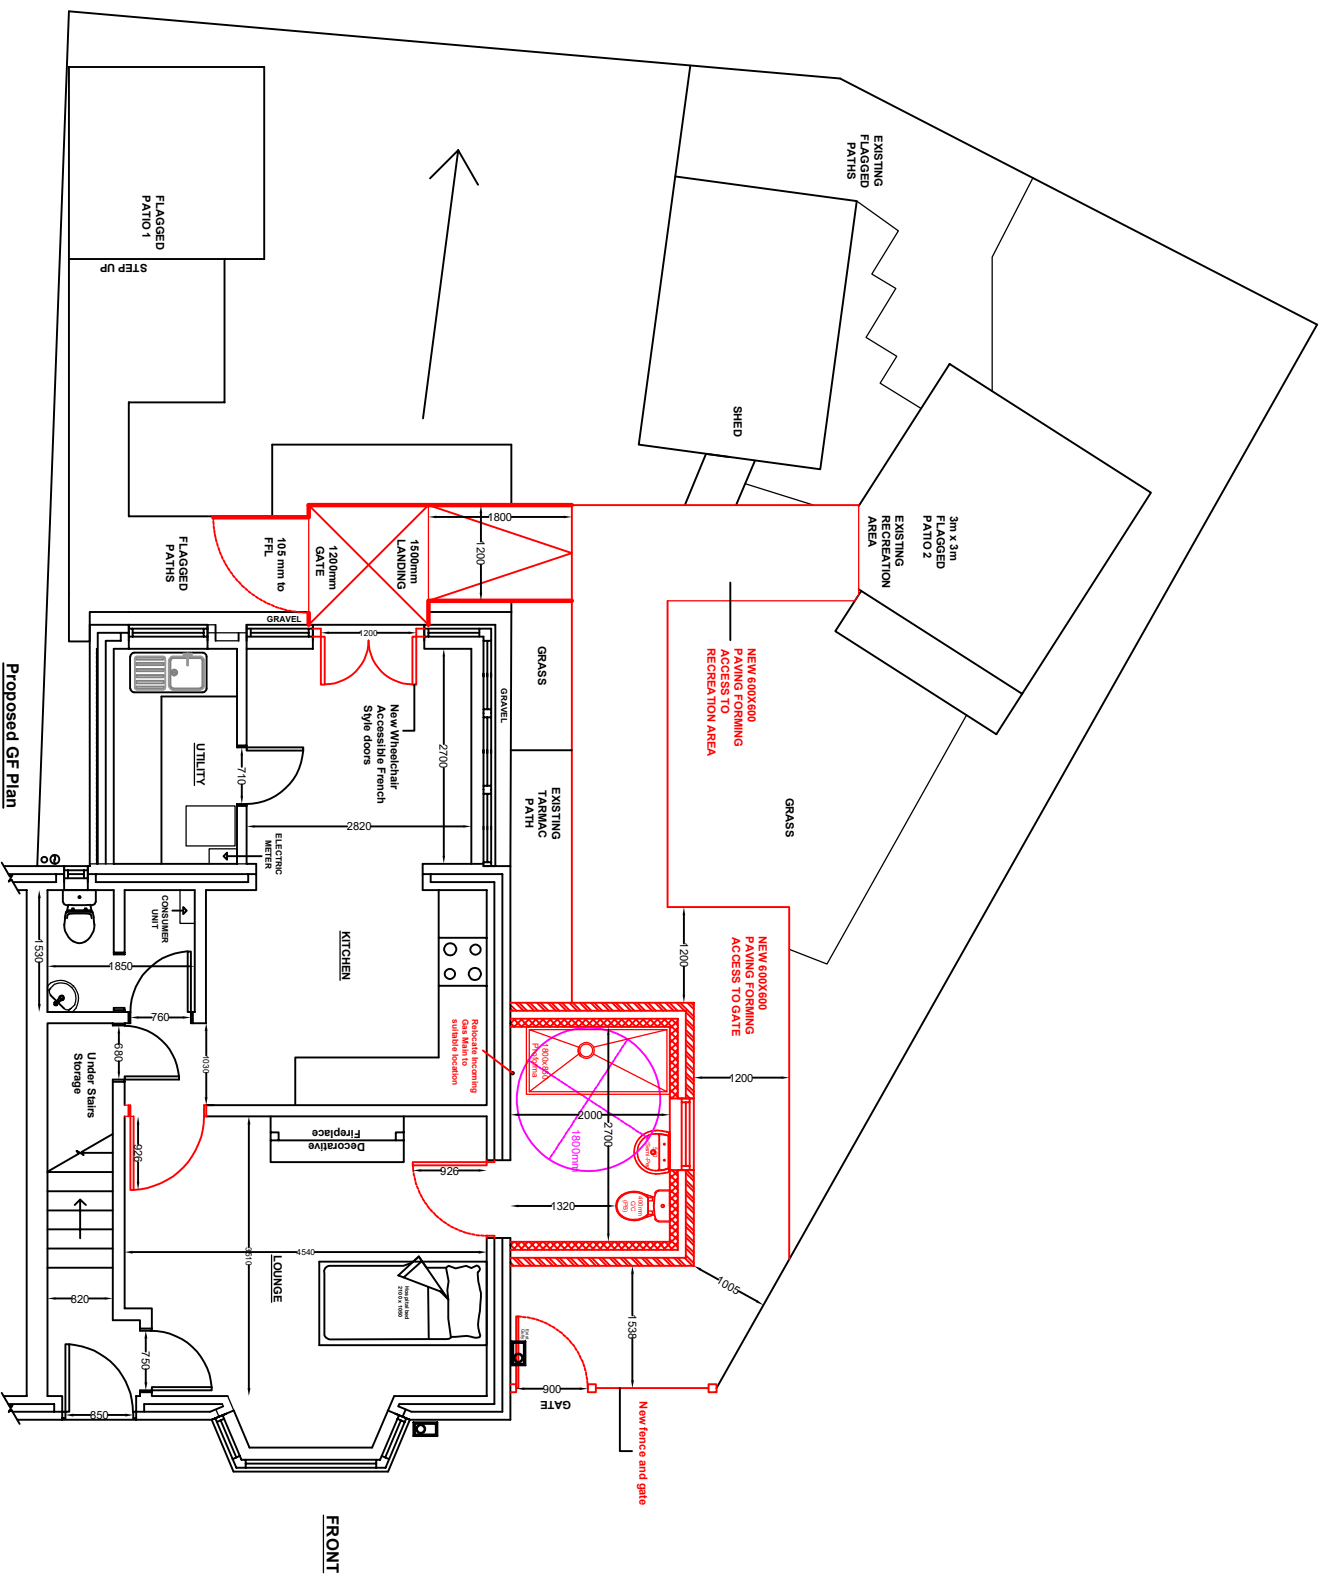

Proposed GF Plan

FRONT

Chris Colbourne - Technical Officer		Project - Feasibility	
Manchester Equipment & Adaptation Partnership		LAS Bathroom, 1500mm T/Circle and Access Ramp to Rear	
Fulmead Children Centre		Applicant Details -	
2 Fulmead Walk		Elizabeth Lawrence	
Cheetham Hill		21 Bradshaw Road	
Manchester		Manchester	
Office No : 0161 219 2293		M20 3FF	
M8 9DW			
Mobile No : 07814 082 379			

Dwg Title :		Date: 19/07/2023	
Proposed Boundary Layout		Scale: 1:100	
Revision :		Paper Size: A3	
No.	Date	Sign	Drawn By :
			Chris Colbourne



Manchester Equipment & Adaptations Partnership