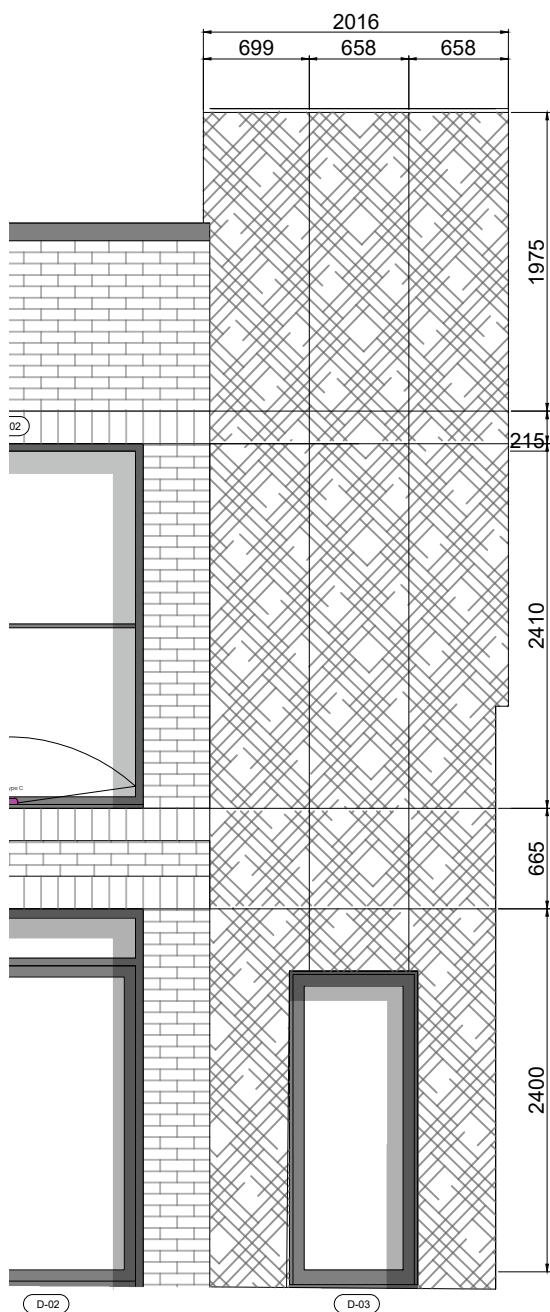


Notes:

Panels to be created bespoke to project. VMZinc Sample booklet submitted to council gives options for cladding.


The size of panels that can be created differs between the choices

ANTHRA-ZINC - Max Panel Size 950 x 2.4m (cannot be option 1 or 2)
PIGMENTO/QUARTS - Max Panel Size 1200 x 2.4m (can be all options)

Panels to be hidden fix with 20mm air gap. Full details to be submitted following selection of sample and setting out choice.


REVISIONS

This design is copyright ©

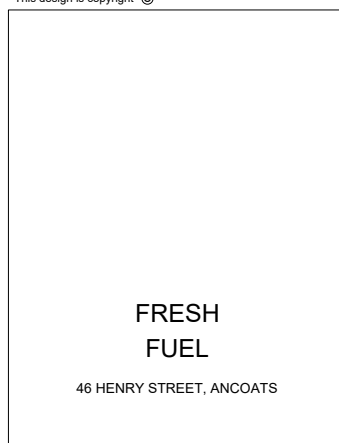

CLADDING SETTING OUT OPTION 4

Drawn: JE Scale: 1:50 @ A4
Date: OCT23 Checked:

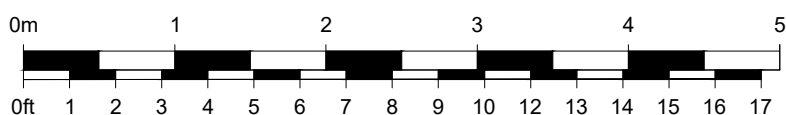

E3Architecture

www.e3architecture.co.uk
0113 8730252
enquiries@e3architecture.co.uk

Dwg No: 037/01(02)000 #