


Spear Street

Stevenson Square

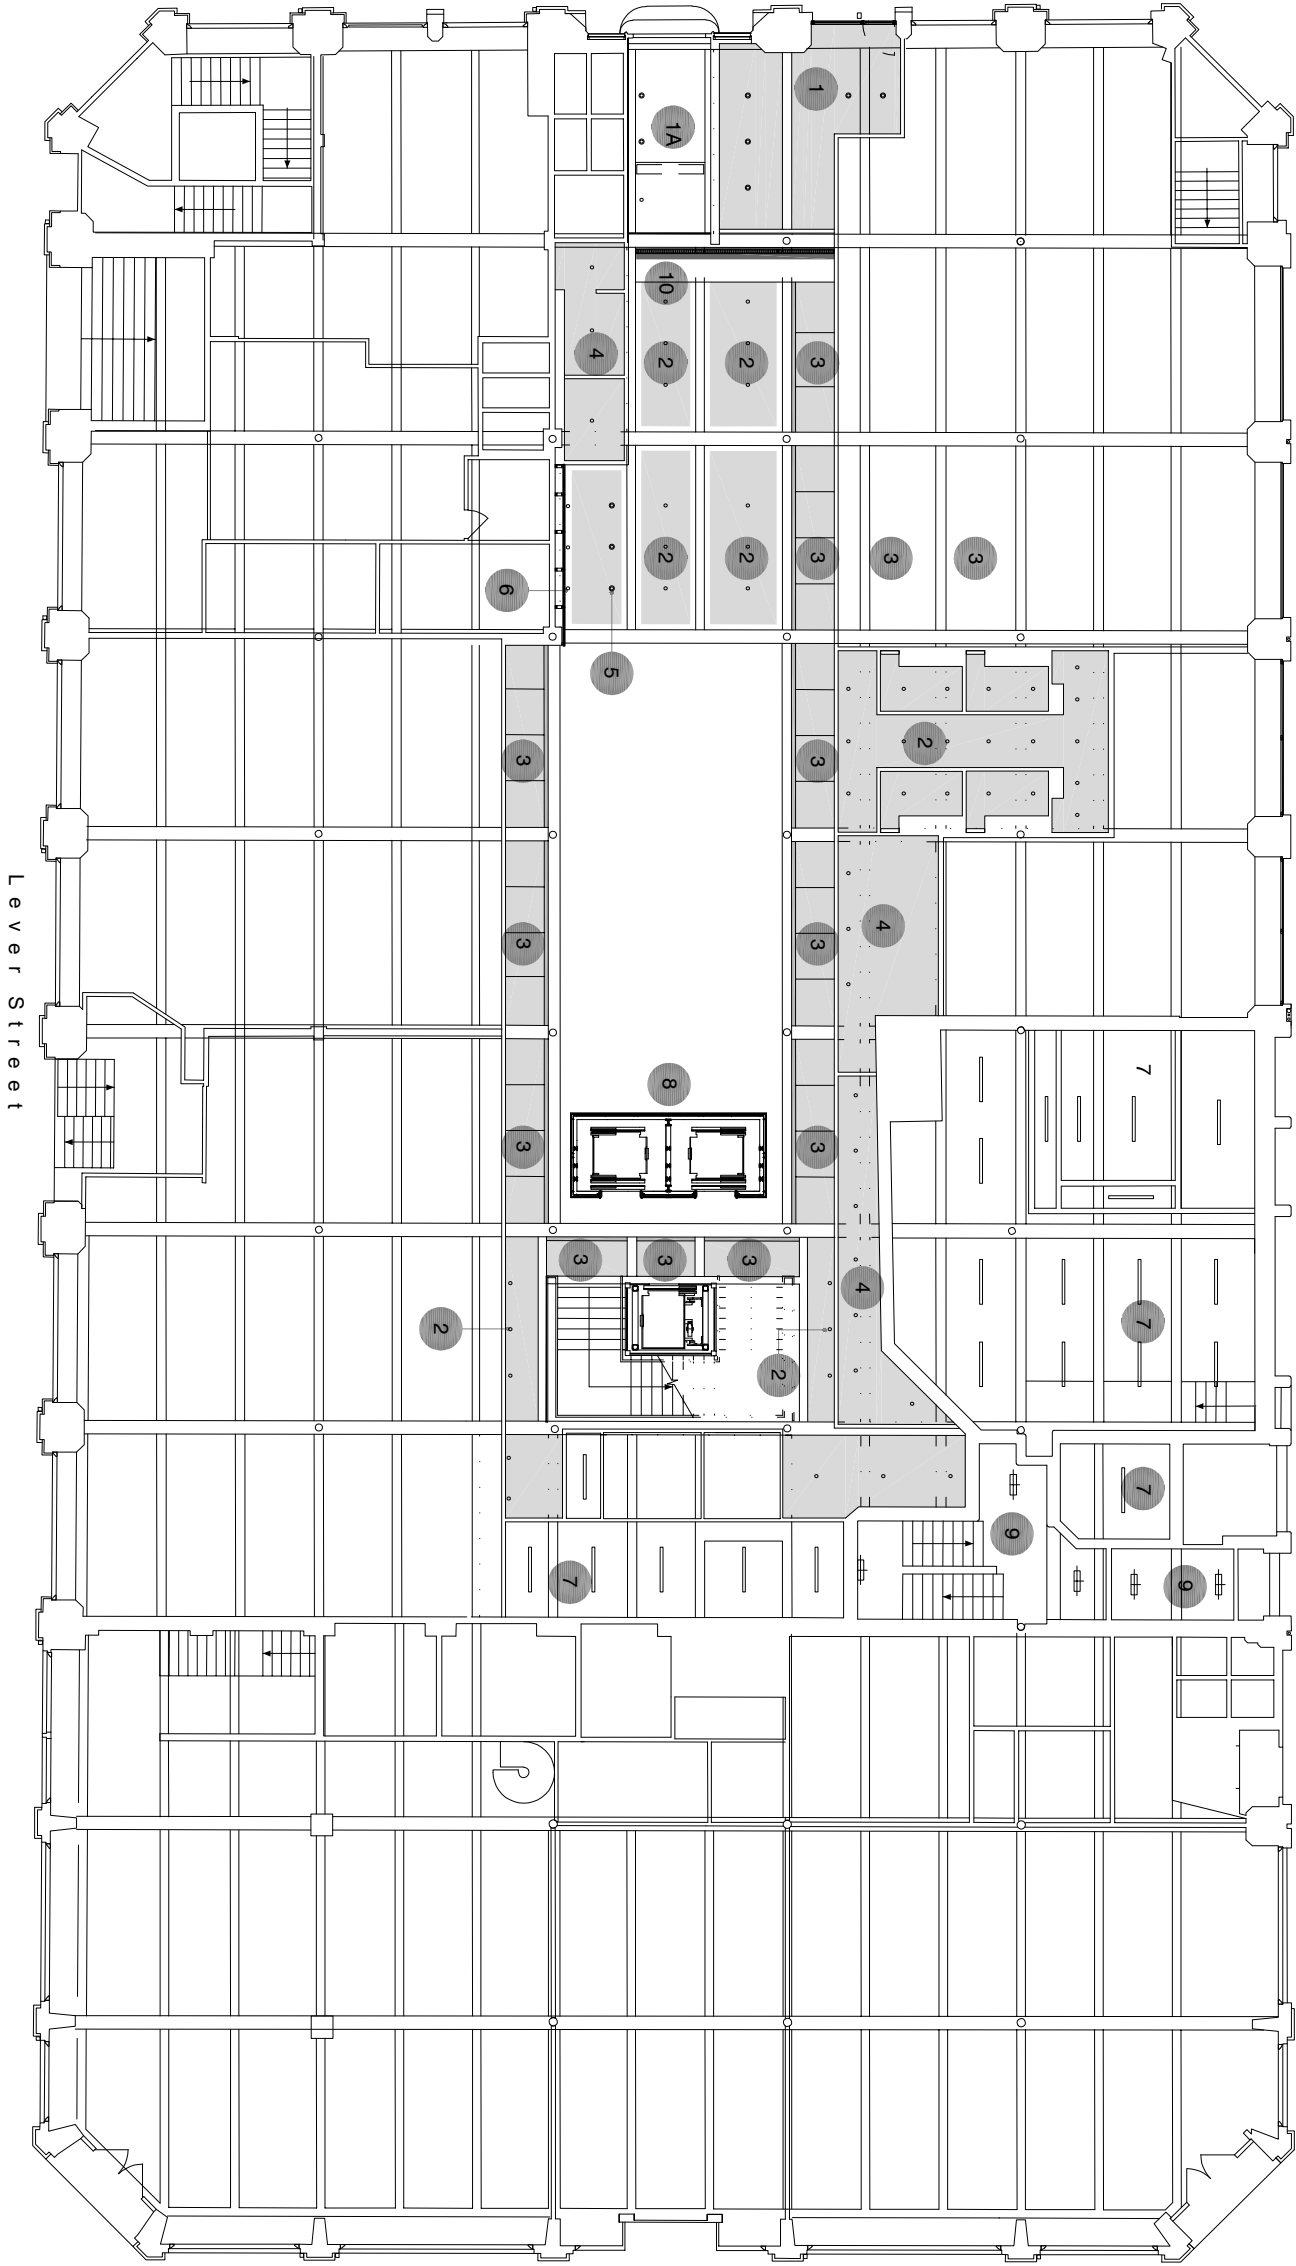

PHASE 2
scale 1/200

All dimensions are in millimetres unless stated otherwise. No dimensions to be included on drawings. All dimensions to be checked on site prior to construction.
Any discrepancies between drawings and site conditions are to be reported to the architect manager.
This drawing is to be read in conjunction with all relevant Structural, Mechanical and Electrical Engineering drawings and specifications.
© COPYRIGHT
This drawing is issued in Obi Property Ltd and no licence or assignment of any kind has been, or is, granted to any third party whether by provision of copies or originals of the drawings or otherwise unless otherwise agreed in writing.

- 1 LED canteen soffit mounted in plasterboard ceiling
- 1A LED canteen wall mounted to illuminate up and down onto ornate ceiling and textured slate wall
- 2 Trimless downlights to plasterboard ceilings
- 3 Feature linear concealed lighting in access panel ceiling/plasterboard ceiling
- 4 GU10 low energy downlights
- 5 Suspended pendant Carr fittings
- 6 Temperature controlled LED concealed lighting
- 7 Low energy fluorescent fittings to back of house areas
- 8 LED feature lighting to lift enclosure
- 9 Maintained linear lights wall or ceiling mounted TO BE DETERMINED BY CMC
- 10 All curtain recessed flush with plasterboard ceiling bulkhead

ALL LIGHTING TO BE LED ANY
FLORESCENT OR OTHER LIGHTS TO
BE REMOVED AND REPLACED WITH
LED EQUIVALENT

REV	DESCRIPTION	DATE	BY	CHK.
1	Part Issue	28/04/23	RG	
CLIENT NAME				
Philip J Davies Holdings plc				
PROJECT NAME				
Sevendale House				
DWG TITLE				
Ground Floor - Existing Ceiling Plan				
DWG NO:	14_000	REVISION:	-	
SCALE	1 : 200 @A3	DRAWN:	RG	
DWG STATUS:				
TENDER				