


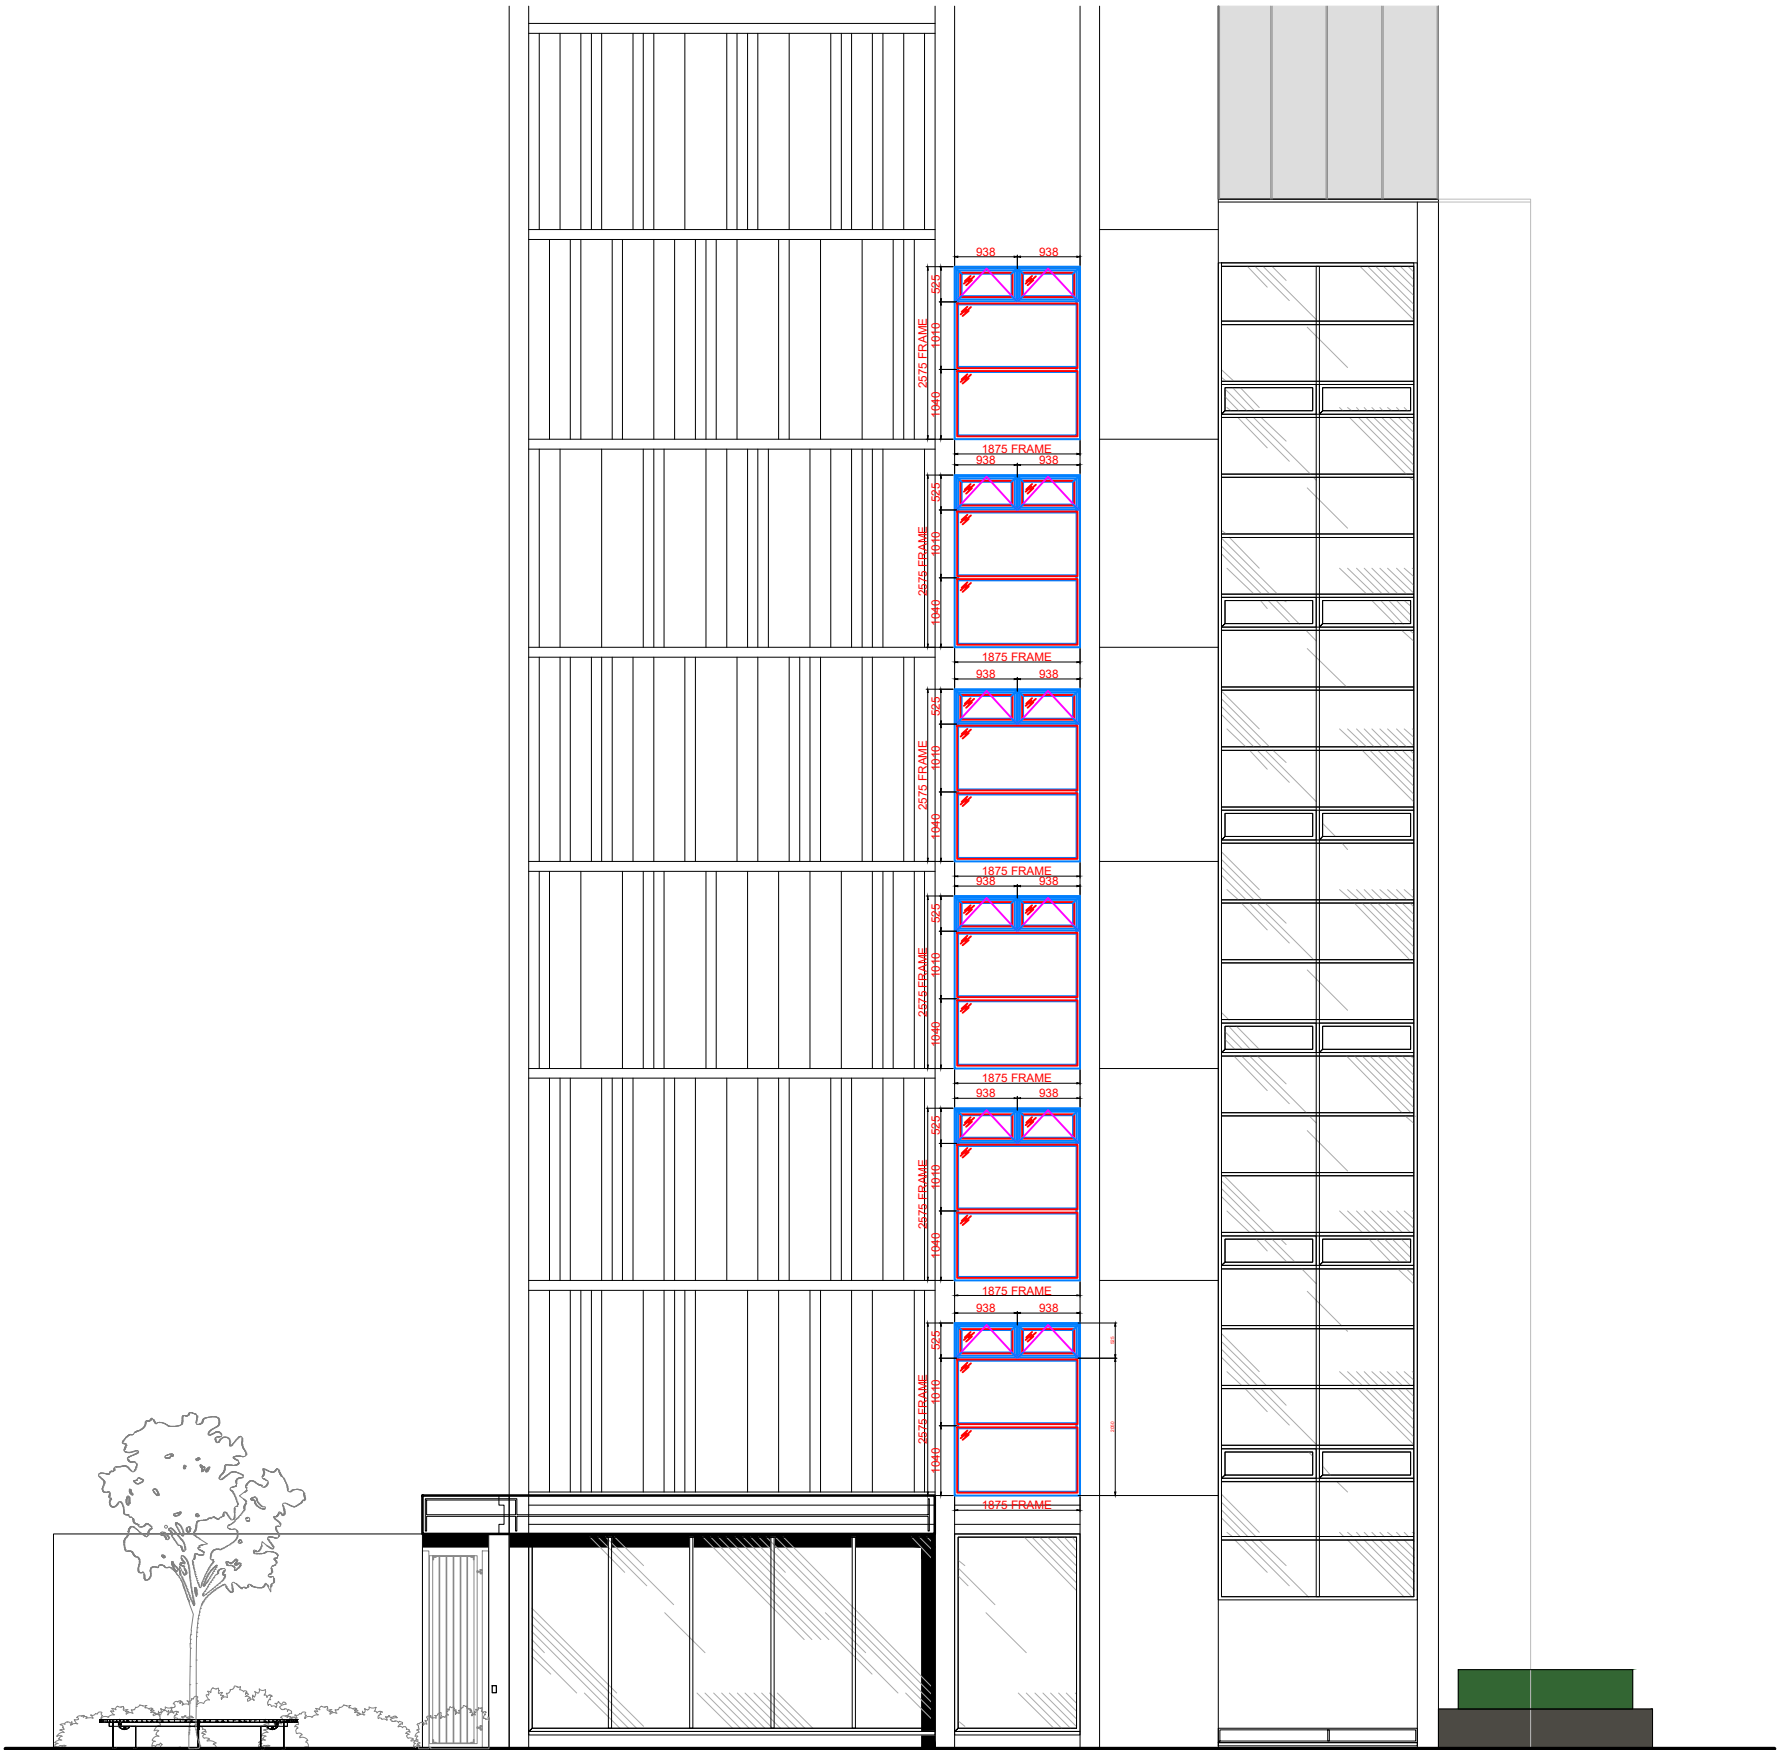

1 ELEVATION D
Scale: 1:100

GENERAL NOTES

- C** THIS DRAWING IS THE COPYRIGHT OF SIS SECURITY LIMITED AND MUST NOT BE PRODUCED IN WHOLE OR IN PART WITHOUT THE WRITTEN CONSENT OF THE COMPANY.
- DETAILS EMBODY CURRENT DESIGNS BUT WE RESERVE THE RIGHT TO CHANGE OR MODIFY SECTIONS AND FITTINGS

- STATUS**
PLEASE INDICATE STATUS RECEIVED
- 'A'** NO COMMENTS. THE DRAWING MAY BE ISSUED FOR CONSTRUCTION SUBJECT TO COMPLIANCE WITH ALL CONTRACT REQUIREMENTS. WHEN A DRAWING HAS ATTAINED STATUS 'A' IT SHALL BE MARKED 'FOR CONSTRUCTION' BY THE SUB-CONTRACTOR AND A COPY SHALL BE RETAINED FOR RECORD PURPOSES.
- 'B'** COMMENTS AS NOTED. THE SUB-CONTRACTOR MAY PROCEED SUBJECT TO THE SUB-CONTRACTOR BEING ABLE TO FULLY INCORPORATE ALL COMMENTS MADE ON THE DRAWING AND COMPLIANCE WITH ALL CONTRACT REQUIREMENTS. THE DRAWING WHEN REVISED SHALL BE RE-ISSUED TO RECEIVE A STATUS 'A' STAMP.
- 'C'** THE DRAWING DOES NOT CONFORM TO THE DESIGN INTENT AND IS NOT ACCEPTABLE. THE DRAWING MUST BE RE-SUBMITTED WITH ALL COMMENTS INCORPORATED. STATUS C DRAWINGS SHALL NOT BE ALLOWED ON SITE NOR IN THE SUB-CONTRACTORS PRODUCTION SHOP.

SPECIFICATION

Ref No		
REVISIONS		
REV	DESCRIPTION	DATE
C01	Construction Issue	25.10.2023
C02	Dimensions Updated	09.02.2024

CLIENT
-

PROJECT
Arthur House, Manchester (M1 3FH)

DRAWING TITLE
Elevation D Windows

DRAWN DD SCALE SEE DRG @ A3 DATE 03.07.2023

CHECKED BY P. HARRIS DATE

DWG No 01107-005 REV C02



SIS Projects
Central House
Central Way
Warrington
WA2 7LT
Tel:01925 582960 Fax 01925582969