



00 - Ground Floor GA Plan - Planning

1 : 100




01- First Floor GA Plan - Planning

1 : 100



02 - Second Floor GA Plan - Planning

1 : 100

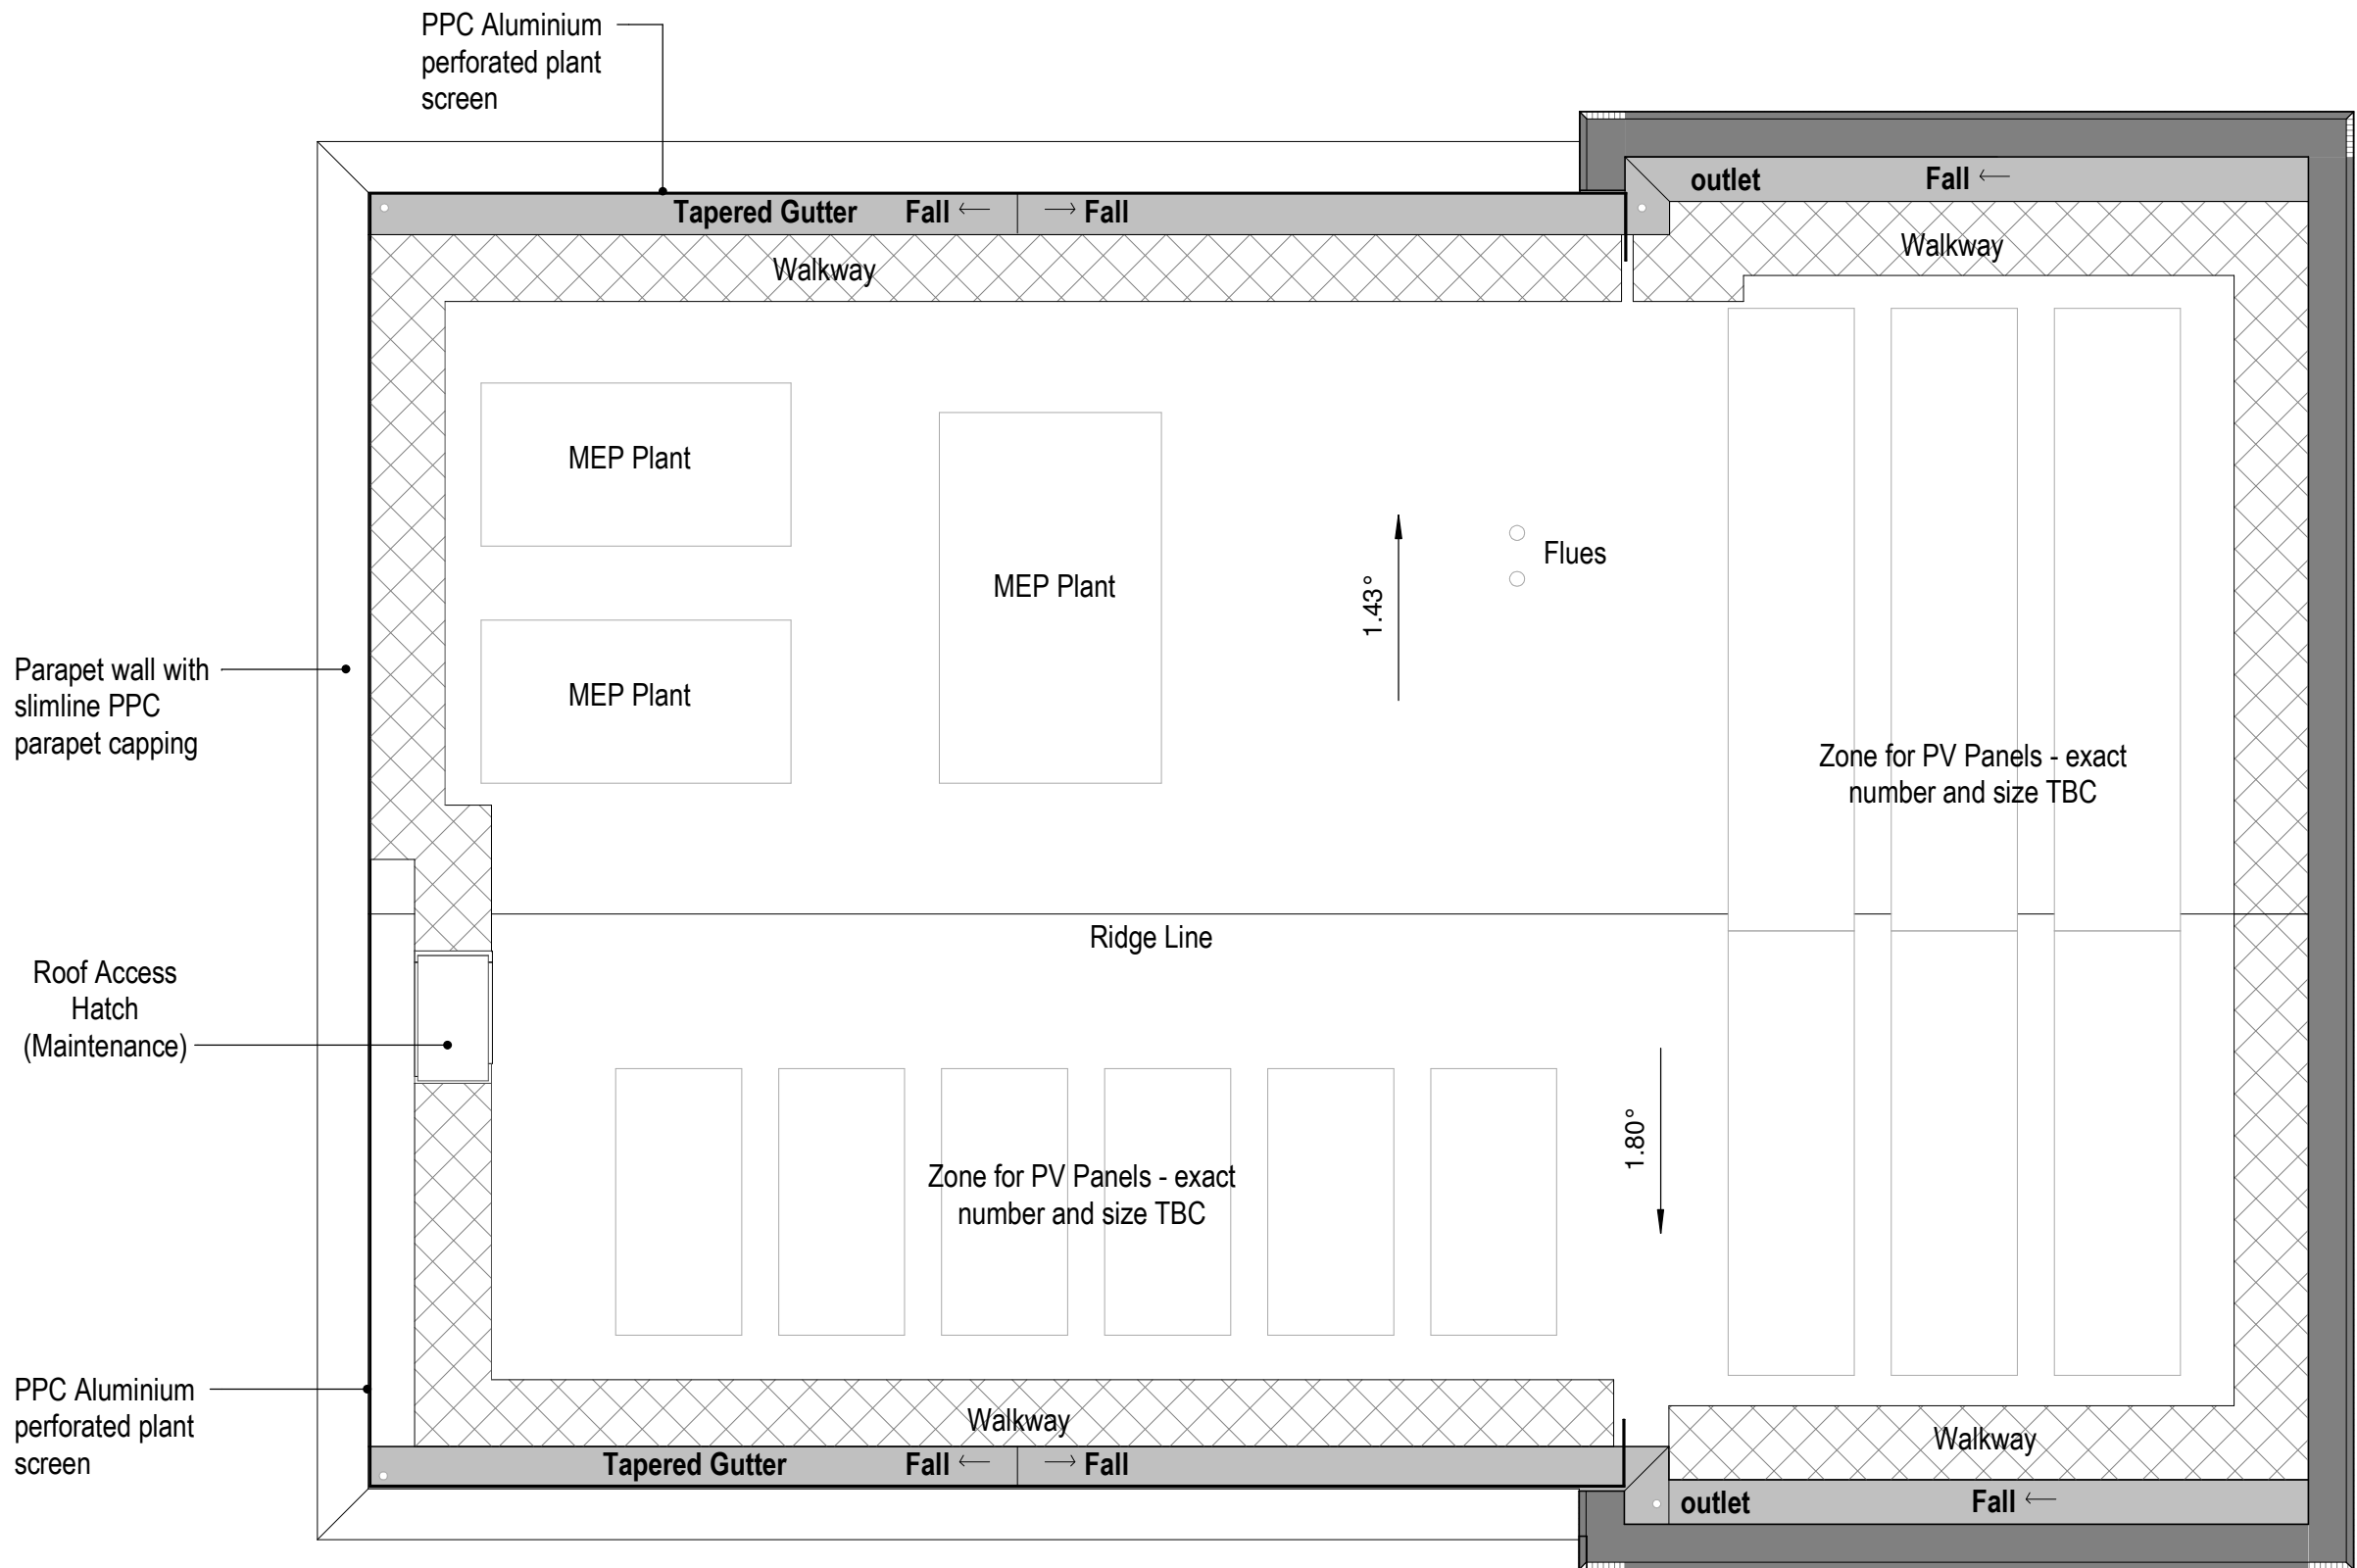

RF - Roof GA

1 : 100

Notes
The Contractor is to check all dimensions and conditions on site before commencing. Do not scale from this drawing.
This drawing remains the copyright of POZZONI Architecture Ltd.

Scale Bars		TO BE USED ONLY AS GUIDANCE			
1:100	mm	0	1000	2000	3000
1:200	mm	0	1000	2000	3000
1:500	m	0	10	20	30
1:1250	m	0	10	20	30

P03	Revised design planning submission	LY	06.09.23
P02	Planning Submission Issue	LY	12.05.23
P01	Draft planning Issue	LY	28.04.23
Rev	Description	By	Date

Xaverian College

Xaverian College - Science Building

Proposed GA Plans

6037 1225 Rev P03

6037- POZ- XX- ZZ- D- A-1225 @ A1

01/03/2023 As indicated

CP CM

Planning Tender Construction

Design Contract As Built

pozzoni

Woodville House
2 Woodville Road
Altrincham
WA14 2EH
+44 161 926 7848
www.pozzoni.co.uk
architects@pozzoni.co.uk