


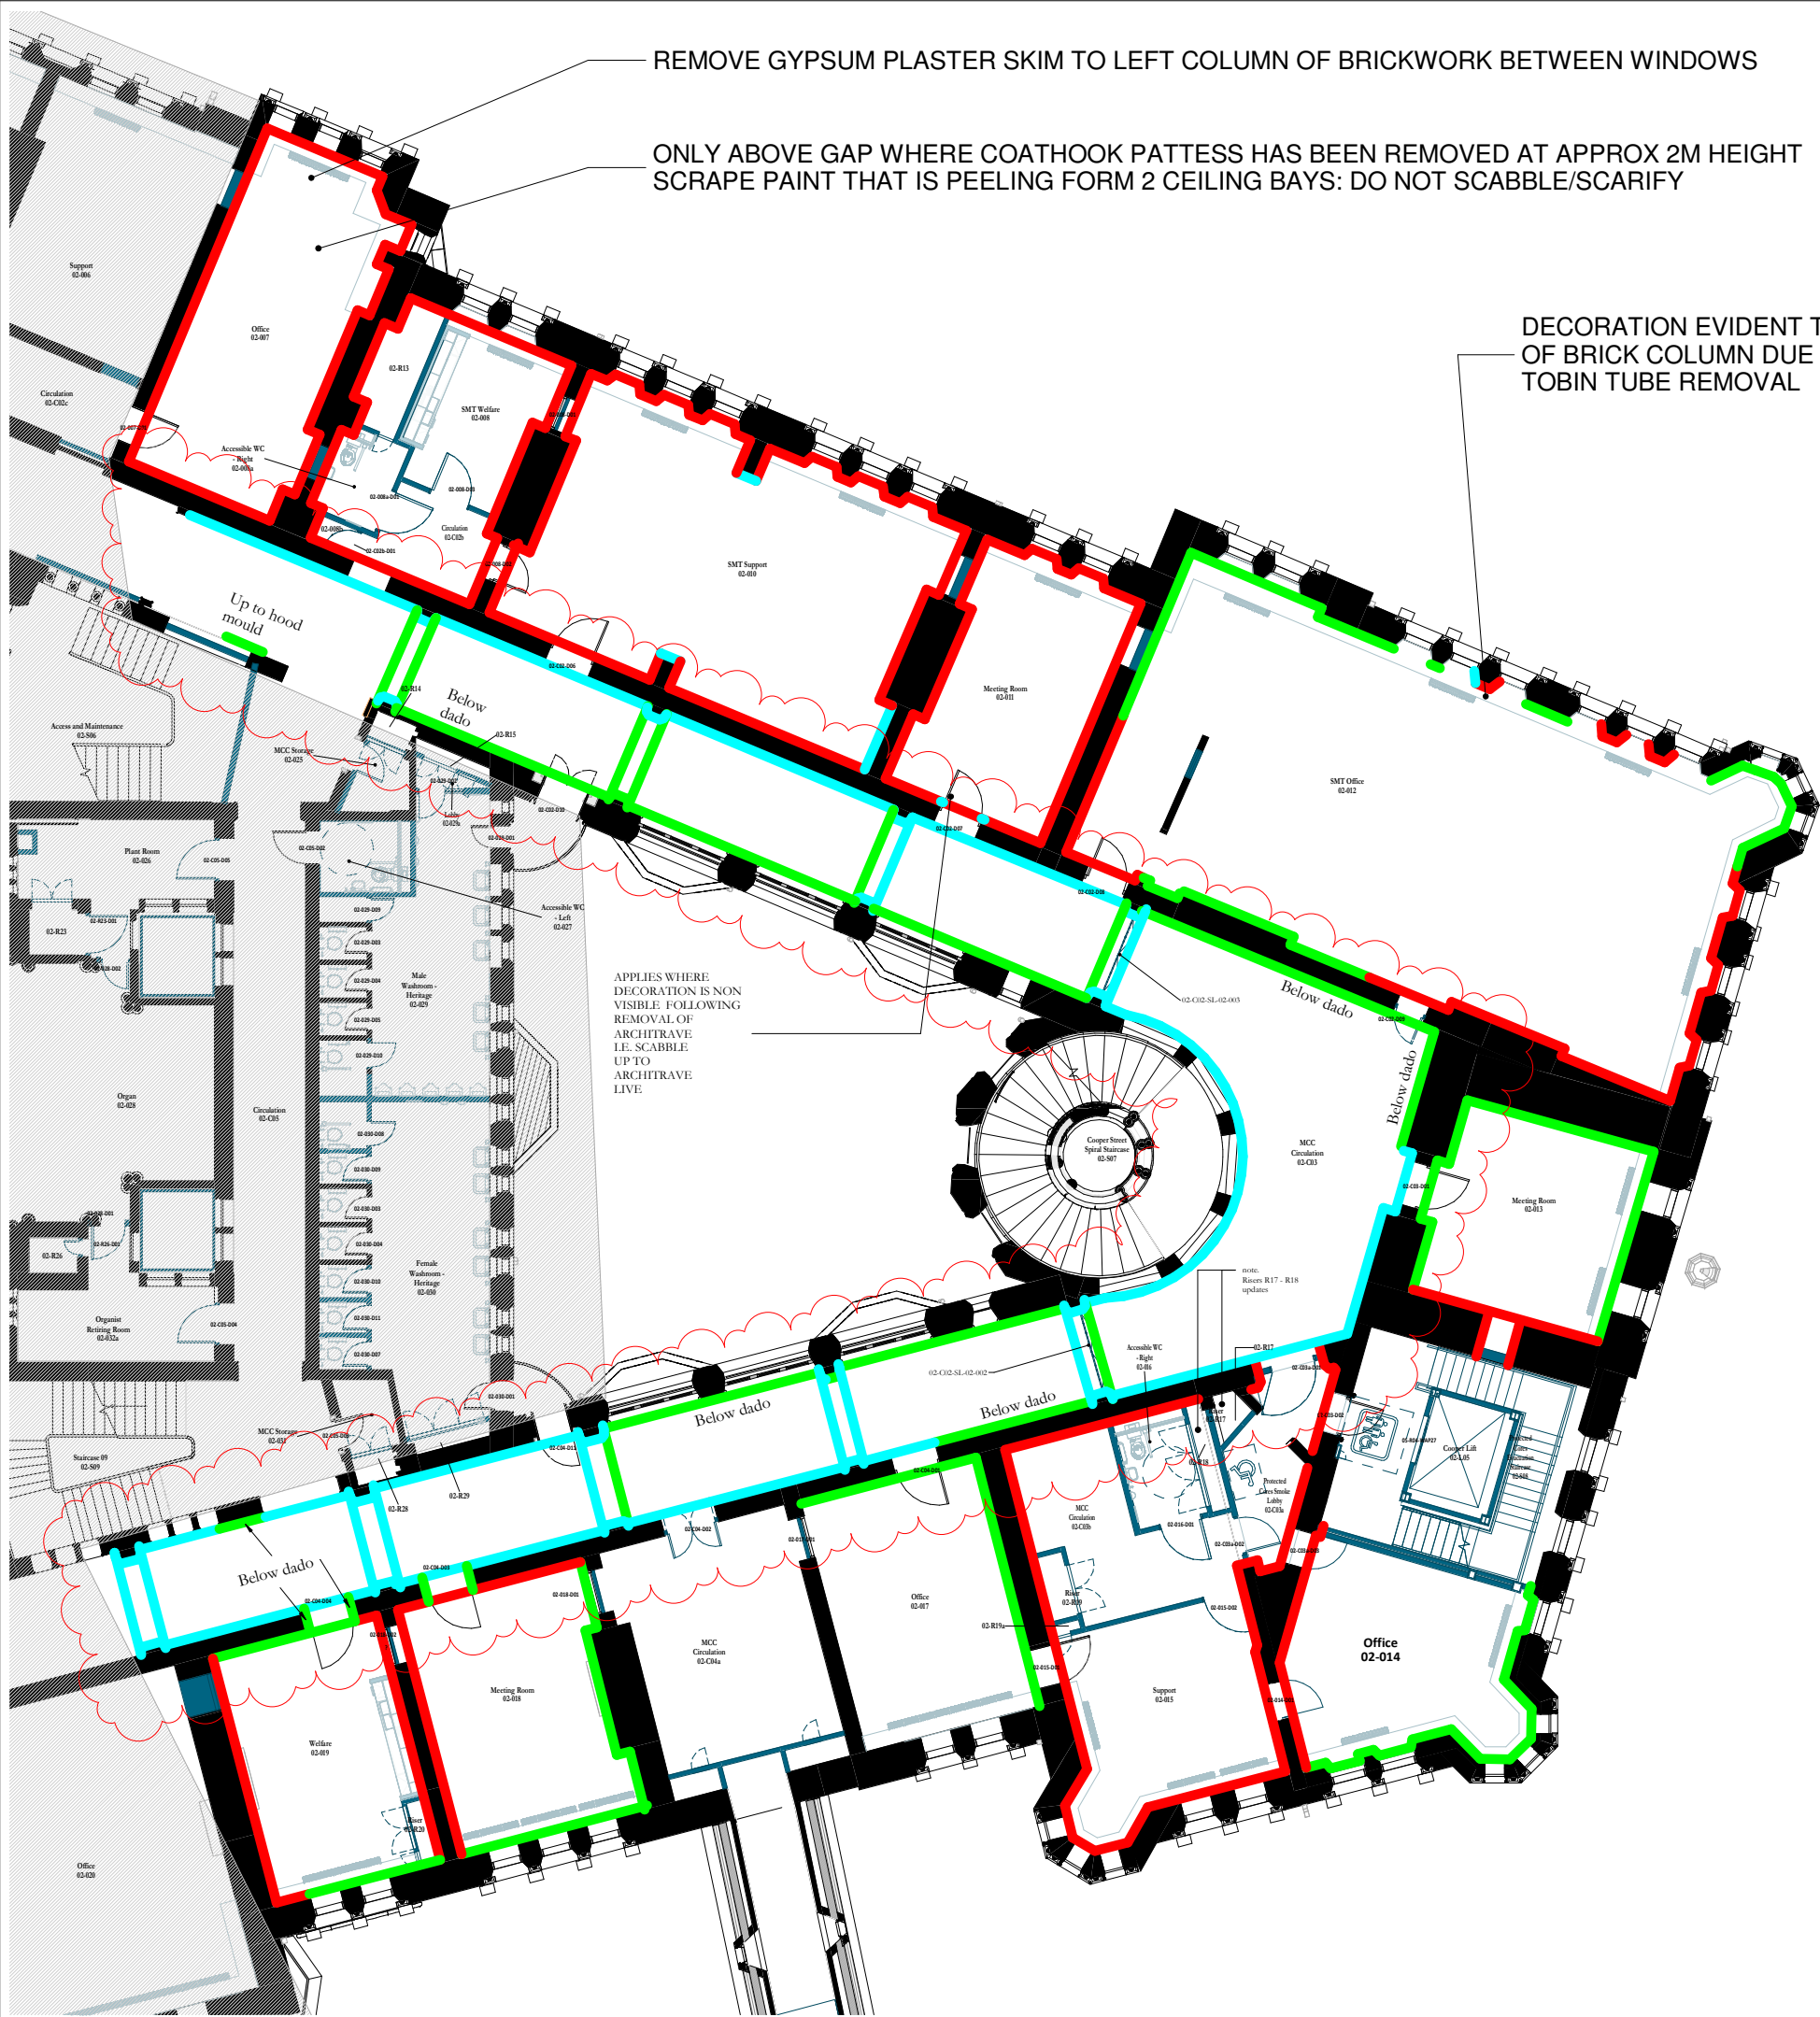

- To be scabbled/scarified and to receive Terrix topcoat
- To receive full Terrix plaster
- Leave as existing; No Terrix treatment

Refer to document OTH-PUR-TH-ZZ-SPE-A-5949 FOR SPECIFICATION, AND CLAUSE M23-311*

Scale Bars to be used as guidance only - refer to sheet size below

1:100	1:200	1:300	1:400	1:500	1:600	1:700	1:800	1:900	1:1000
1:100	1:200	1:300	1:400	1:500	1:600	1:700	1:800	1:900	1:1000
1:100	1:200	1:300	1:400	1:500	1:600	1:700	1:800	1:900	1:1000
1:100	1:200	1:300	1:400	1:500	1:600	1:700	1:800	1:900	1:1000

Notes:
Drawings are based on survey data and may not accurately represent what is physically present.
Do not scale from this drawing. All dimensions are to be verified on site before proceeding with the work.
All dimensions are in millimeters unless noted otherwise.
Purcell shall be notified in writing of any discrepancies.

Key Plan

02	17/07/2023	MS	AA	As rev cloud - Main corridors amended only
01	16/03/2022	AB	MUBS	Amended for Terrix
-	15/01/2022			First Issue
ISSUE	DATE	APPROVED	DRAWN	DESCRIPTION



OUR
TOWN
HALL
PROJECT



PURCELL

Project Office, Room 308, Town Hall, MANCHESTER M60 2L1
+44 (0) 7970 097 432
www.purcelluk.com

PROJECT STATUS	RIBA STAGE 5
CLIENT	Manchester City Council
PROJECT	OUR TOWN HALL
DRAWING TITLE	PLASTER REMOVAL L02 EAST
SIZE & SCALE	A1: 1 : 100
DRAWING STATUS	For Construction
JOB NUMBER	236959
DRAWING NO.	OTH-PUR-TH-02-SKE-A-0565
REV	02

© PURCELL 2019. PURCELL IS THE TRADING NAME OF PURCELL ARCHITECTURE LTD.