



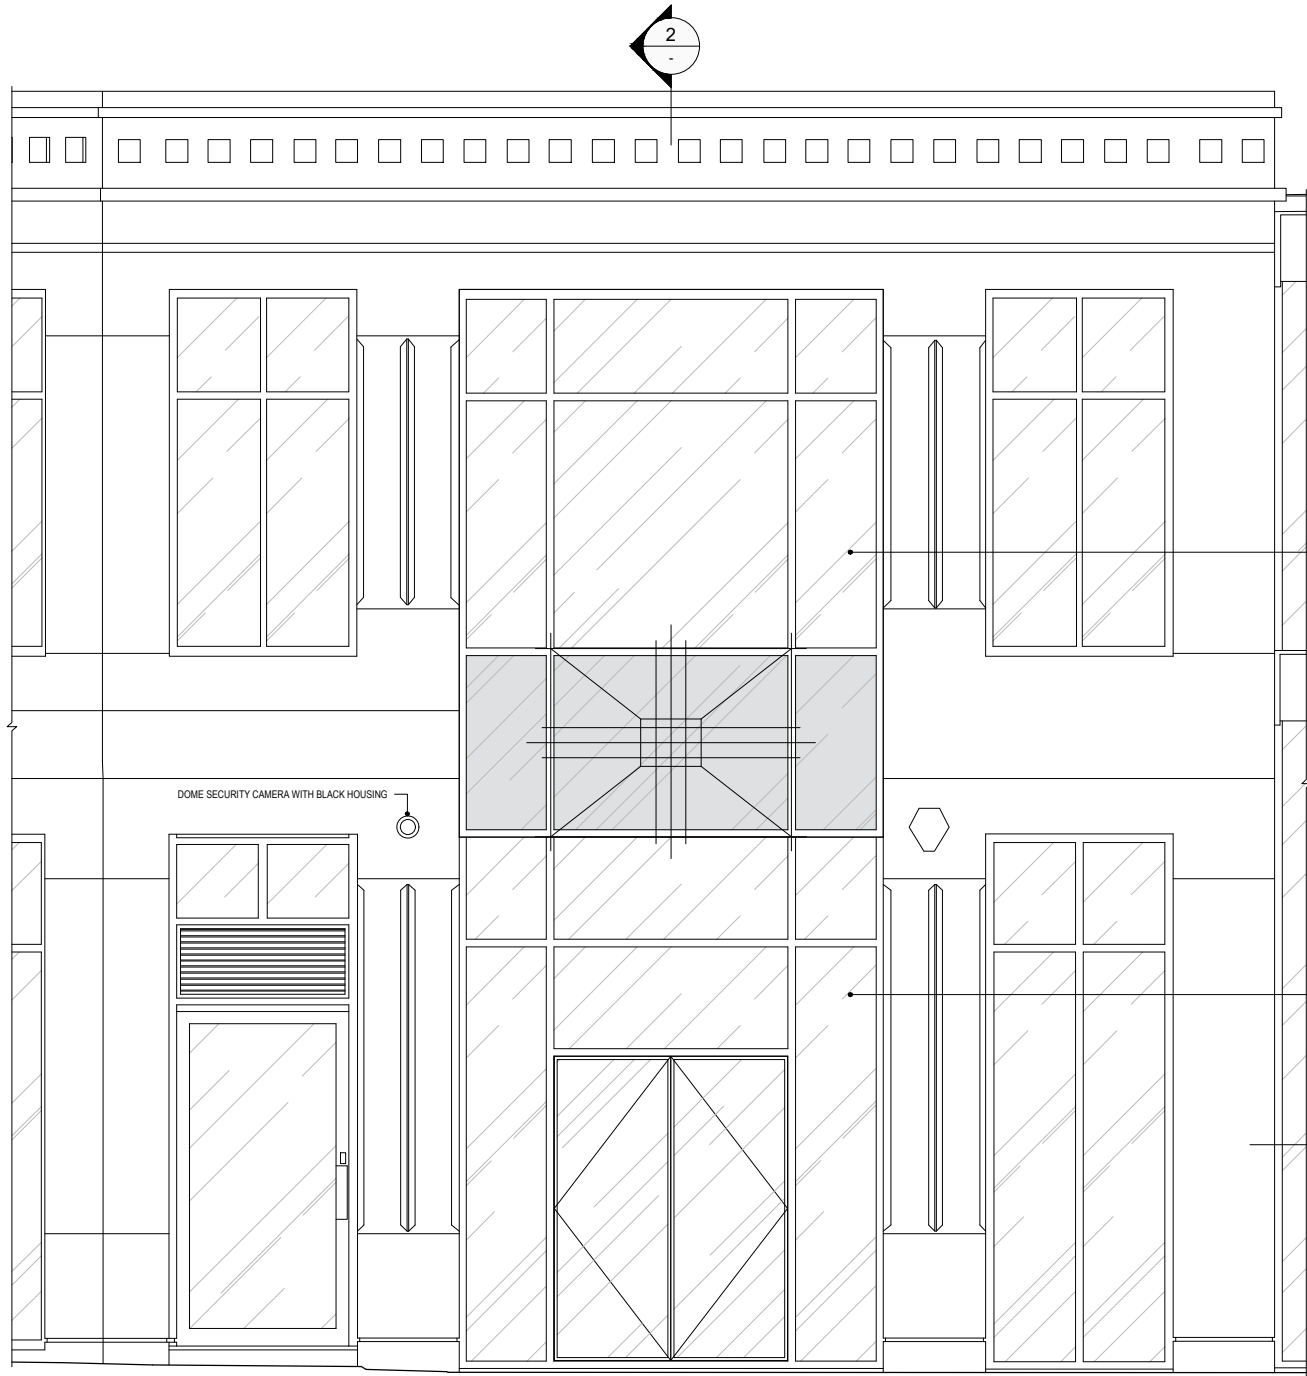

EXISTING GLAZING AND FRAME ABOVE FIRST FLOOR SLAB
REMOVED AND REPLACED SUBJECT TO TECHNICAL REVIEW
AND ASSESSMENT OF EXISTING CURTAIN GLAZING SYSTEM.

EXISTING GLAZING AND FRAME BELOW FIRST FLOOR SLAB
REMOVED AND REPLACED FOR NEW SECURITY RATED
ENTRANCE DOOR AND SHOPFRONT. SPECIFICATIONS AND
SECURITY REQUIREMENTS TO BE CONFIRMED BY CLIENT.

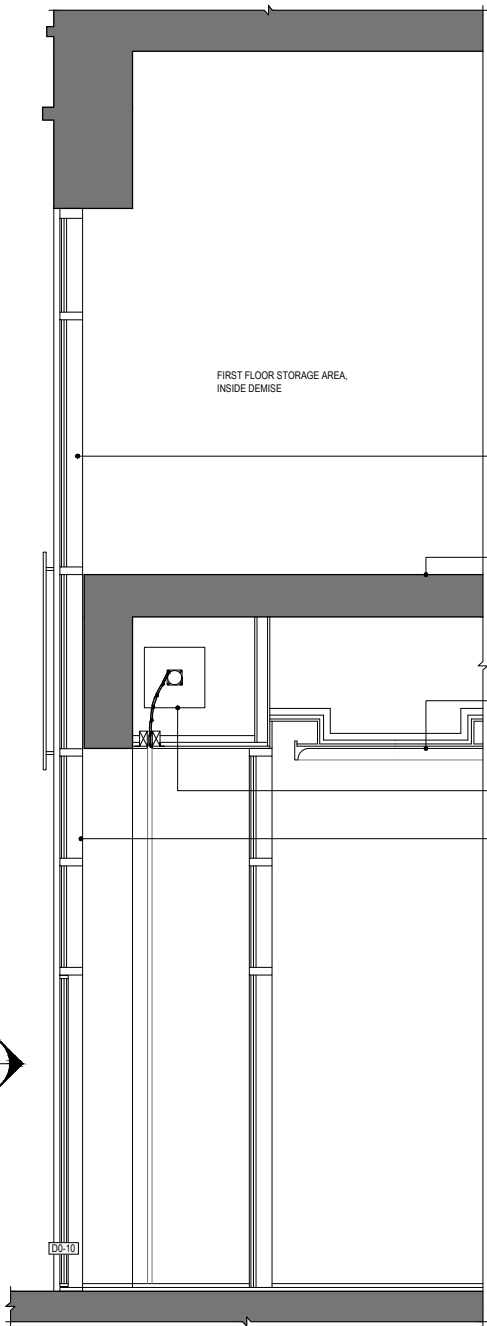

FIRST FLOOR STORAGE AREA,
INSIDE DEMISE

EXISTING GLAZING AND FRAME
ABOVE FIRST FLOOR SLAB
REMOVED AND REPLACED
SUBJECT TO TECHNICAL REVIEW
AND ASSESSMENT OF EXISTING
CURTAIN GLAZING SYSTEM.

EXISTING CONCRETE
SLAB CIRCA 2000.

PROPOSED NEW RAFT
SUSPENDED CEILING.

INDICATIVE ROLLER SHUTTER,
SPECIFICATION TO BE
CONFIRMED BY CLIENT.

EXISTING GLAZING AND FRAME
BELOW FIRST FLOOR SLAB REMOVED
AND REPLACED FOR NEW SECURITY
RATED ENTRANCE DOOR AND
SHOPFRONT. SPECIFICATIONS AND
SECURITY REQUIREMENTS TO BE
CONFIRMED BY CLIENT.

Mark Pinney Associates

+44 (0)207394 1700
markpinneyassociates.com

NOTES:

THE CONTRACTOR IS RESPONSIBLE FOR CHECKING DIMENSIONS,
TOLERANCES AND REFERENCES. ANY DISCREPANCIES ARE TO BE
VERIFIED WITH THE ARCHITECT BEFORE PROCEEDING WITH THE
WORKS ON SITE OR OFF SITE FABRICATION

WHERE AN ITEM OR DETAIL IS COVERED OR DESCRIBED ON DRAWINGS
OF DIFFERENT SCALES THE LARGER SCALE DRAWING IS TO BE
WORKED TO.

DO NOT SCALE FROM THIS DRAWING. FIGURED DIMENSIONS TO BE
WORKED TO IN ALL CASES.

THIS IS A COPYRIGHT (C) DRAWING AND IS NOT TO BE REPRODUCED
WITHOUT THE WRITTEN PERMISSION OF THE ARCHITECT

LEGEND

PROPOSED DETAILS - ST ANN'S PLACE FACADE


35 KING STREET
MANCHESTER

JOB NUMBER: 1368
CREATED DATE: 10.03.24
DRAWN BY: EL
SCALE: 1:25@A1; 1:50@A3



1 ST ANN'S PLACE REAR ENTRANCE PROPOSED FACADE - ELEVATION
SCALE 1:25@A1; 1:50@A3

2 ST ANN'S PLACE REAR ENTRANCE PROPOSED FACADE - SECTION
SCALE 1:25@A1; 1:50@A3

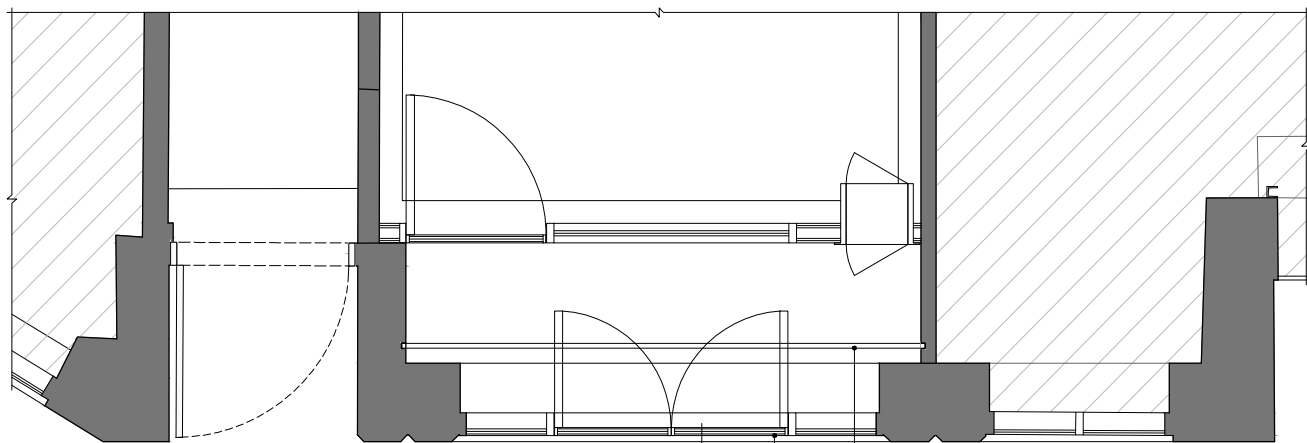

INDICATIVE ROLLER SHUTTER
EXISTING GLAZING AND FRAME BELOW FIRST FLOOR SLAB
REMOVED AND REPLACED FOR NEW SECURITY RATED
ENTRANCE DOOR AND SHOPFRONT. SPECIFICATIONS AND
SECURITY REQUIREMENTS TO BE CONFIRMED BY CLIENT.



3 ST ANN'S PLACE REAR ENTRANCE PROPOSED FACADE - PLAN
SCALE 1:25@A1; 1:50@A3

REV:	DATE:	DESCRIPTION:	BY:
A	22.03.24	PLANNING APPLICATION	EL
B	10.04.24	PLANNING APPLICATION	EL

PLANNING

1368.P.04.106

B