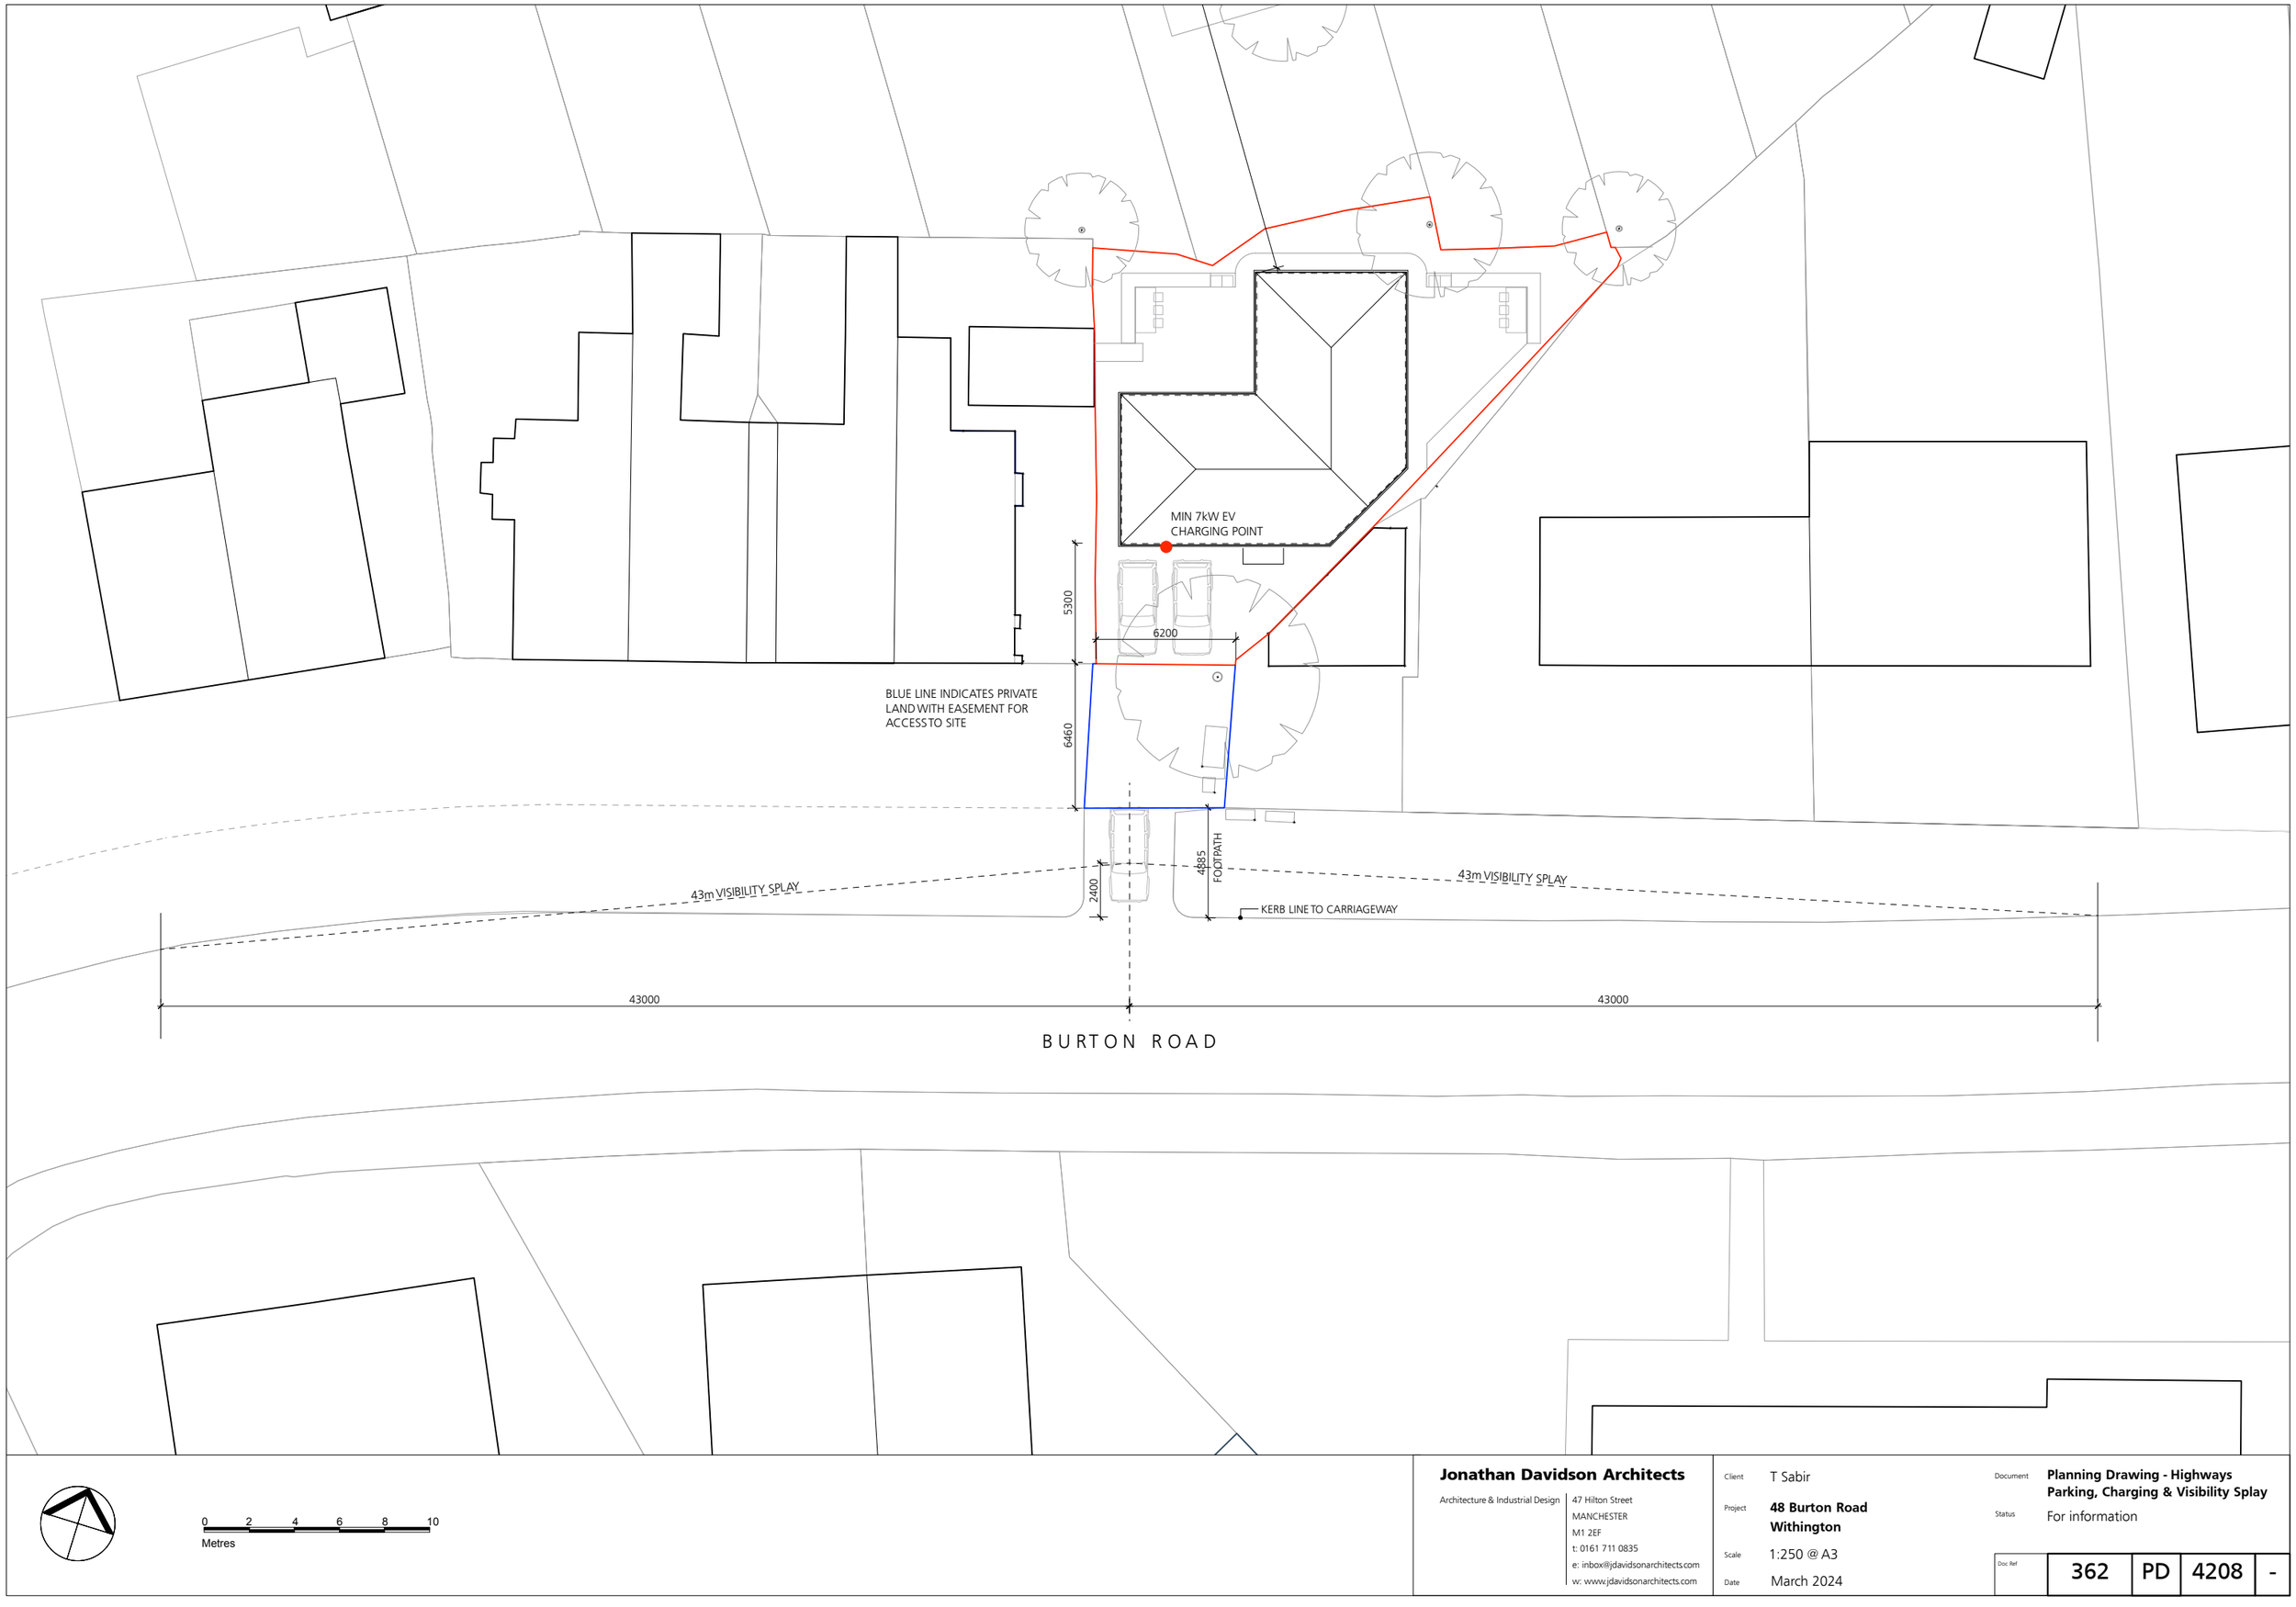


Jonathan Davidson Architects

Architecture & Industrial Design

47 Hilton Street
MANCHESTER
M1 2EF
t: 0161 711 0835
e: inbox@jdavidsonarchitects.com
w: www.jdavidsonarchitects.com

Client	T Sabir
Project	**48 Burton Road Withington**
Scale	1:250 @ A3
Date	March 2024
Document	**Planning Drawing - Highways Parking, Charging & Visibility Splay**
Status	For information

Doc Ref			
362	PD	4208	-