




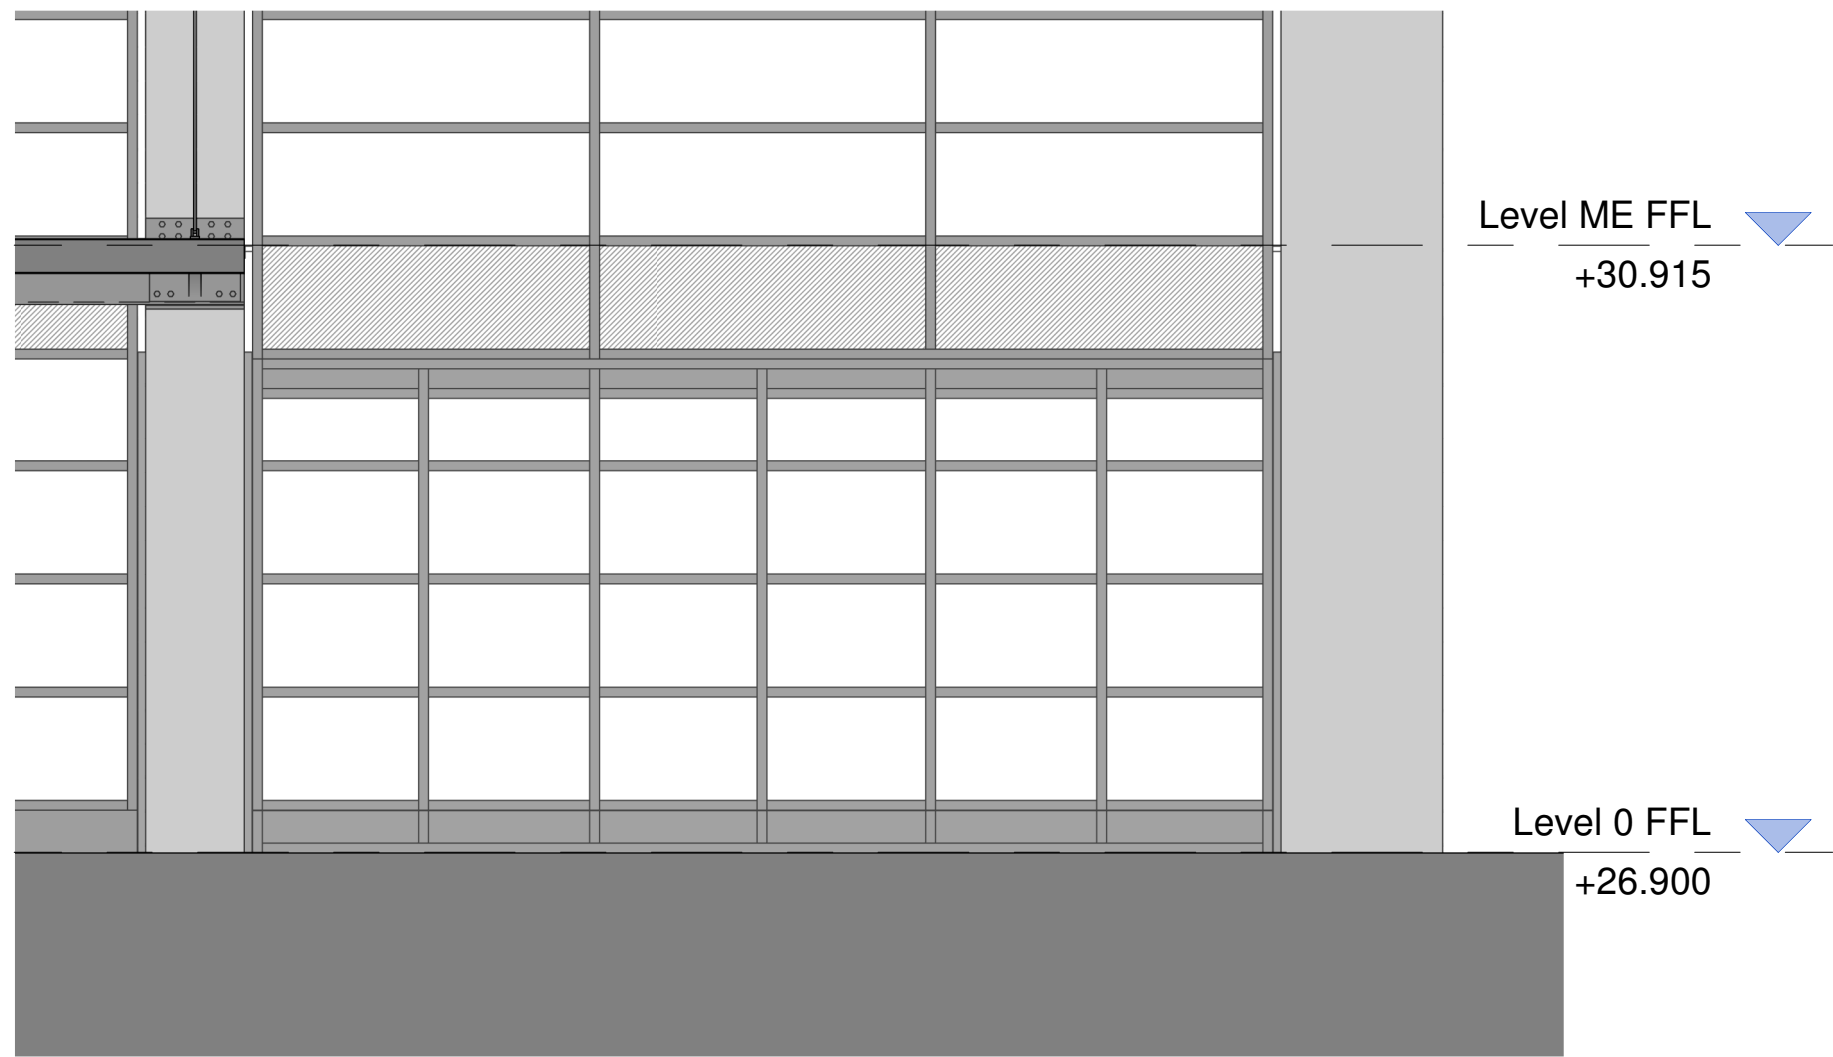


01 RETRACTABLE WINDOW BAY - ELEVATION
1 : 50

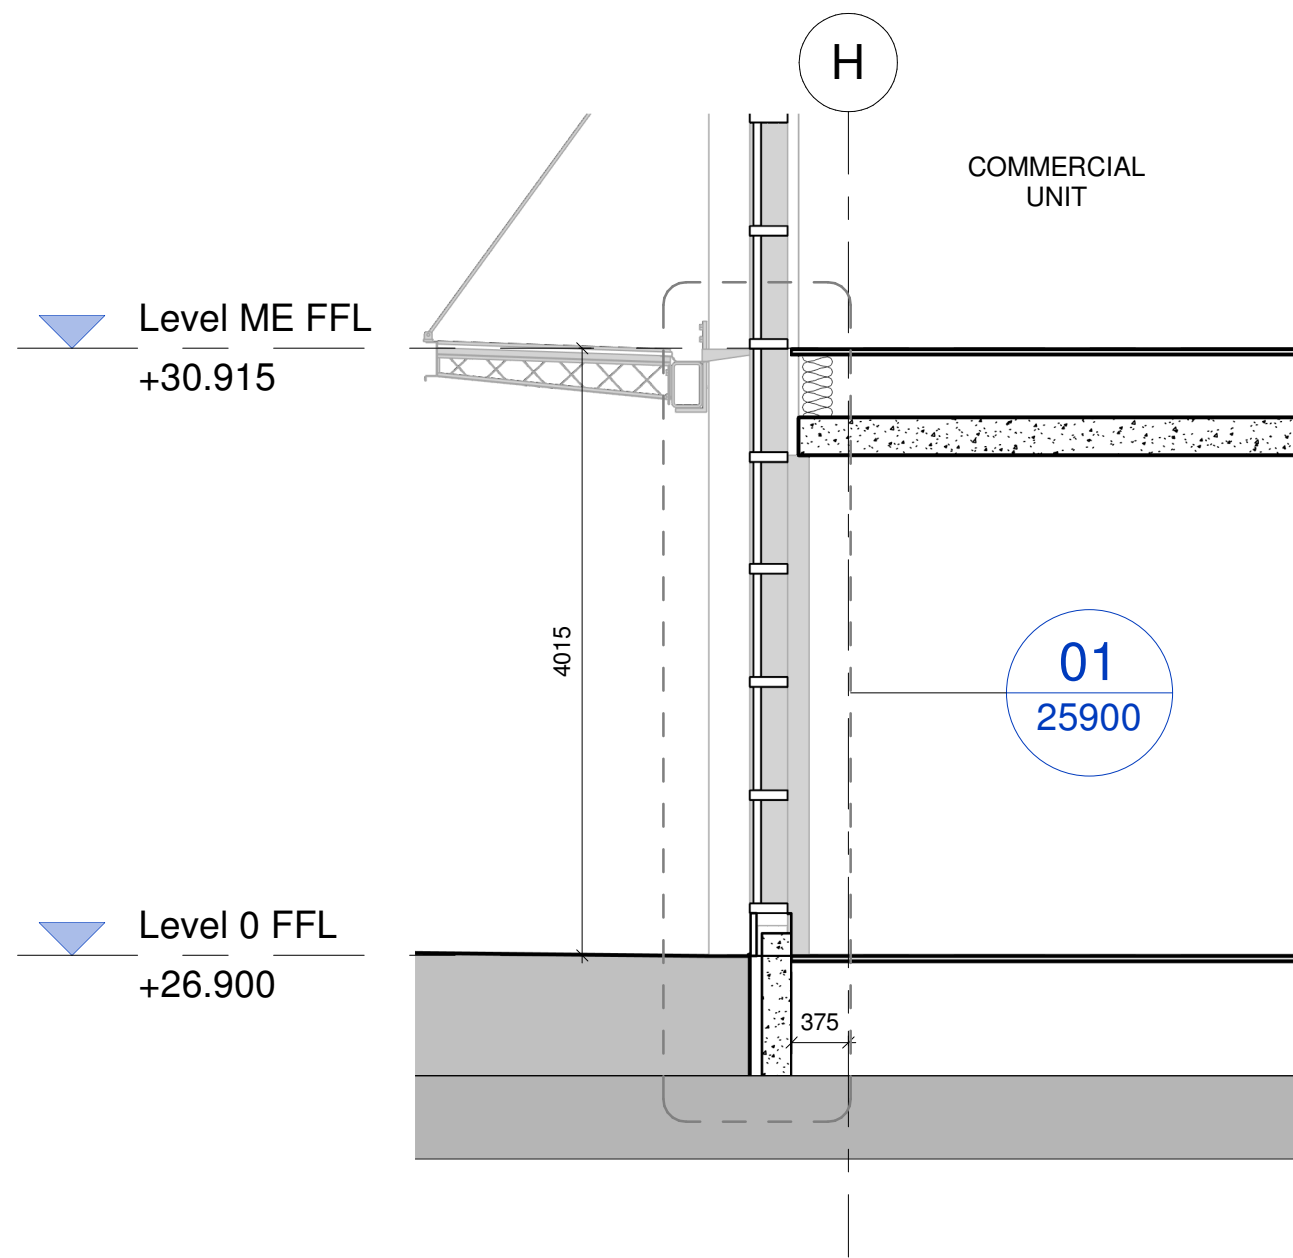



02 RETRACTABLE WINDOW BAY - EXISTING SECTION
1 : 50

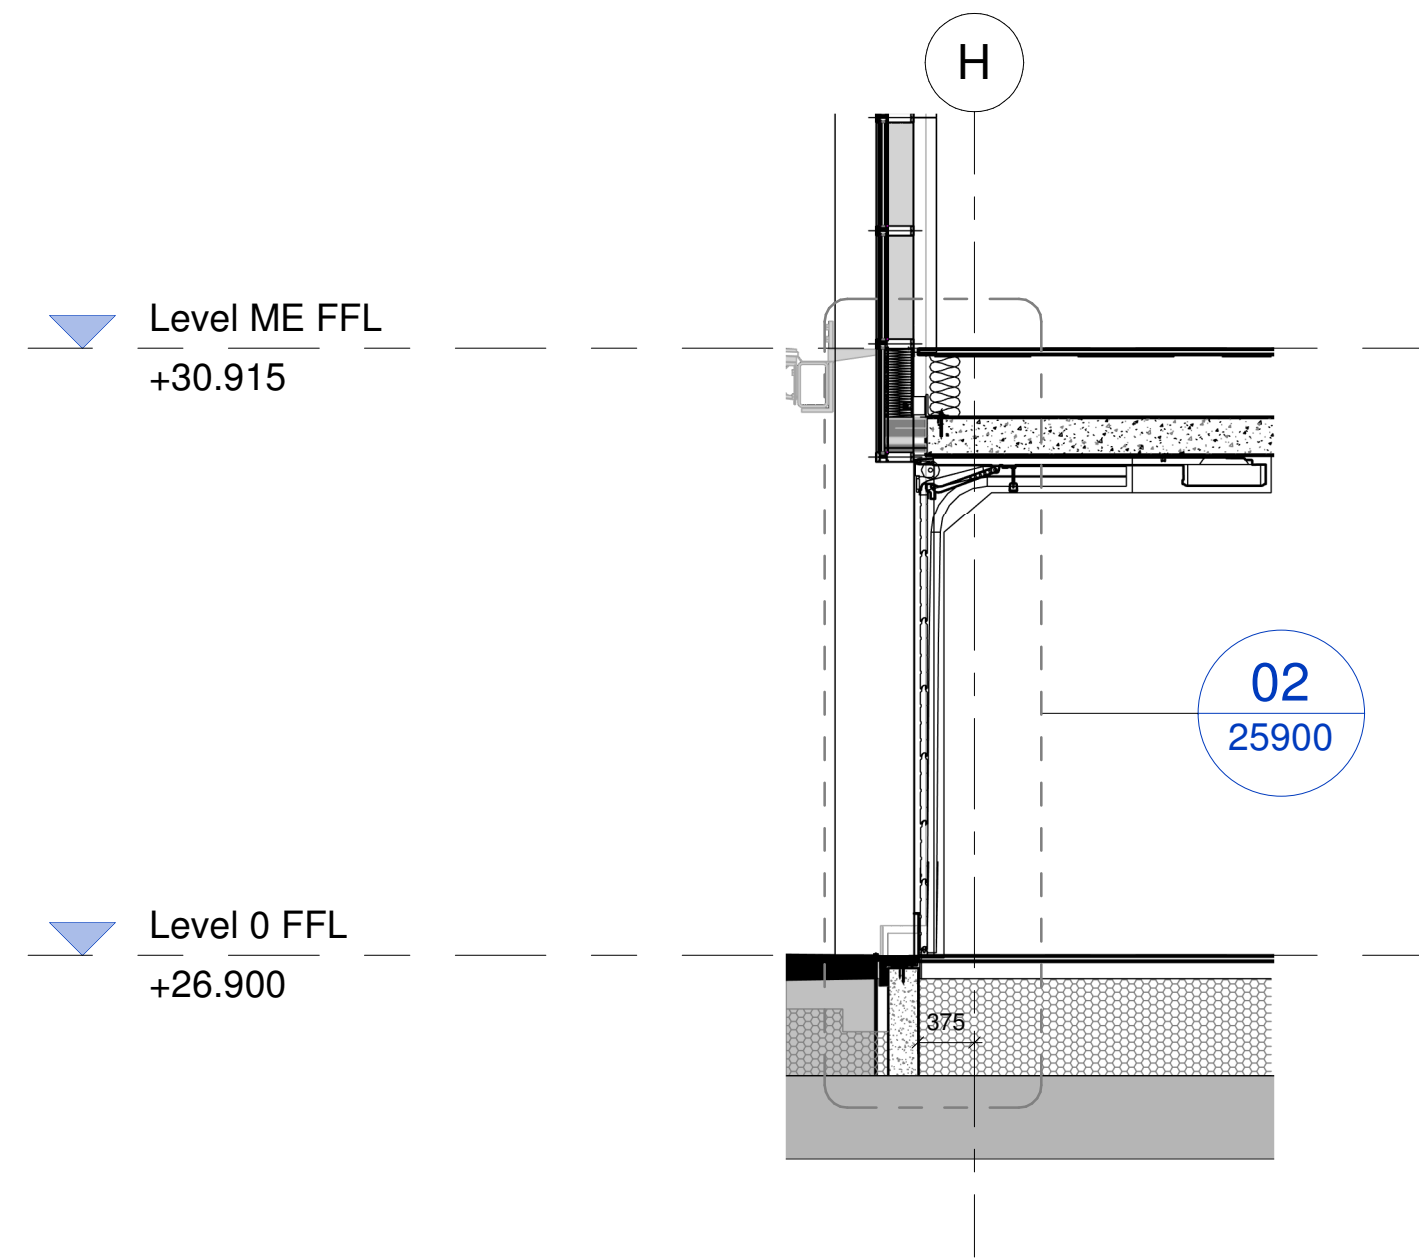


03 RETRACTABLE WINDOW BAY - PROPOSED SECTION
1 : 50

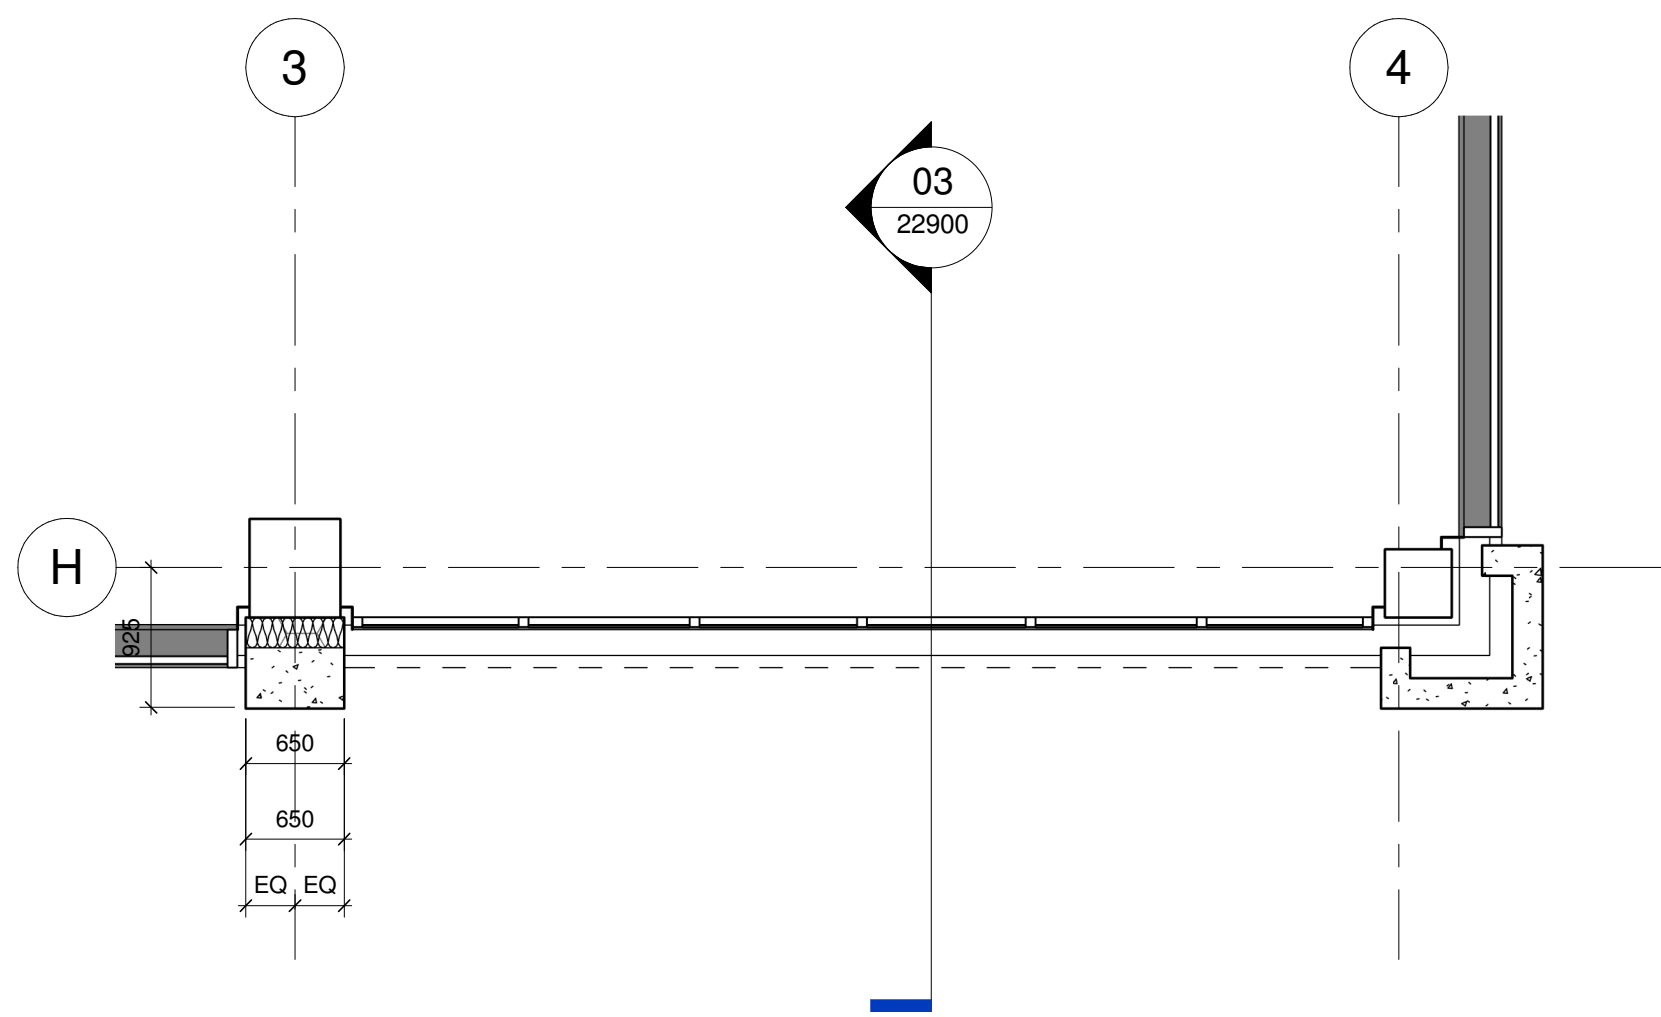

04 RETRACTABLE WINDOW BAY - PLAN
1 : 50

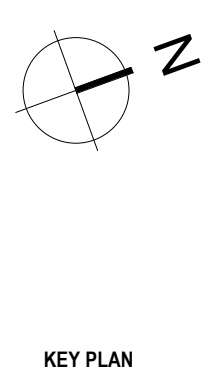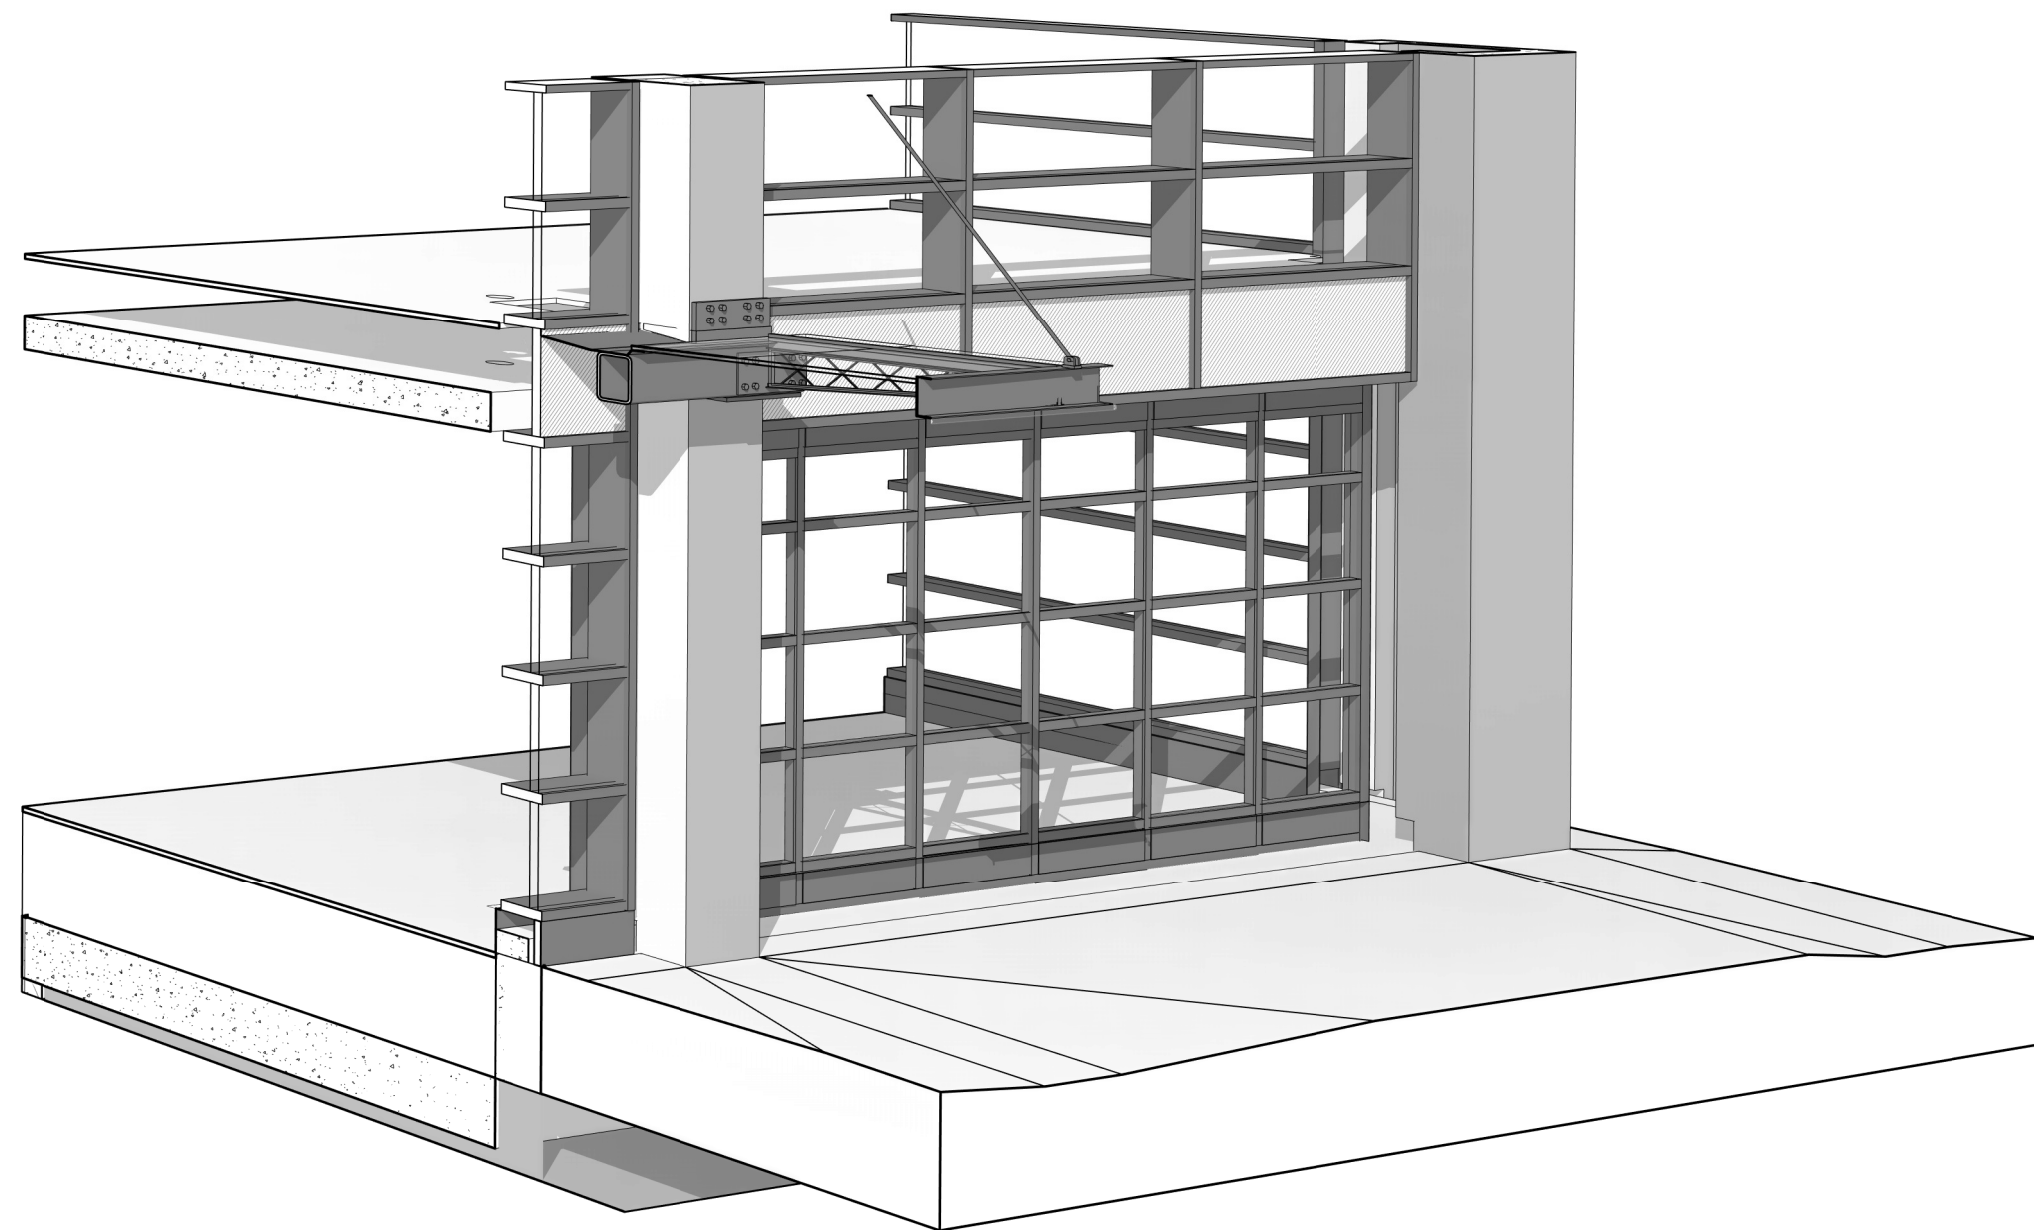

SOUTH STREET

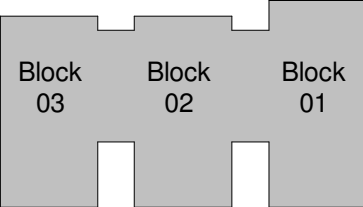

STUDIO WAY

NORTH STREET

NOTES

THIS DRAWING MUST NOT BE SCALED.

ALL DIMENSIONS ARE TO BE VERIFIED AND CHECKED ON SITE. ANY DISCREPANCIES THAT ARE, OR BECOME APPARENT SHOULD BE REPORTED TO CHAPMAN TAYLOR.

AREAS INDICATED ARE APPROXIMATE GROSS INTERNAL AREA. THEY RELATE TO THE LIKELY AREAS OF THE BUILDING AT THE CURRENT STAGE OF DESIGN. ANY DECISIONS TO BE MADE ON THE BASIS OF THESE PREDICTIONS, WHETHER AS TO PROJECT VIABILITY, PRE-LETTING, LEASE AGREEMENTS, OR THE LIKE, SHOULD INCLUDE DUE ALLOWANCE FOR THE INCREASES AND DECREASES INHERENT IN THE DESIGN DEVELOPMENT AND BUILDING PROCESS.

© COPYRIGHT CHAPMAN TAYLOR 2020

REV	DATE	BY	DESCRIPTION	CHK'D
T01	18.04.23	SZ	FIRST ISSUE FOR TENDER	SM

PROJECT STATUS
TENDER

CLIENT



ALLIED LONDON
DEVELOPMENT MANAGEMENT
33 Cork Street,
London
W1S 3NQ

PROJECT



CHAPMAN TAYLOR
GLOBAL ARCHITECTS & MASTERPLANNERS

MANCHESTER STUDIO
Banco Warehouse
4 Castle Street, Castlefield
Manchester M3 4LZ
United Kingdom
T +44 (0)161 628 6500
E manchester@chapmantaylor.com
www.chapmantaylor.com

DRAWING TITLE

RETRACTABLE WINDOW BAY

Scale	1 : 50 @ A1	0.5	2	5M
INTERNAL JOB NO	261CSC	APRIL 2023	SM	SM
PROJECT NUMBER	261CSC	CTA	XX	ZZ
ORIGINATOR	DR	A	22900	T01