



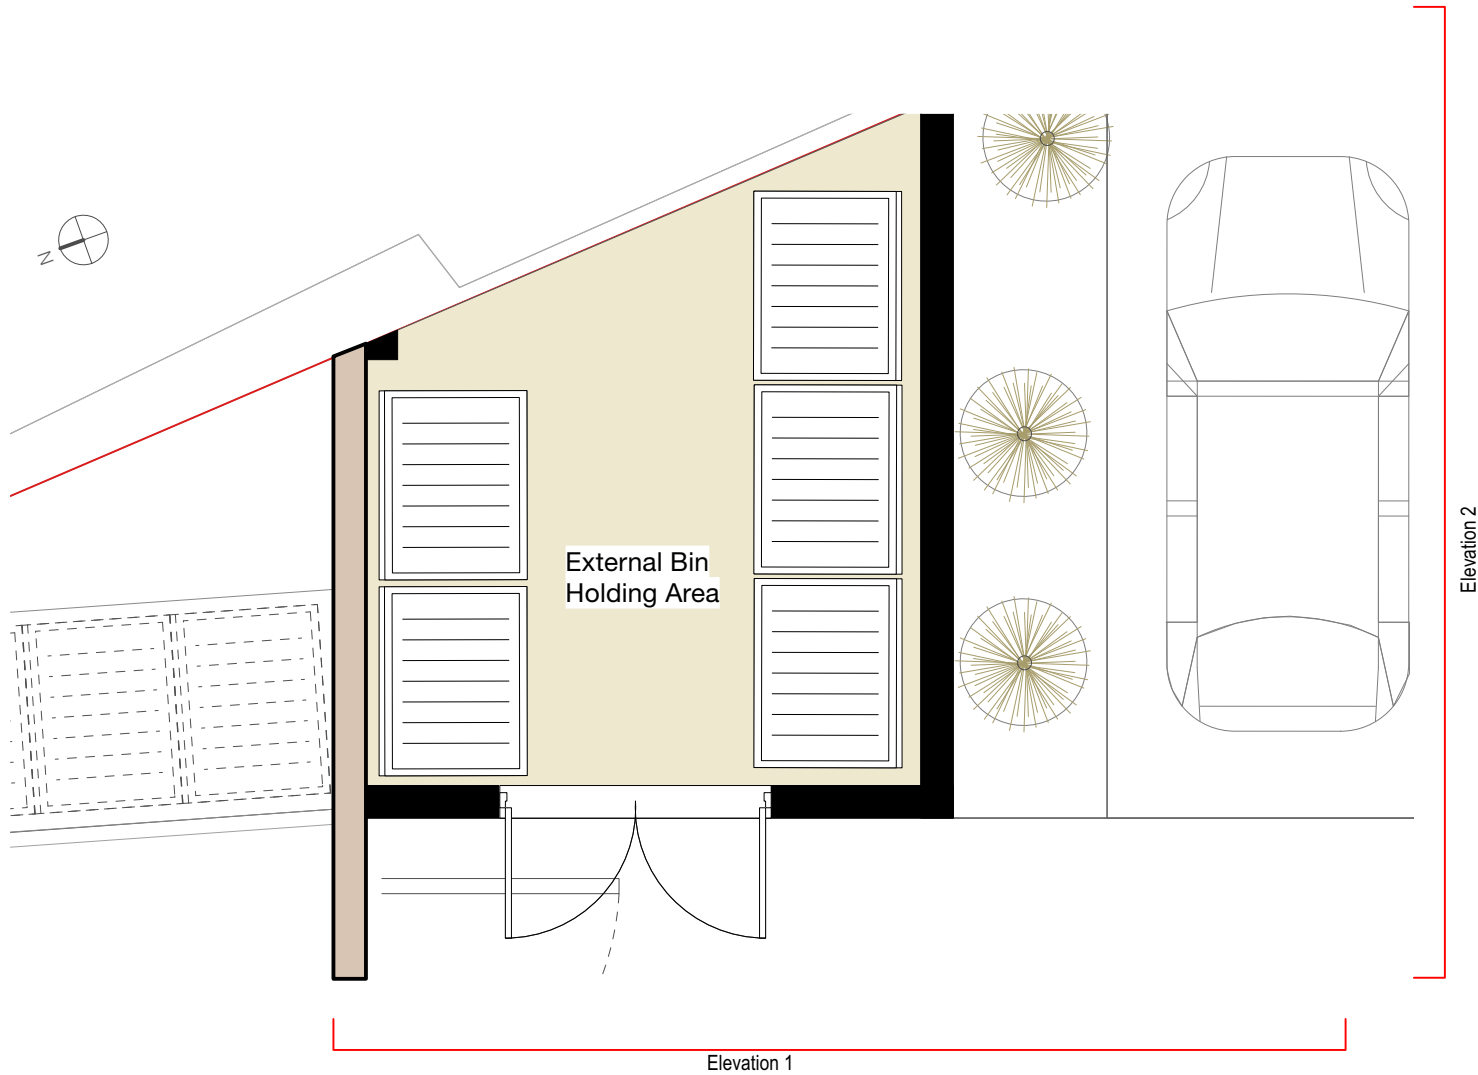

Bin Store - Plan
1:50




Coverdale Crescent

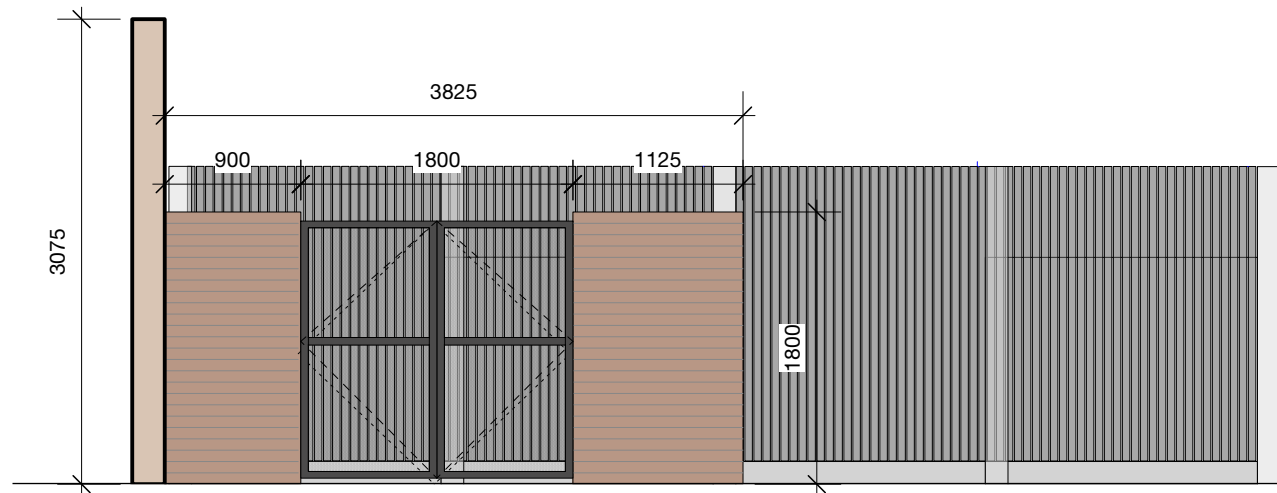

Elevation 1
1:50

Notes: Door Specification

- Hot dip galvanised to BS EN ISO 1461:1999
- Galvanised and Powercoated - Black with mesh panel in doors
- Fixing to masonry tbc by S/E / Contractor

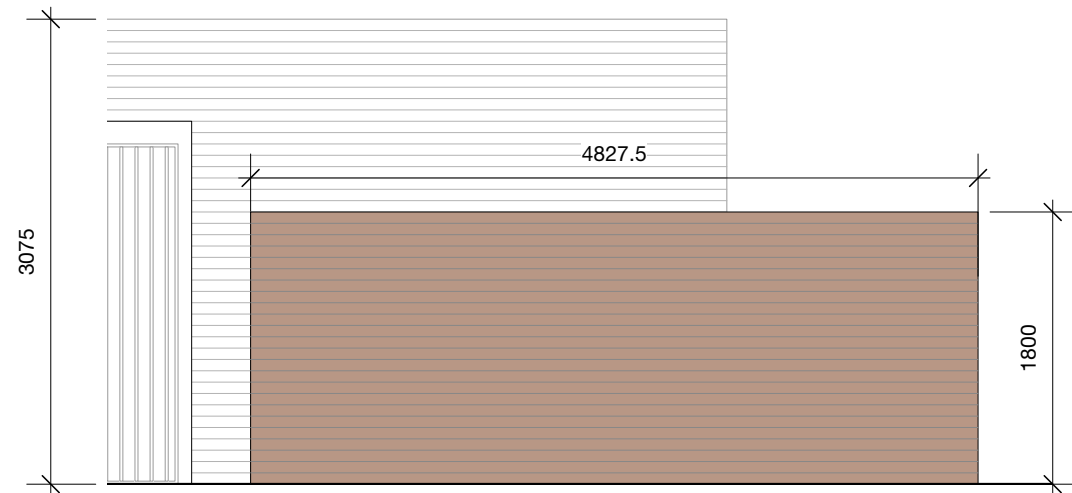

Elevation 2
1:50

Drawing Title: Proposed Bin Store
Date: 20/01/2024
Drawing no: 1326-212
Scale: AS NOTED @A3
Drawn: NS

revision:
revision notes:

1:50



DK-Architects

26 Old Haymarket
Liverpool
L1 6ER
0151 231 1209 T
mail@dk-architects.com E
www.dk-architects.com W