




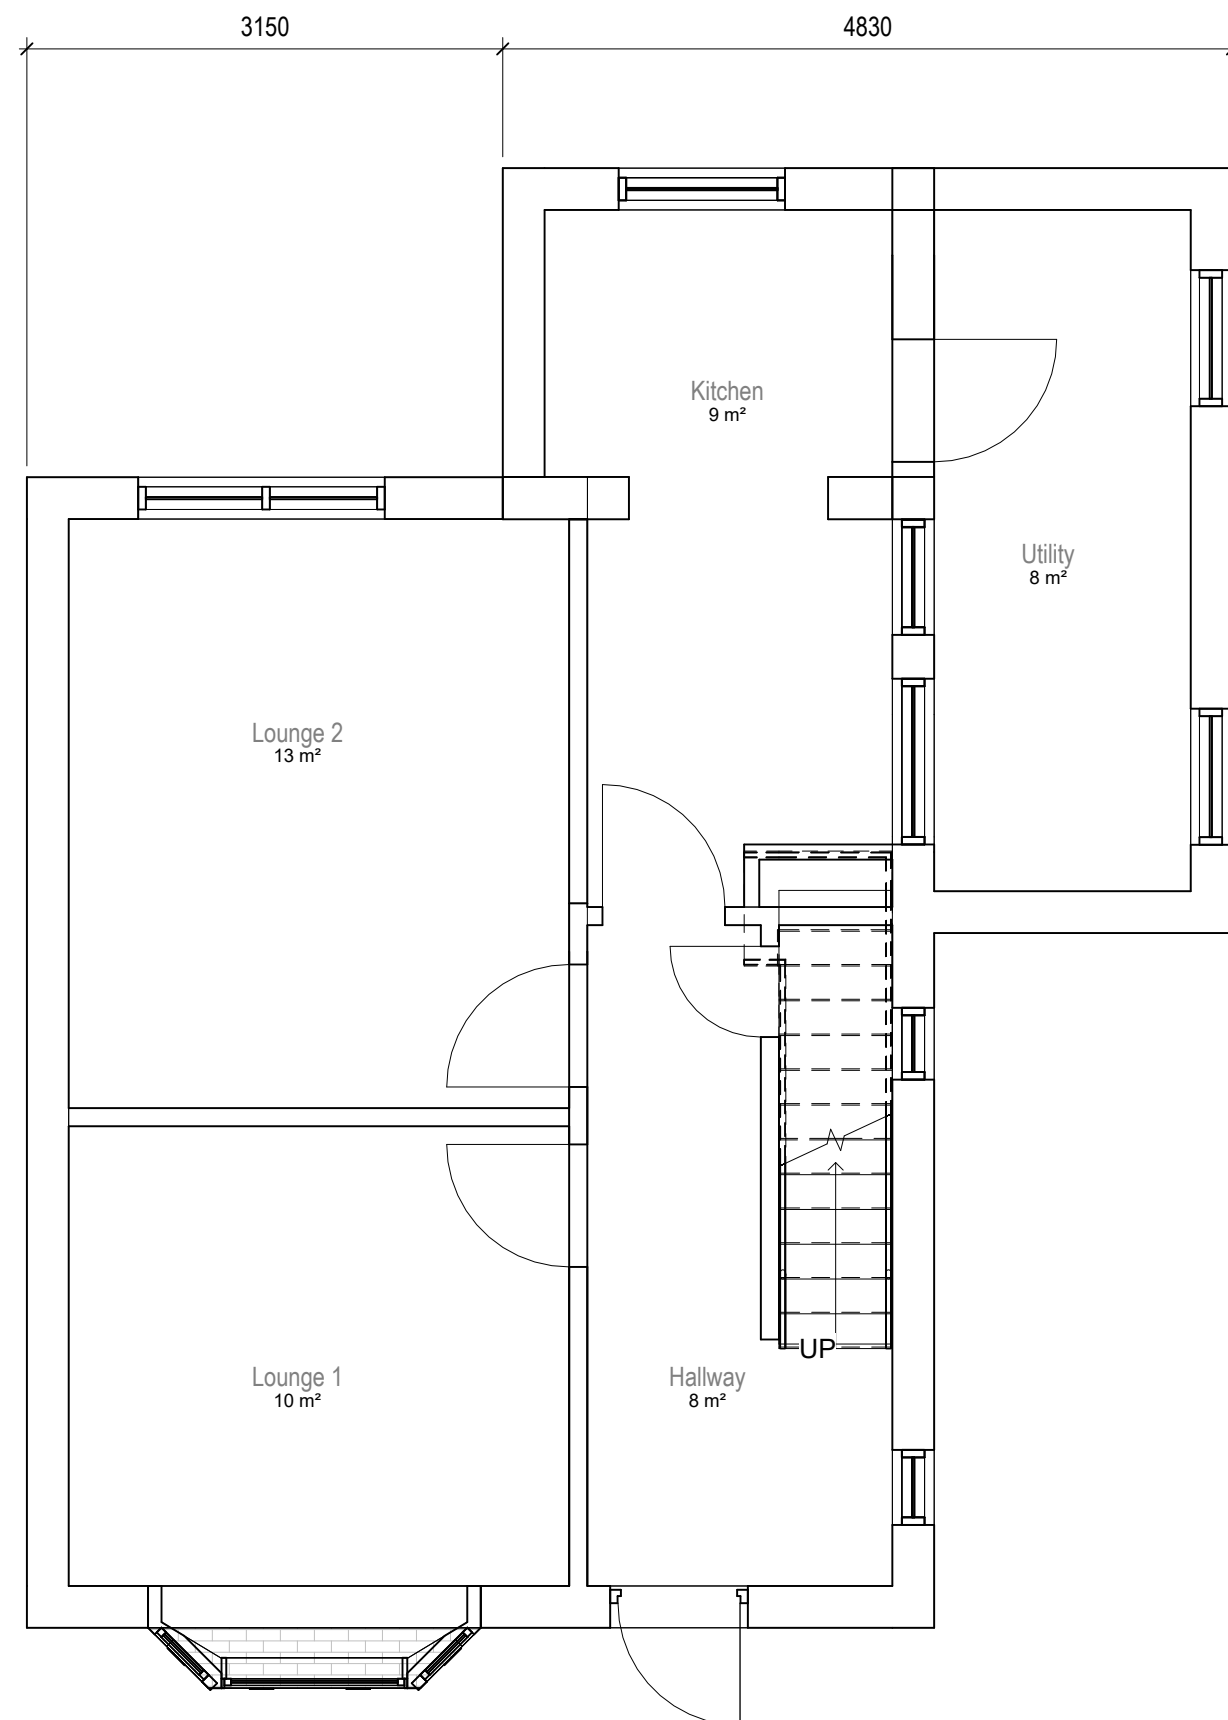


1 Level 0 Existing
1 : 50

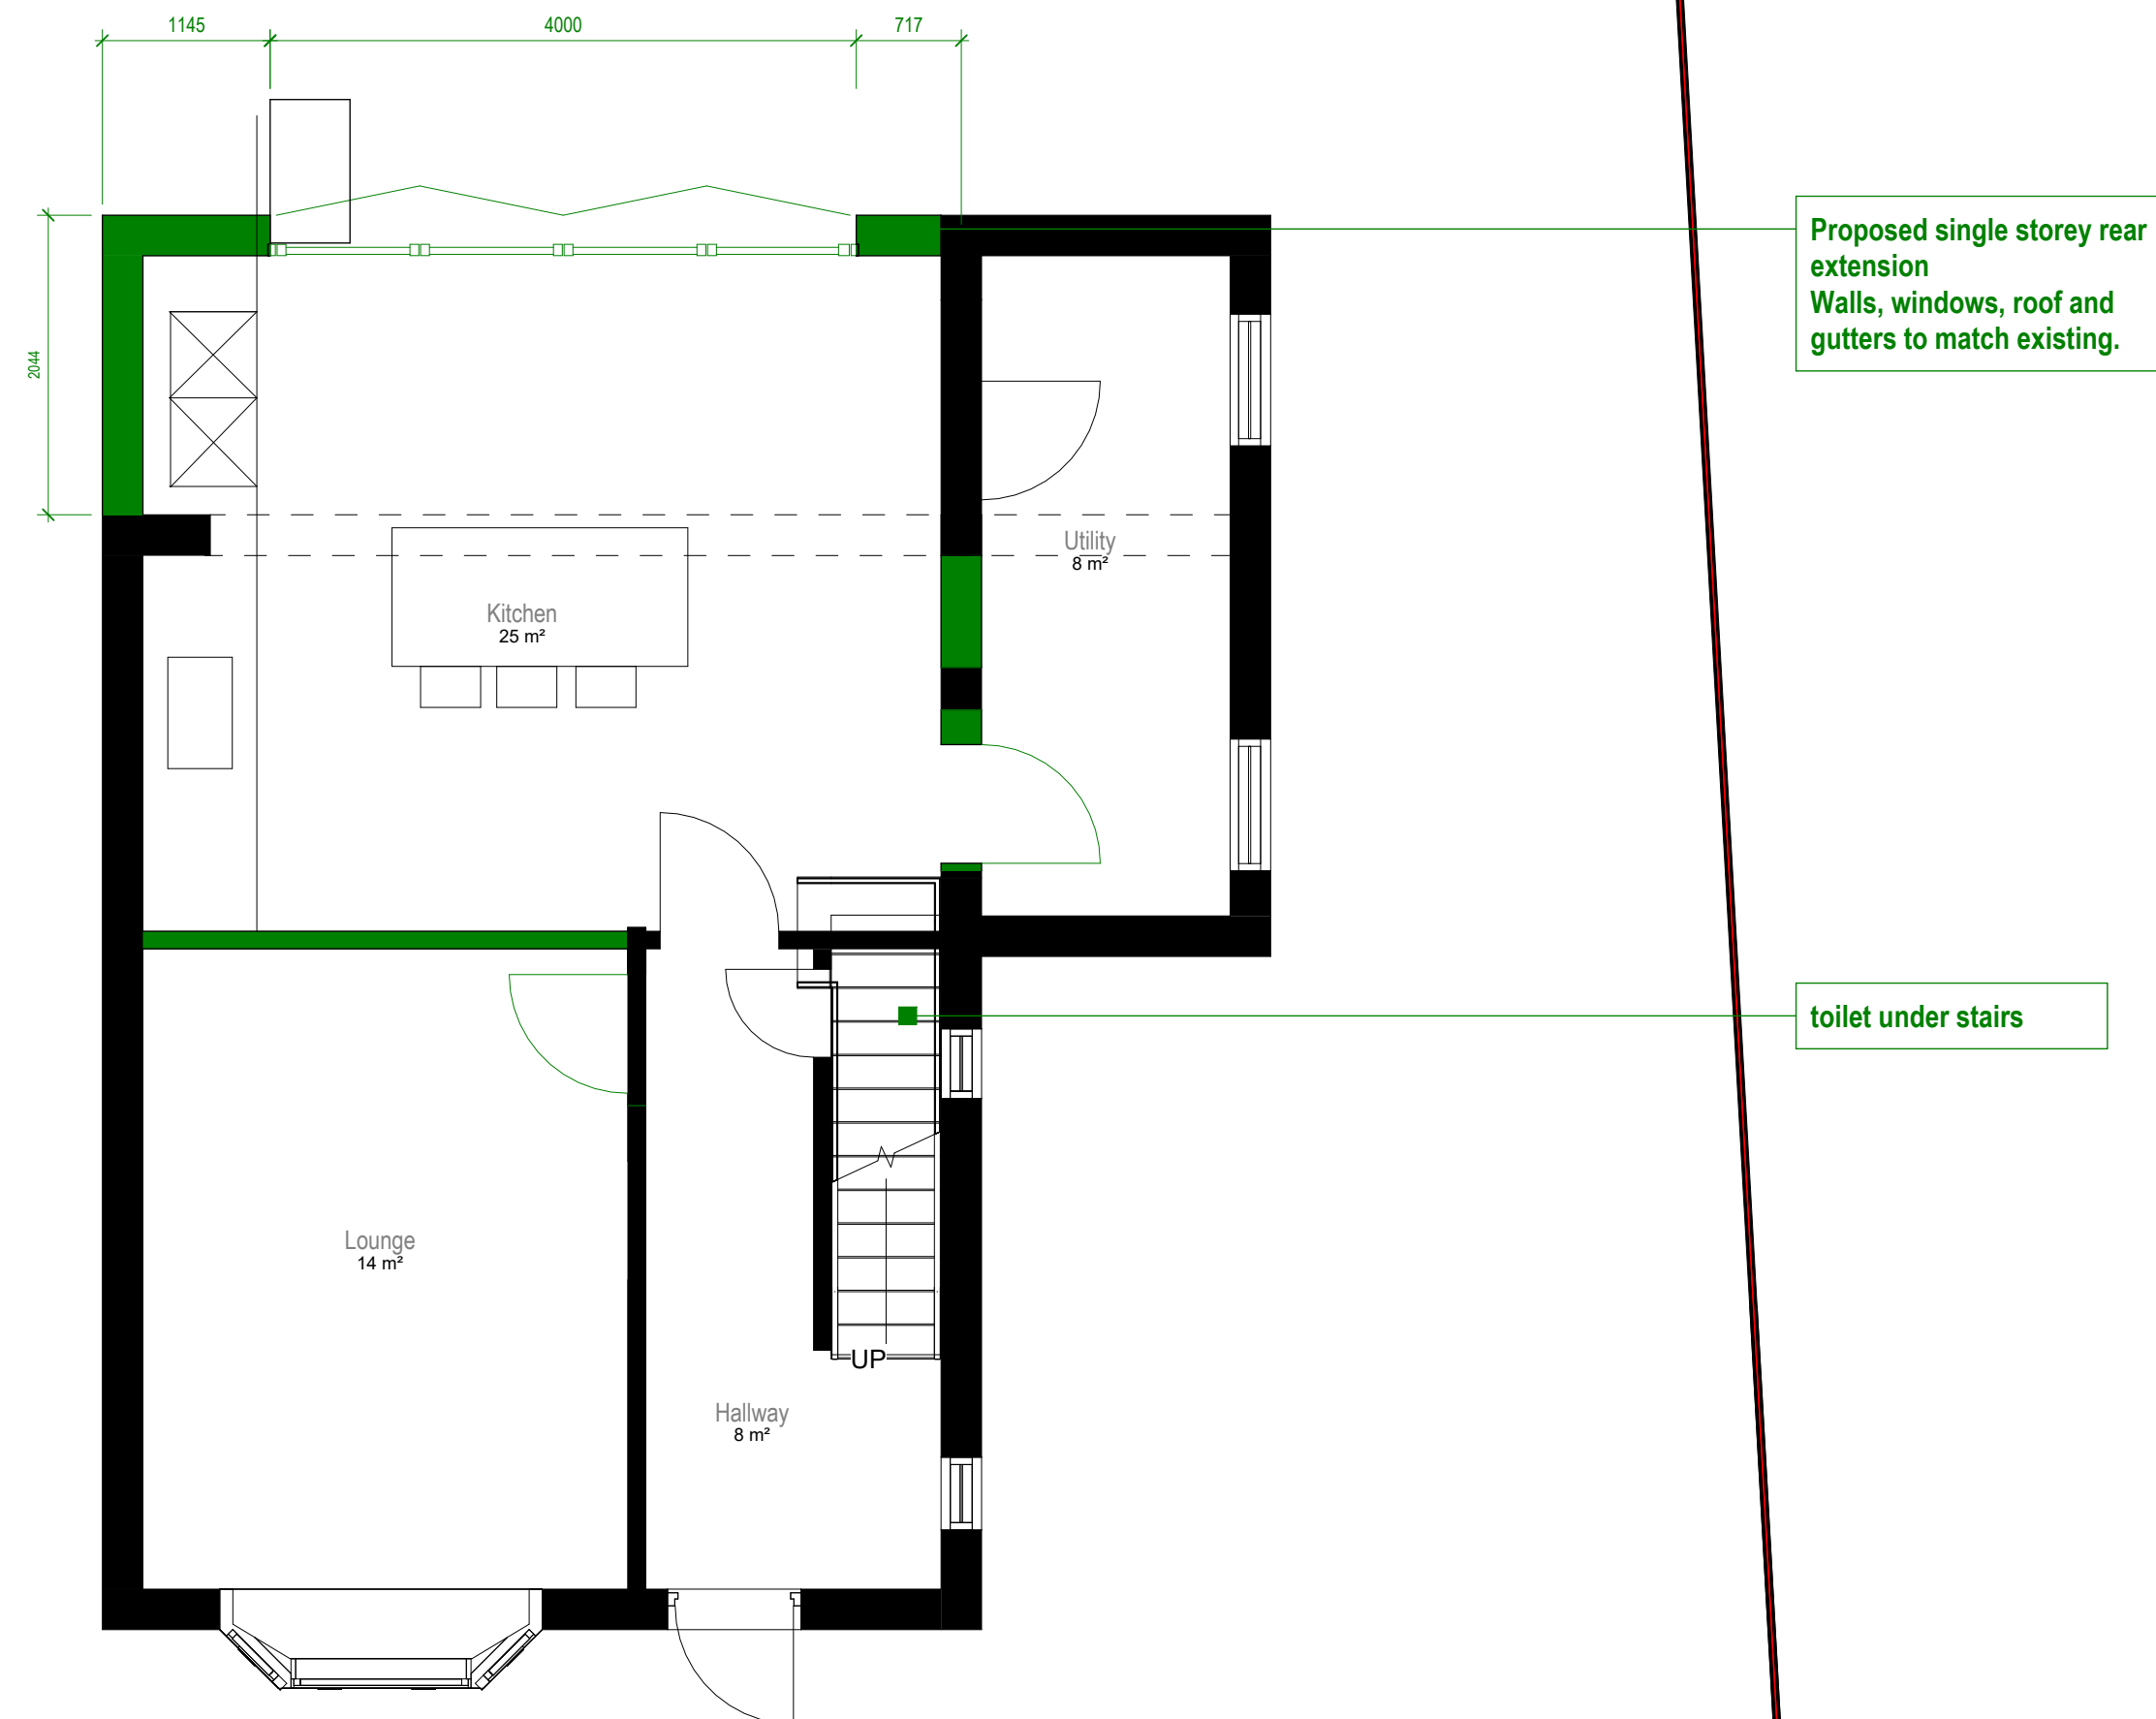

2 Level 0 Proposed
1 : 50

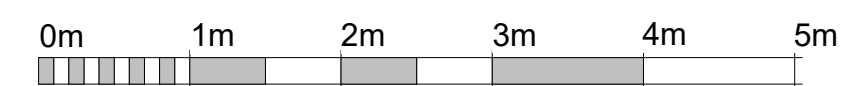

VISUAL SCALE 1:50 @ A1

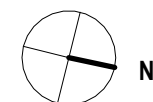

Status
LAWFUL DEVELOPMENT CERTIFICATE
Client
Ghulam Murthaza Ali

Project Title
6 MOOR ROAD WYTHENSHAW M23 9BG

Drawing Title
Existing and Proposed Ground Floor A1

Project No.
2023_45
Drawing No.
002-SI-XX-00-DR-I-P3
Drawing Date
1 : 50

Created By
Rakesh M

m83 Associates Ltd

187 Water Street, Manchester, M3 4JD
Telephone: 07470 671 234
Email: rakesh@m83associates.com

ARB
Architects
Registration
Board
RIBA
Chartered Practitioner