



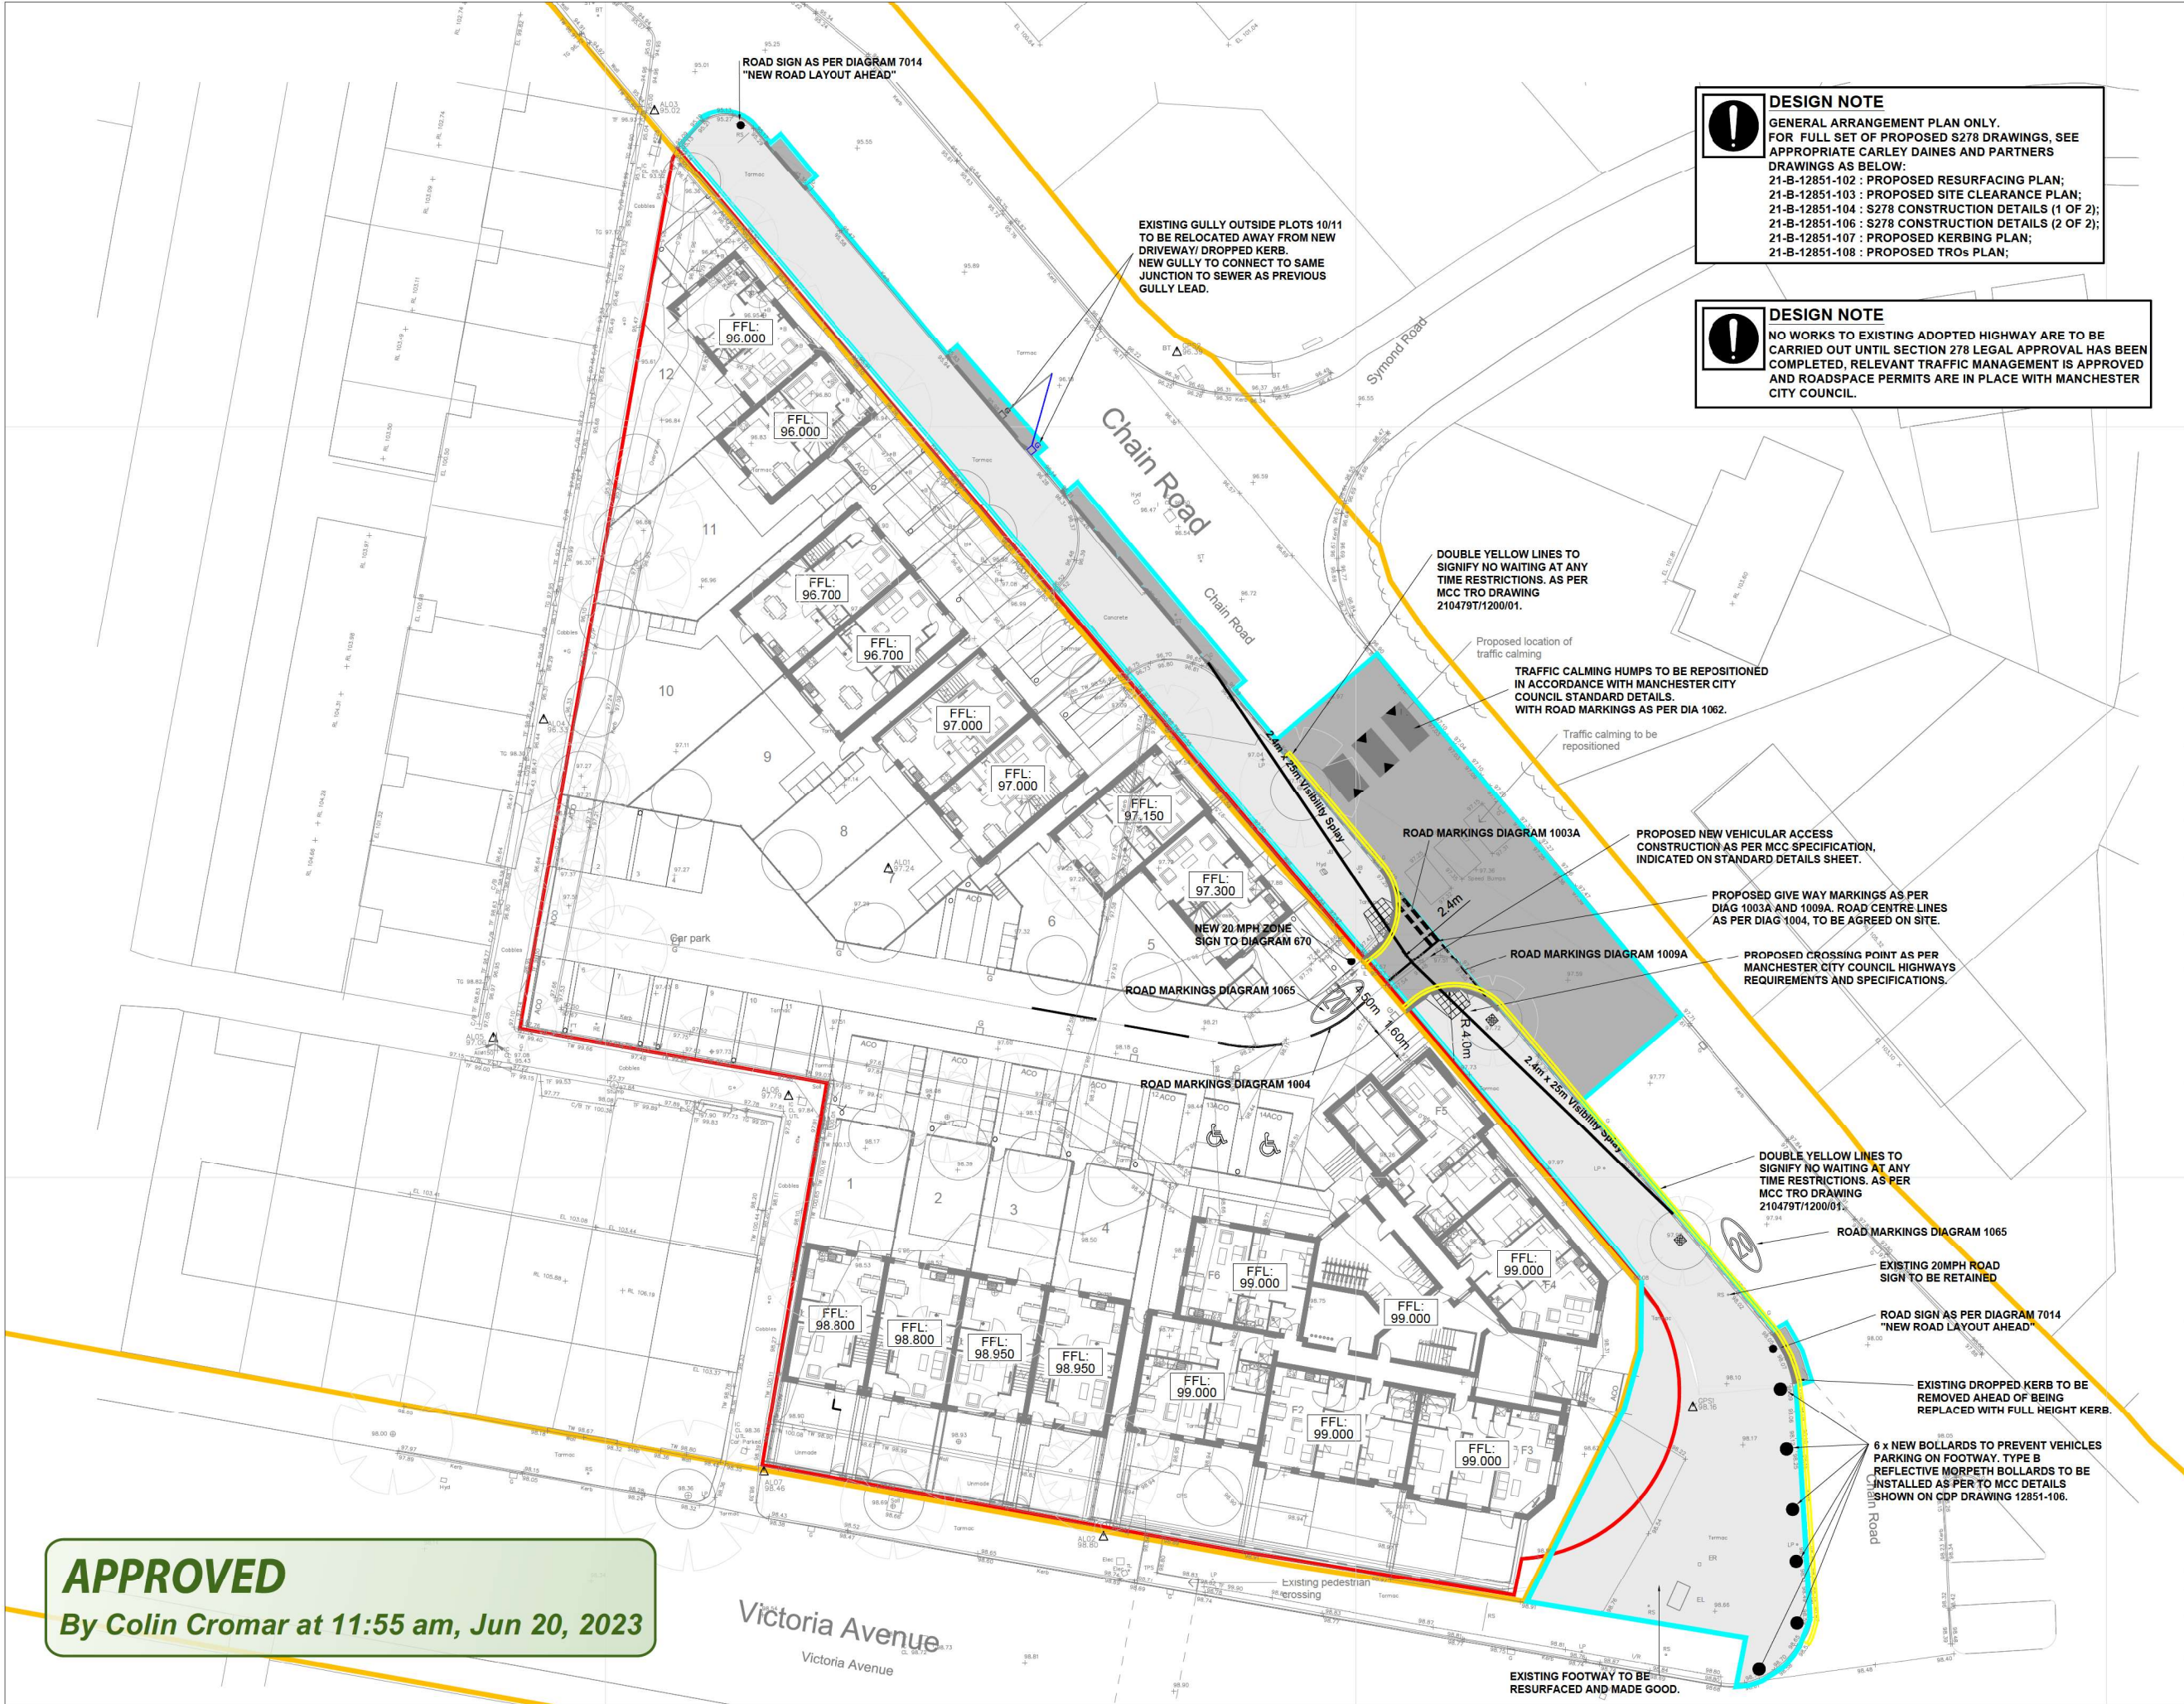

DESIGN NOTE
GENERAL ARRANGEMENT PLAN ONLY.
FOR FULL SET OF PROPOSED S278 DRAWINGS, SEE APPROPRIATE CARLEY DAINES AND PARTNERS DRAWINGS AS BELOW:
21-B-12851-102 : PROPOSED RESURFACING PLAN;
21-B-12851-103 : PROPOSED SITE CLEARANCE PLAN;
21-B-12851-104 : S278 CONSTRUCTION DETAILS (1 OF 2);
21-B-12851-106 : S278 CONSTRUCTION DETAILS (2 OF 2);
21-B-12851-107 : PROPOSED KERBING PLAN;
21-B-12851-108 : PROPOSED TROs PLAN;

DESIGN NOTE
NO WORKS TO EXISTING ADOPTED HIGHWAY ARE TO BE CARRIED OUT UNTIL SECTION 278 LEGAL APPROVAL HAS BEEN COMPLETED, RELEVANT TRAFFIC MANAGEMENT IS APPROVED AND ROADSPACE PERMITS ARE IN PLACE WITH MANCHESTER CITY COUNCIL.

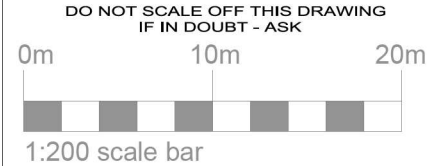

SITE LOCATION
CHAIN ROAD,
BLACKLEY,
MANCHESTER.
M9 ORD.
EASTINGS: 386000;
NORTHINGS: 404140.

- SITE OWNERSHIP BOUNDARY
- EXISTING HIGHWAY BOUNDARY
- EXTENTS OF S278 WORKS
- PROPOSED NEW CARRIAGEWAY CONSTRUCTION/ AMENDMENTS
- PROPOSED NEW FOOTWAY CONSTRUCTION/ AMENDMENTS
- PROPOSED NEW KERBLINES. SEE KERBING PLAN.
- PROPOSED TACTILE PAVING SLABS/ CROSSING POINTS.
- EXISTING GULLY (WHITE) TO BE RELOCATED (BLUE)
- PROPOSED ROAD MARKINGS AS PER RELEVANT DIAGRAMS. SEE: 12851-108.
- PROPOSED DOUBLE YELLOW LINES. SEE MCC TRO PLAN FOR EXACT LOCATIONS.

E	05/05/23	BOLLARDS ADJUSTED AS PER MCC REQUEST.
D	24/04/23	ADDITIONAL BOLLARDS ADDED AS PER MCC REQUEST.
C	06/04/23	REVISED IN ACCORDANCE WITH MCC HIGHWAYS ENGINEERS LATEST COMMENTS.
B	05/04/23	REVISED IN ACCORDANCE WITH MCC HIGHWAYS ENGINEERS LATEST COMMENTS.
A	21/03/23	REVISED IN ACCORDANCE WITH MCC HIGHWAYS ENGINEERS LATEST COMMENTS.
-	26/01/23	GENERAL ARRANGEMENT INITIAL ISSUE. REFER TO INDIVIDUAL DRAWING REFERENCES.
REV.	DATE	DESCRIPTION

CLIENT
GREAT PLACES HOUSING GROUP
BOWKER SADLER ARCHITECTURE

Carley Daines and Partners Limited
Consulting Civil and Structural Engineers
11 Bridgewater Road Walkden
Worsley Manchester M28 3JE
Tel 0161 799 2720 Fax 0161 790 3474
E-mail mail@carleydaines.co.uk

TITLE
CHAIN ROAD
BLACKLEY, MANCHESTER
SECTION 278 DRAWINGS
PROPOSED
GENERAL ARRANGEMENT
(SEE INDIVIDUAL DRAWING LIST)

Drawn	AM	Checked	MH
Date	25/01/2023	Date	25/01/2023
Scale	1:200	@	A1
Drawing No.	21-B-12851-100		E