
DOMESTIC WATER SERVICE LAYOUT LEGEND

- EXISTING PIPEWORK
- MAINS COLD WATER SERVICE
- BOOSTED COLD WATER SERVICE
- HOT WATER SERVICE FLOW
- HOT WATER SERVICE RETURN
- PIPEWORK AT LOW LEVEL
- PIPEWORK AT HIGH LEVEL / CEILING VOID
- PIPEWORK BELOW GROUND
- PIPEWORK RISE / FALL
- IV — ISOLATION VALVE
- DCV — DOUBLE CHECK VALVE
- WATER SERVICE OUTLET
- TMV — THERMOSTATIC MIXING VALVE
- STR — STRAINER
- TP — TEST POINT
- DC — DRAIN COCK
- AV — AIR VENT
- SV — SAFETY VALVE
- PRV — PRESSURE REDUCING VALVE
- FC — FLEXIBLE CONNECTION
- P — PRESSURE GAUGE
- T — TEMPERATURE GAUGE
- T — TEMPERATURE SENSOR
- M — METER
- SV — SOLENOID SHUT OFF VALVE
- PIR — PASSIVE INFRARED SENSOR (BY OTHERS)
- WATER PLANT
- EV — EXPANSION VESSEL
- PLANT REFERENCE

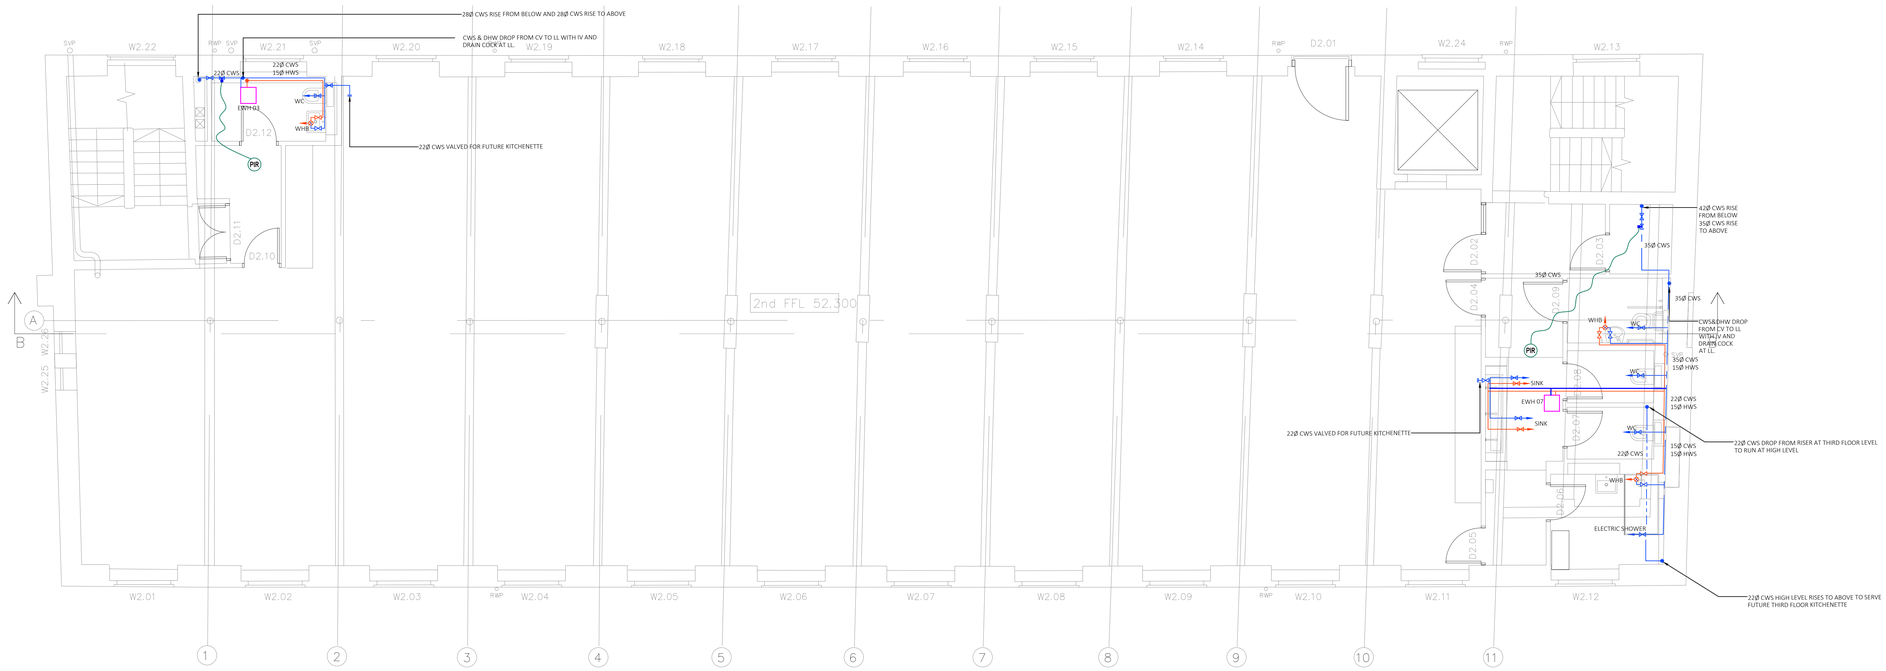

PRELIMINARY

Rev	Revision description	Date	Drawn by	Checked by
P3	UPDATED INLINE WITH COMMENTS RECEIVED	12.12.23	K.H	A.M
P2	UPDATED INLINE WITH COMMENTS RECEIVED	11.12.23	K.H	A.M
P1	PRELIMINARY	07.12.23	K.H	A.M

Client: Workspace Design & Build

Project: Neptune Mill

Title: Domestic Water Service
Second Floor

Solution environmental services
Pure Office, Brooks Drive,
Cheadle Royal Business Park, Cheadle, SK8 3TD
Tel: 0161 532 9460
www.solution-es.co.uk

Drawn by	Checked by	Scale	Sheet Size	Date
K.H	A.M	1:50	A0	12.12.23

Drawing No.: SE4676/M10

Revision: P3