


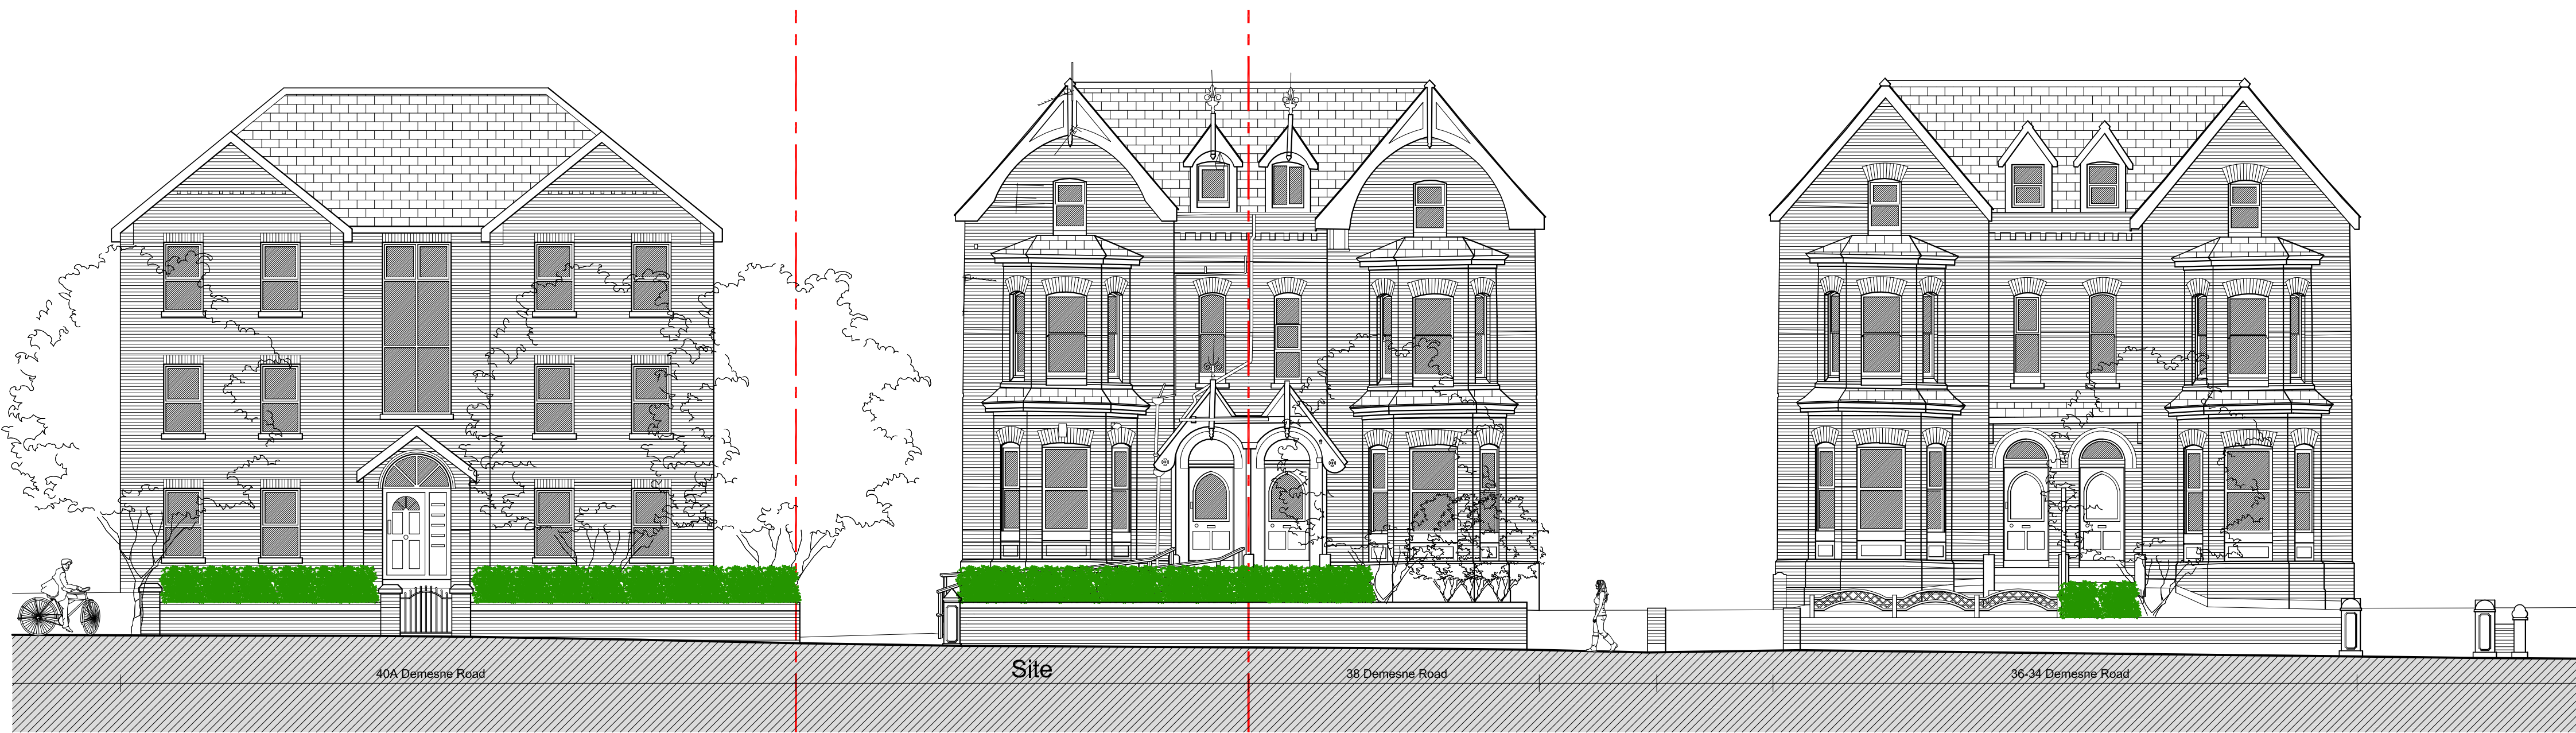

Proposed Demesne Road Street-scene 1:100



Existing Demesne Road Street-scene 1:100

Scale Bar 1:100

