


REVISION	DATE	DESCRIPTION
A	17/01/24	UPDATED TO PLANNING COMMENTS

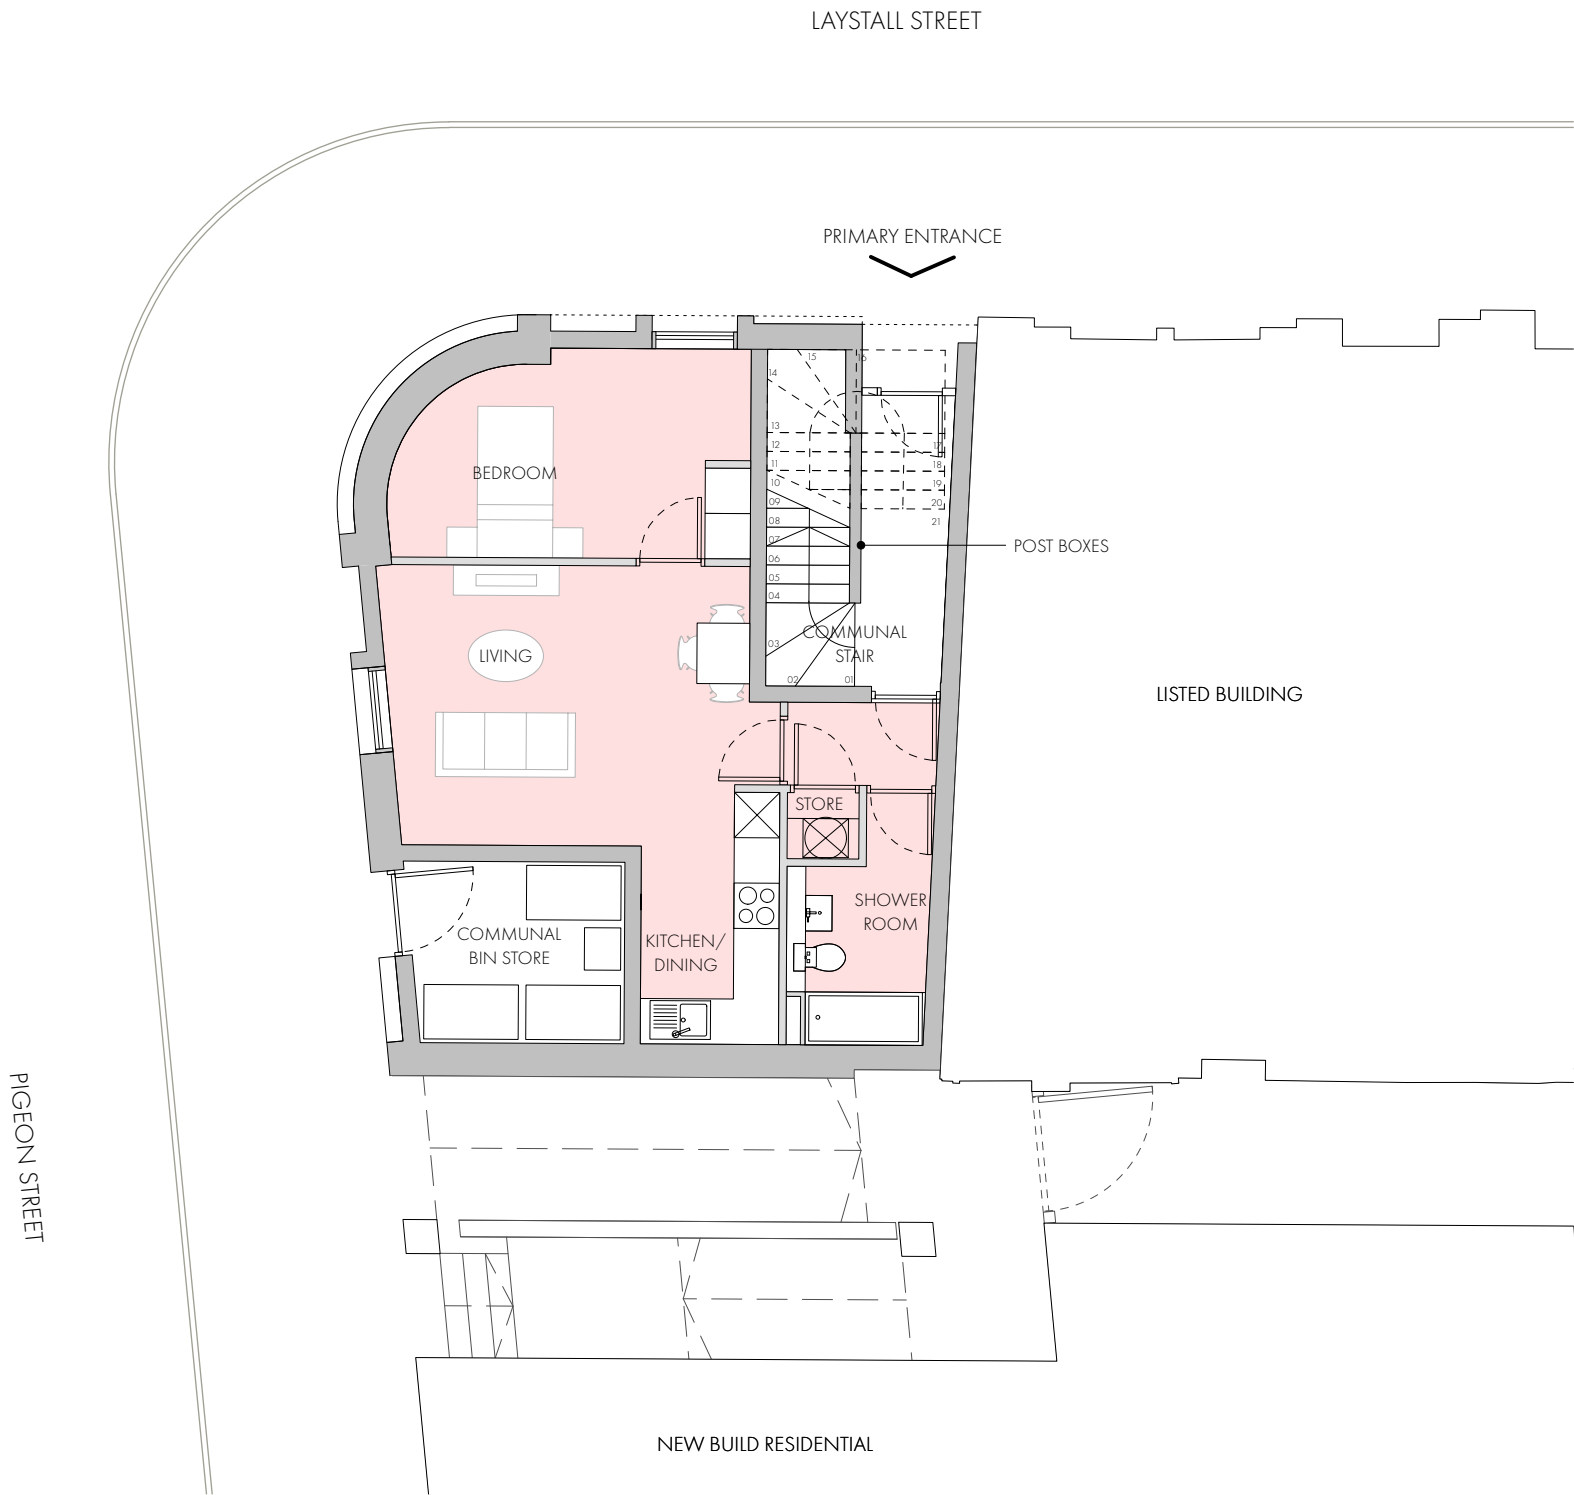

OMIArchitects

31 Blackfriars Road, Salford, Manchester, M3 7AQ
+44(0)161 832 3242 / info@omiarchitects.com / www.omiarchitects.com

PROJECT	LAYSTALL STREET - LISTED BUILDING EXTENSION					
DRAWING	PROPOSED PLAN - L00					
DATE	AUG 23	DRAWN BY	DS	SCALE	1:100	@A3
JOB NO.	1383	DWG.NO.	L0310			

PROPOSED PLAN - L00
1:100 @ A3