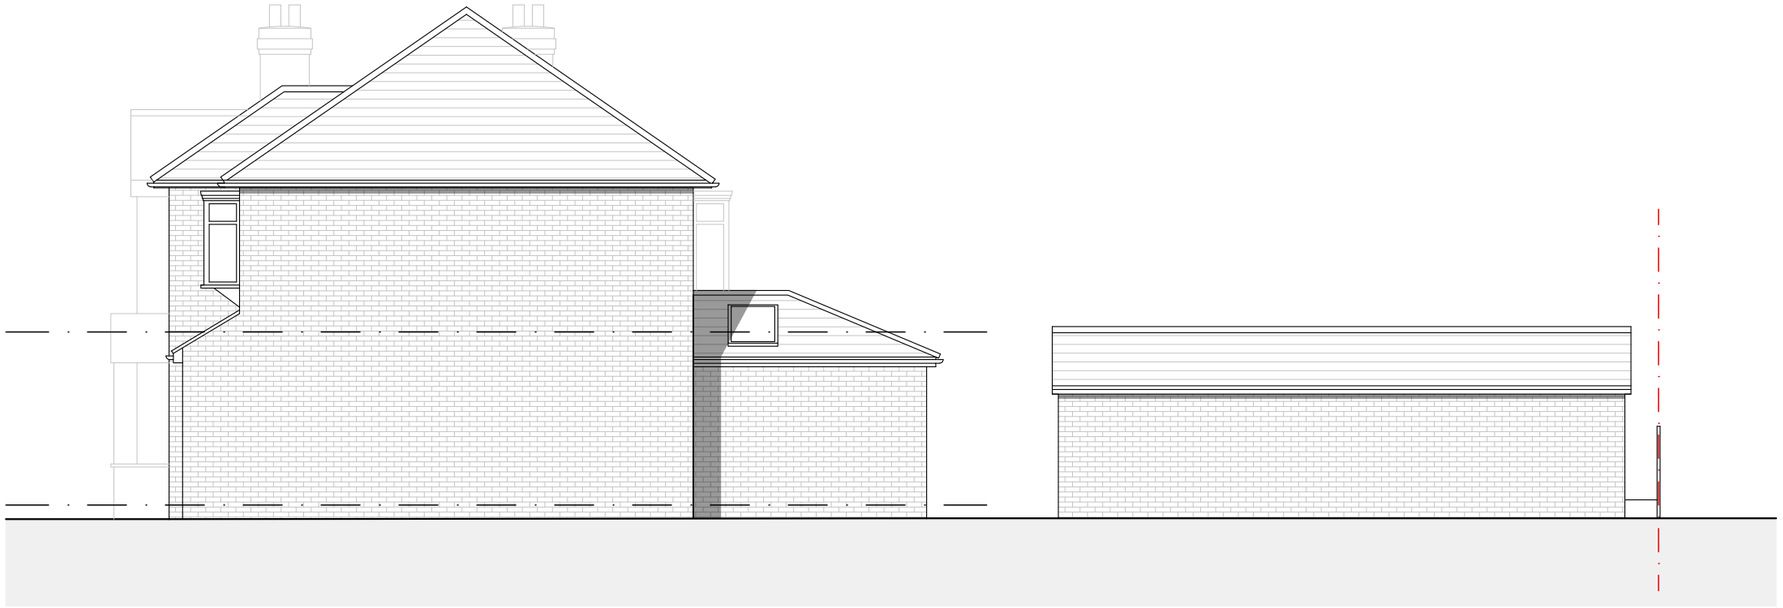

EXISTING FLANK ELEVATION
1:100

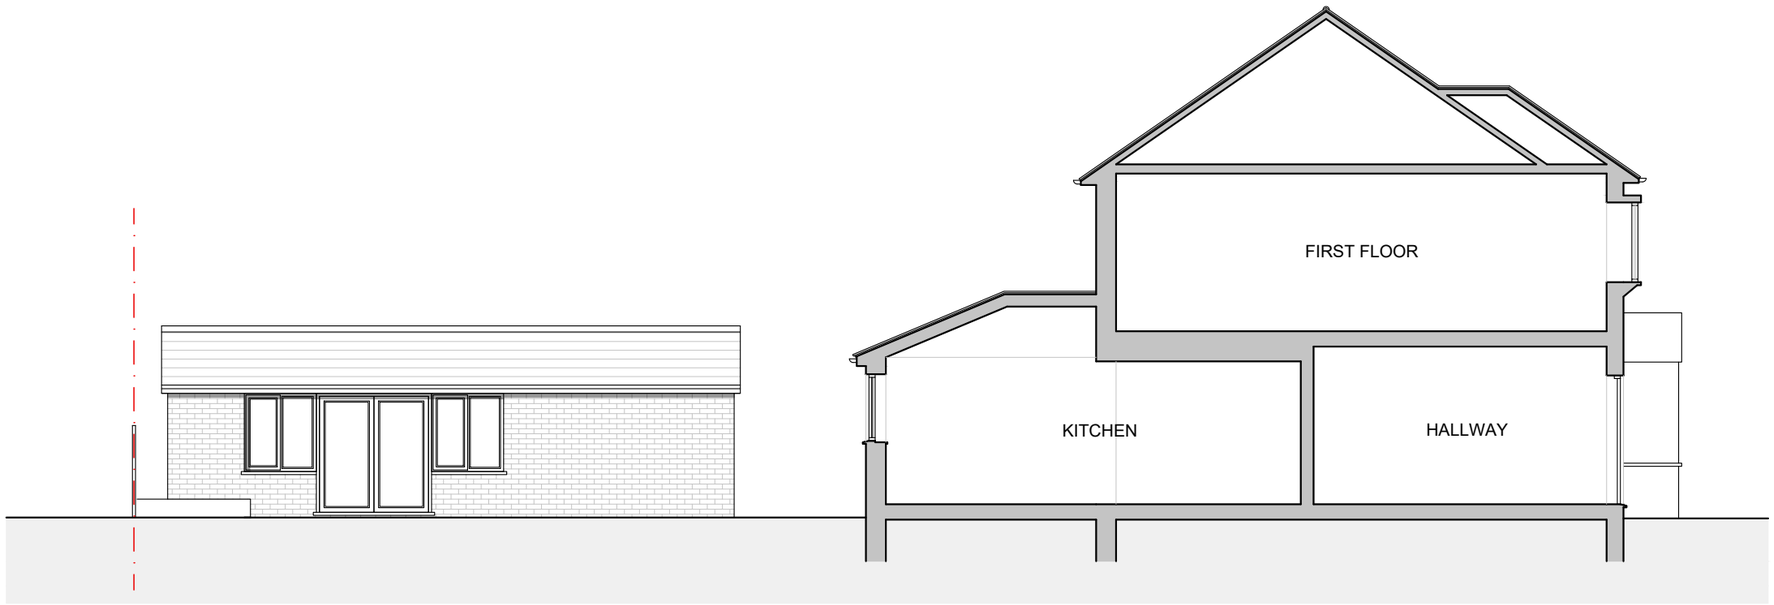

EXISTING SECTION AA
1:100

Issue:

PLANNING

Revision:

0mm 20mm 40mm
0m 2m 4m
SCALE BAR - 1:100

DSQUARE ARCHITECTS
61 Mosley Street, Manchester, M2 3HZ
0161 222 3734 | info@dsquare-architects.co.uk
www.dsquare-architects.co.uk

Client:
Messrs. Leek and Paterson

Site:
470 Parrs Wood Road
Manchester, M20 5QQ

Title:
Existing Elevations
(Sheet 2)

Scale: 1:100 @ A3
Date: Sept. 2023
Drawn: DD

Drg. No. 2318-04
Rev. P1