


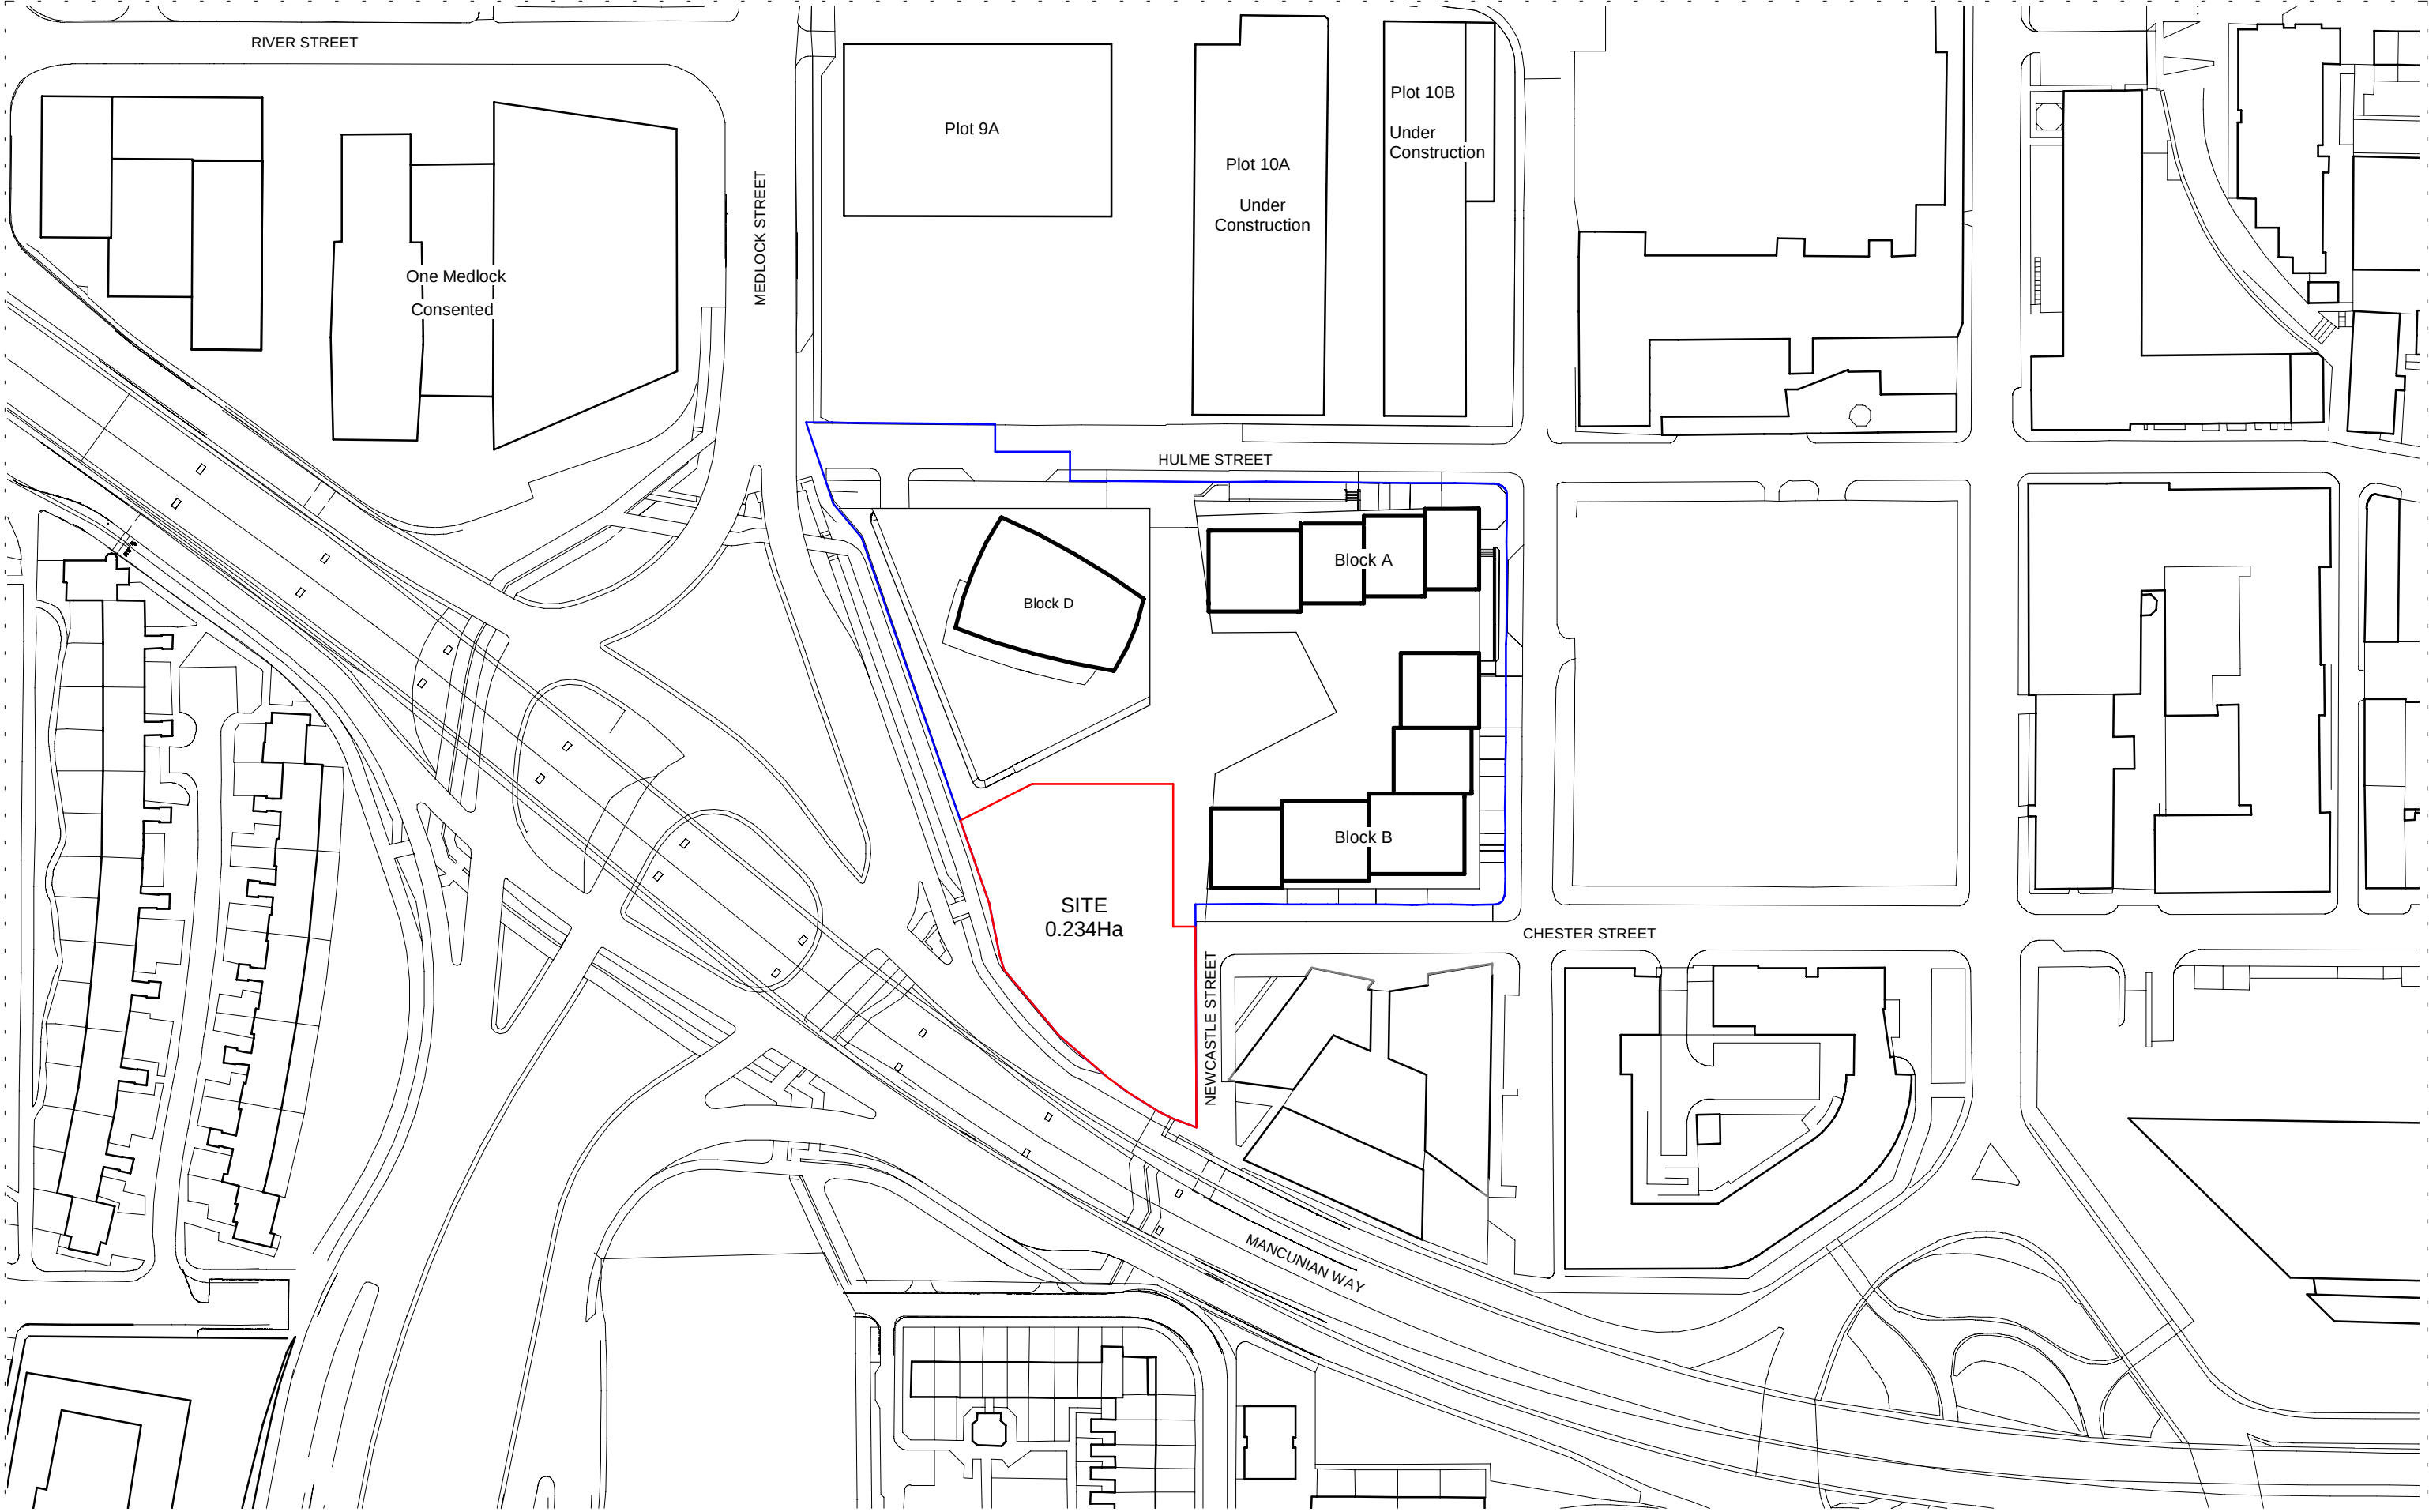

This drawing is copyright.
Do not scale off dimensions.
All dimensions to be checked on
site by contractor.
Contractor to report any
dimensional discrepancies,
errors or omissions prior to
commencing on site.

— Planning boundary — Ownership boundary



First Street South, Block C, Manchester

PLANNING

Existing Site Location Plan

10474-SHP-Z0-A-B5D8-G100-XP-XX-001

28/11/2023

P01

10474

1 : 1250@ A3

simpsonhaugh

Manchester
+44 (0)161 835 2345

London
+44 (0)20 7549 4000