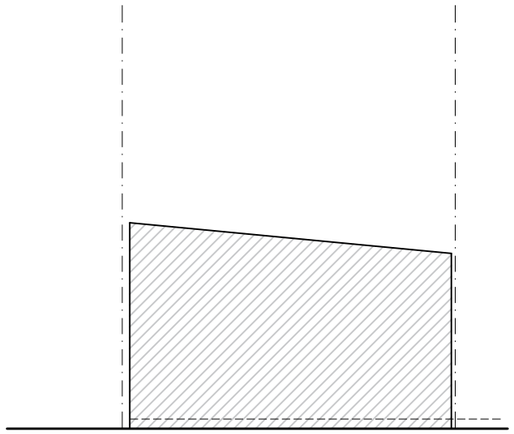

Proposed GA Adjoining Elevation
Scale 1:100 @ A3

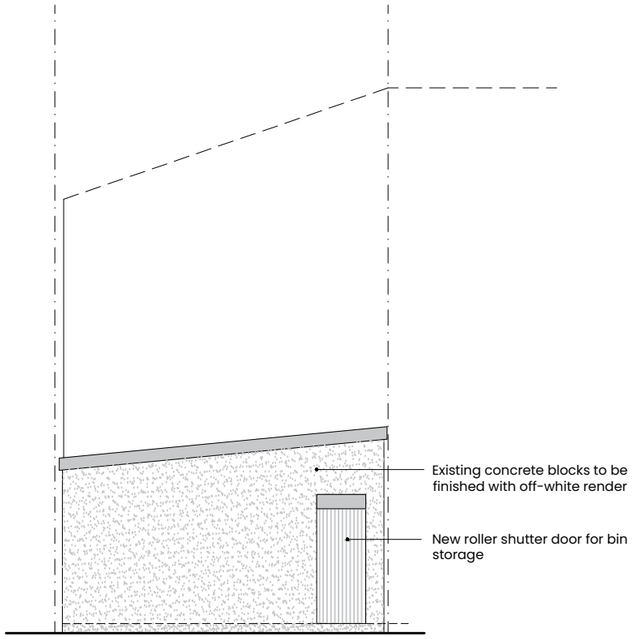

Proposed GA Side Elevation
Scale 1:100 @ A3

0 2 5

SCALE BAR 1:100

General Notes:

All site dimensions shall be verified by the Contract site prior to commencing any works.

Do not scale from this drawing.

Design intent drawing only. Construction to comply latest building regulation requirements.

This drawing is the property of "Studio Tashkeel Architecture Ltd." and copyright is reserved by ther drawing is not to be copied or disclosed by or to an unauthorised persons without the prior written con of Studio Tashkeel Architecture Ltd.

Rev	Description	Date	Dr by	App b
-	First Issue	12.01.2024	SM	MK

STUDIO **TASHKEEL**
ARCHITECTURE LTD.
89 Princess Street
Manchester M1 4HT
United Kingdom

T +44(0)161 694 6375
E info@StudioTashkeel.com
www.studiotashkeel.com

client name
Mr Mohammed Abbas

project
461 Cheetham Hill Rd, M8 9PA

drawing
Proposed Elevations B

project number		scale
23_151		1:100 @ A3
drawing number	**rev**	**issue status**
PL_007	-	Planning

This drawing is to be read in conjunction with all related drawings. All dimensions must be checked and verified on site before commencing any work or producing shop drawings.The originator should be notified immediately of any discrepancy. This drawing is copyright and remains the property of Studio Tashkeel Architecture Ltd