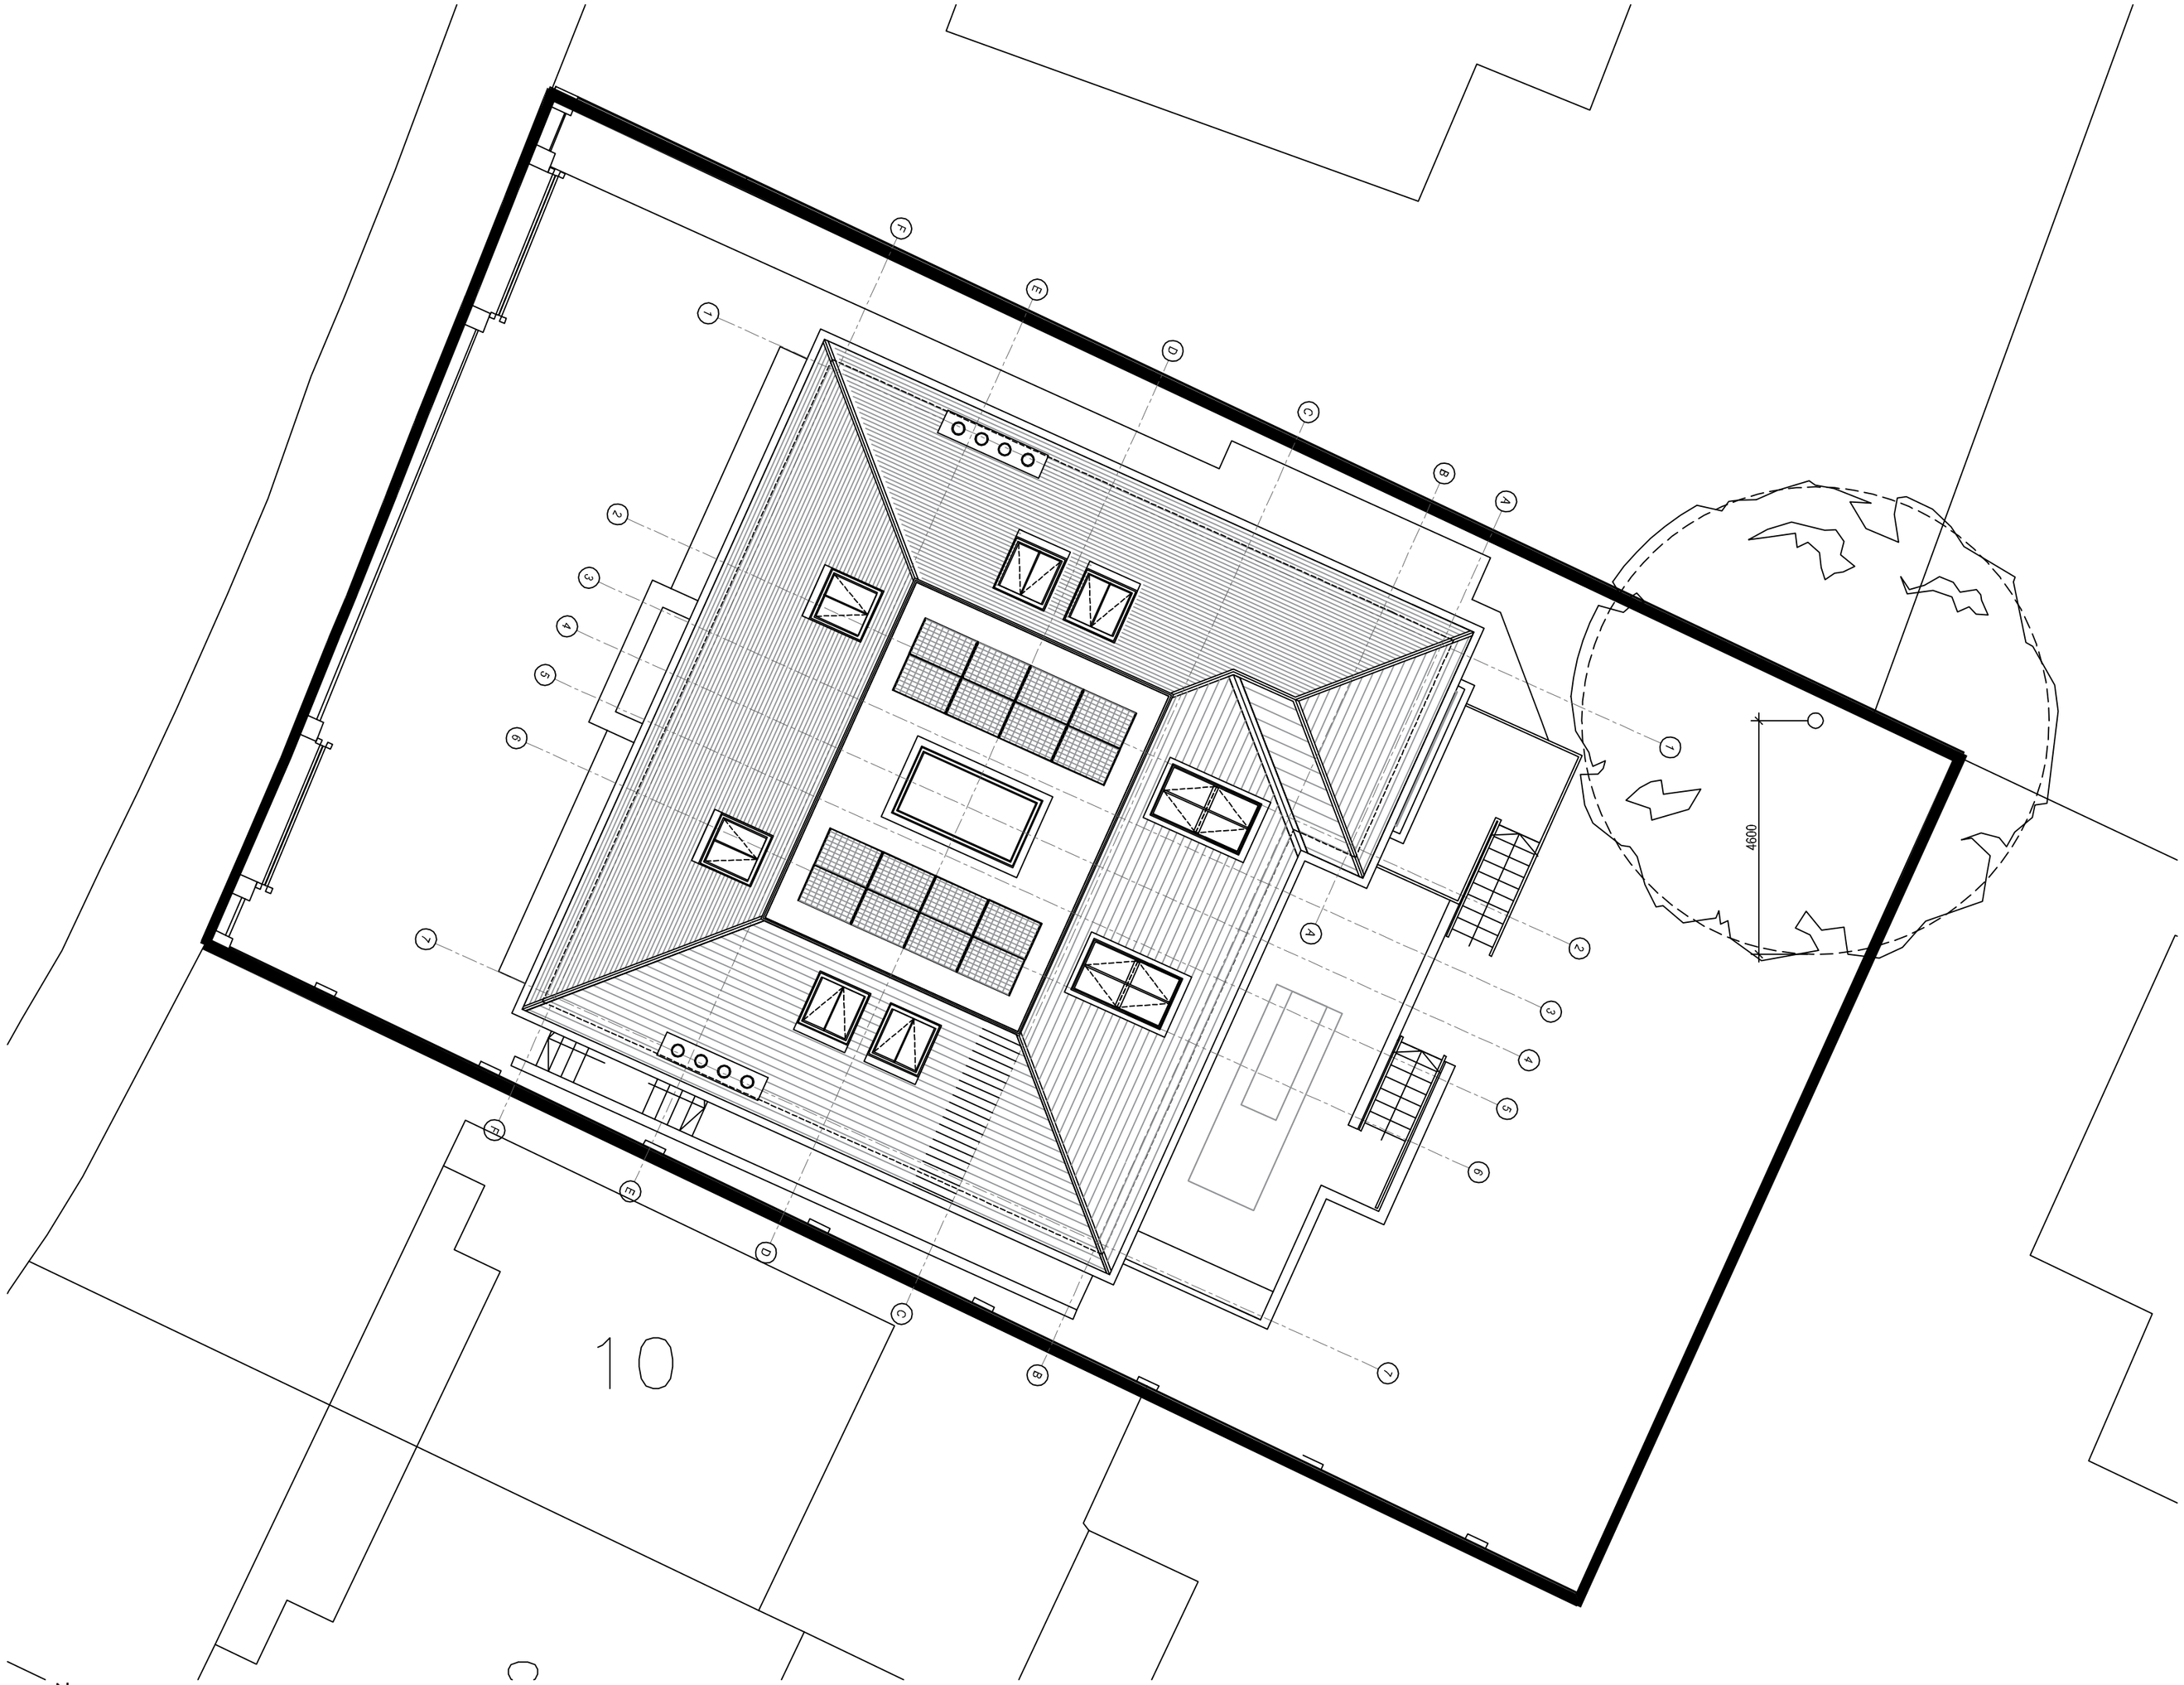


Key

Root Protection Zone

Area of ground around tree that should be protected throughout development works with protective fencing to form a construction exclusion zone. Refer to Method Statement report for further details

SCALE 1:100

TREE IMPACT PROTECTION PLAN

DO NOT SCALE OFF DRAWING : PLEASE CHECK ALL DIMENSIONS ON SITE

This drawing is to be read in conjunction with all relevant specifications, documents and other issued job drawings. Discrepancies or omissions must be reported to the client. The contractor is to check and verify all building and site dimensions and to check levels before work commences.

ALL INFORMATION CONTAINED ON THIS DRAWING REMAINS COPYRIGHT OF PRIME PROPERTY LIMITED ©

Revision :	Issue Date :	Revision Comments :	By :

Client Details :

Project Title :
The Lauriston
No 12 Manchester Road

Drawing Title :
Tree Impact protection Plan

Project Stage :			Works Package :		A2 Scale :
			PLANNING		1:100
Project No :	**Drawing No :**	**Revision :**	**Drawn :**	**Checked :**	**Authorised :**
1981	800-00	C	CP	SEP_23	JP