


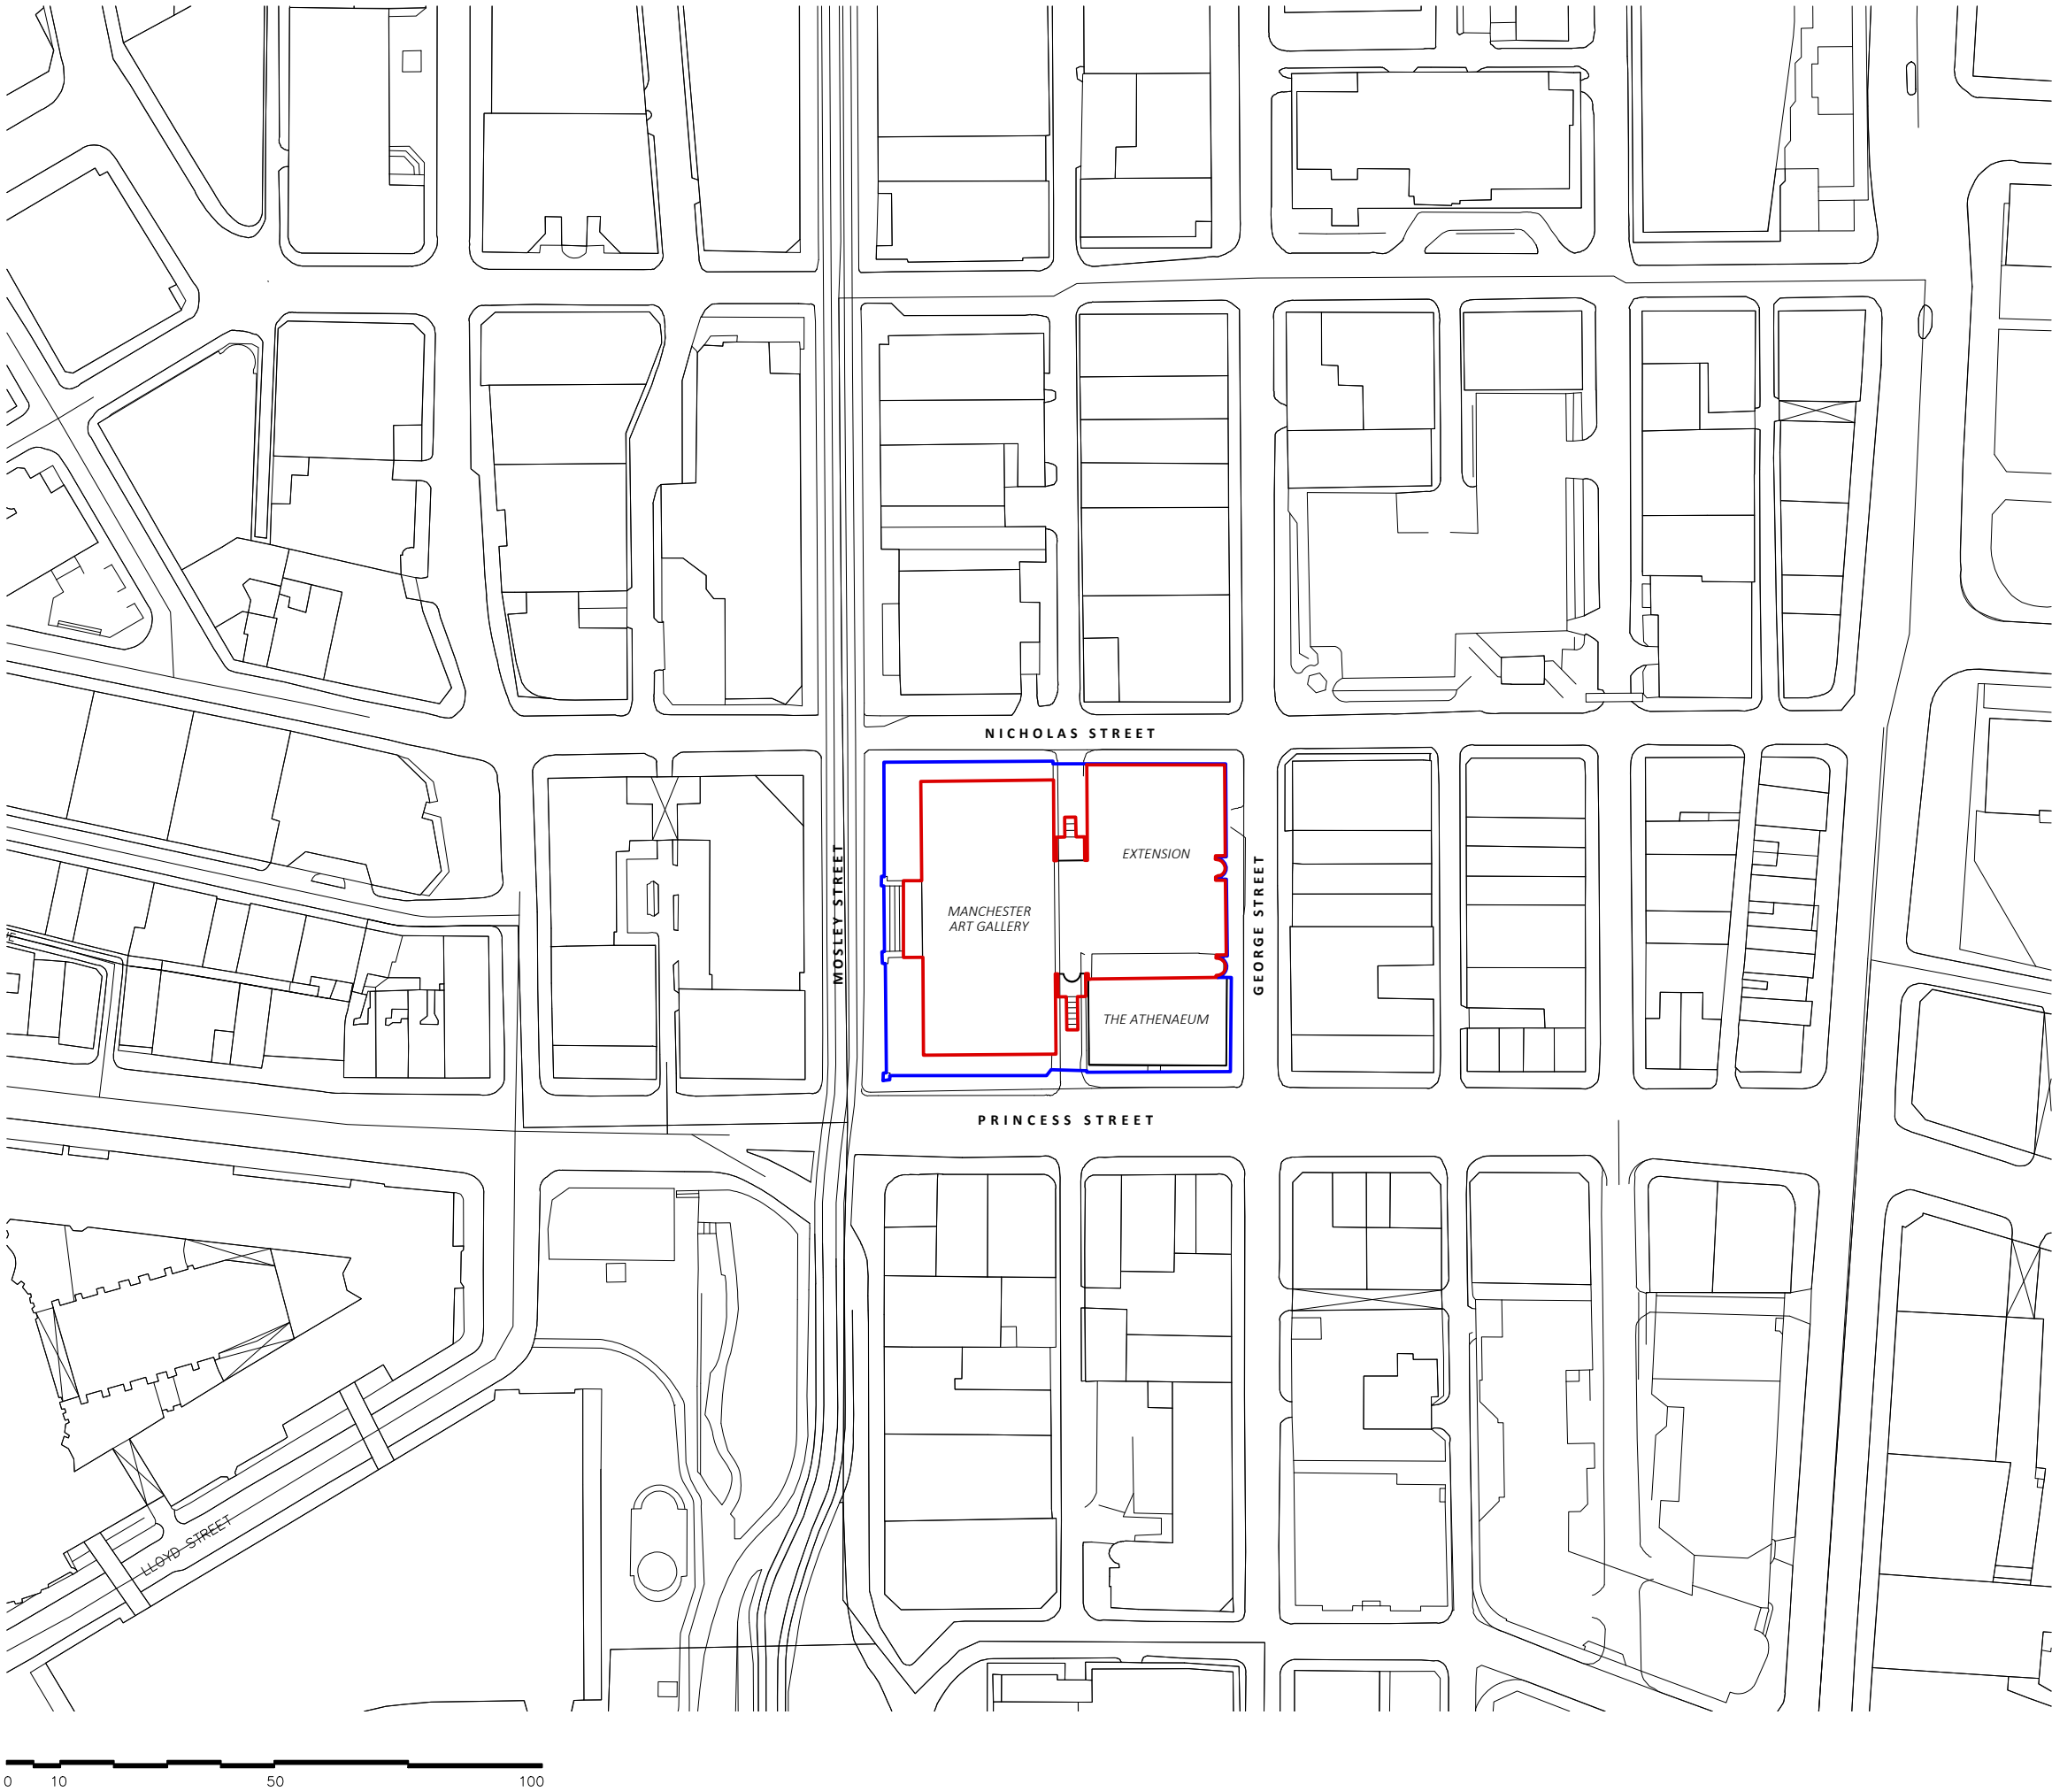

Note:
Do not scale from this drawing.
Dimensions are to be checked on site.
If in doubt please ask.

KEY



Site Application Extent

Site Ownership Boundary

P01 23/06/23 Listed Building Consent Application Issue

Rev Date/Intls Details

© The moral rights of the author are hereby asserted.
This drawing and design is the sole property of Buttress Ltd and must not be reproduced without permission.
Buttress Ltd is Registered in England and Wales: 5363573



MANCHESTER
CITY COUNCIL

Buttress

41 Bengal St
Manchester
M4 6AF

T 0161 236 3303
E contact@buttress.net
W www.buttress.net

Project Title Manchester Art Gallery
Client Manchester City Council
Location Mosley Street, Manchester

Drawing Title Site Location Plan

Date 23/06/23 Scale 1:1250
Checked EK Orig Paper Size A3

Status Preliminary

Project: Origin: Zone: Level: Type: Role: Code: Number: Rev:

MAG-BUT-00-RL-DR-A-91-0002 P01