
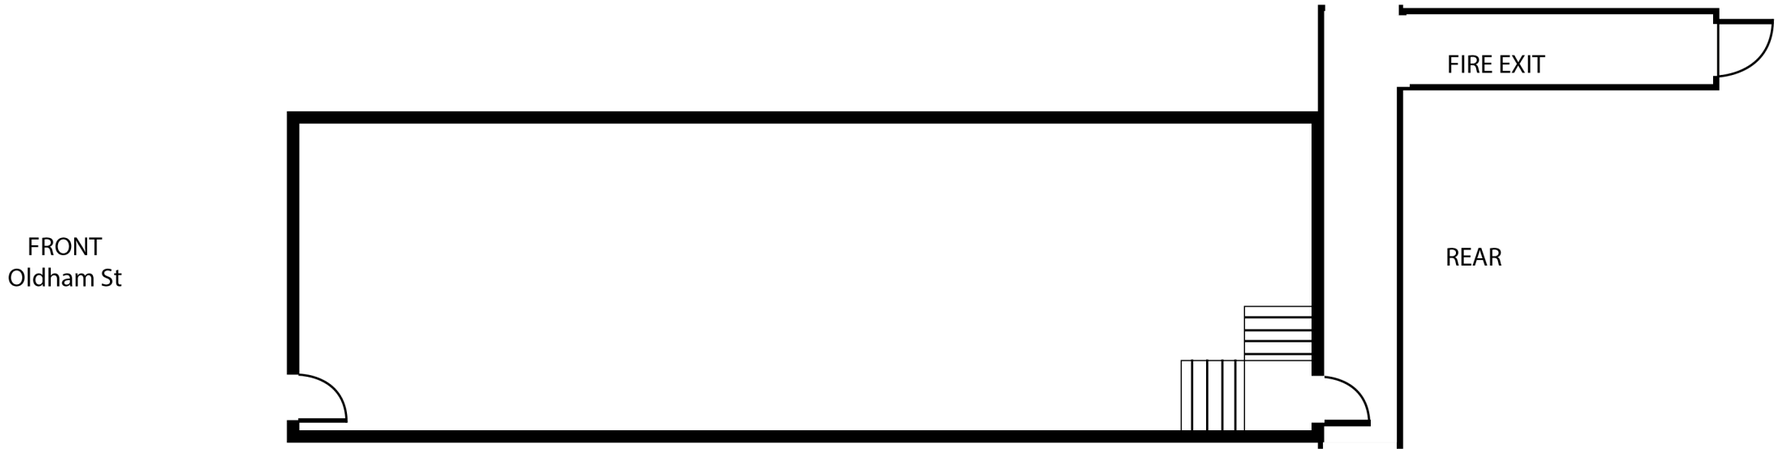


1m

10m

89 Oldham Street = CURRENT Ground Floor

SCALE 1:100 SHEET SIZE: A3 N Parr 12.10.23

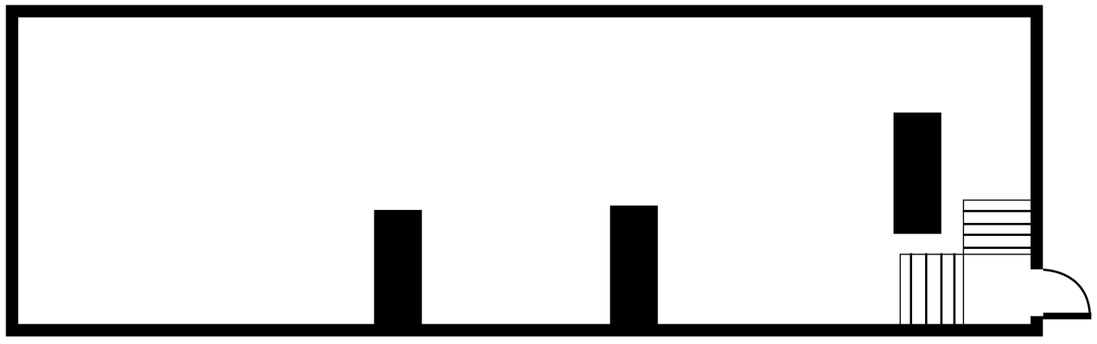

1m

10m

89 Oldham Street = CURRENT

Basement

SCALE 1:100 SHEET SIZE: A3

N Parr 12.10.23