
**Location Plan**

Site Address: **Easting: 385311 Northing: 398962**

PlanningPortal

Date Produced: **10-Oct-2023**

Scale: **1:1250 @A4**

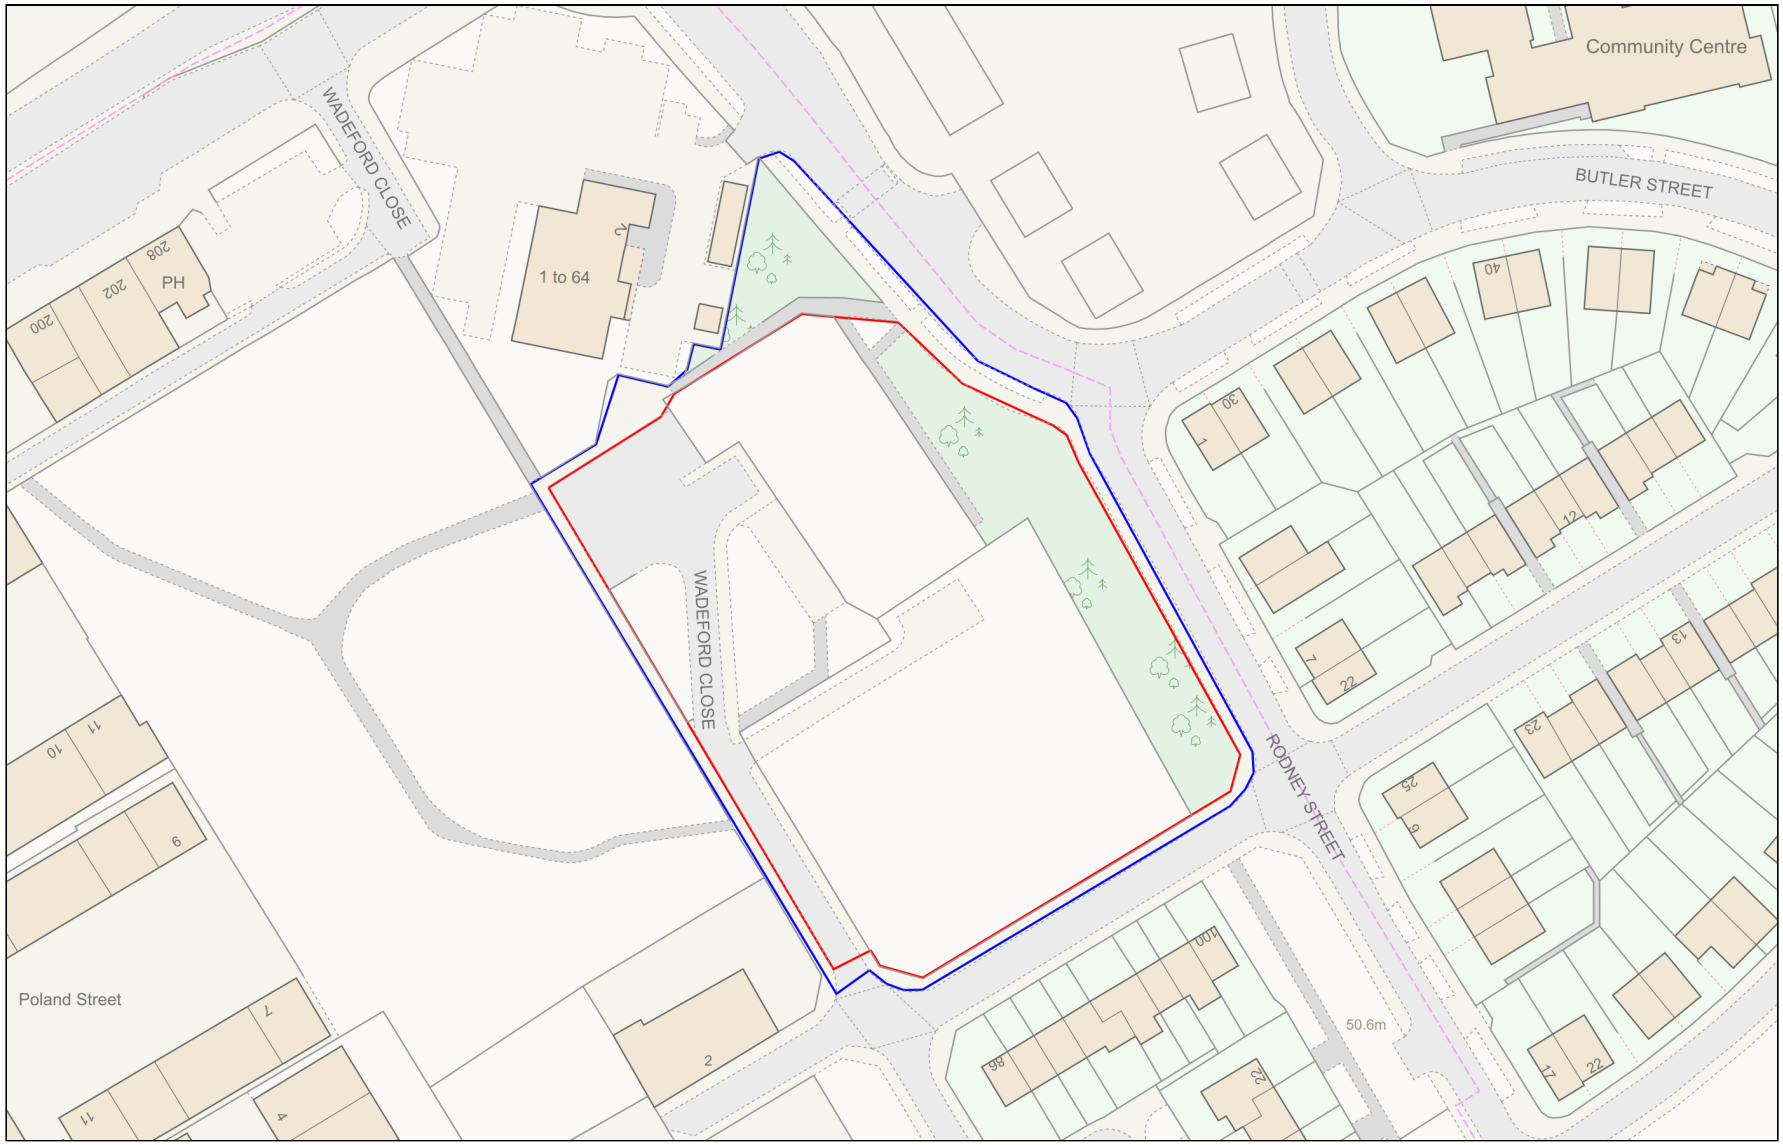


Planning Portal Reference: **PP-12145684v1**

Powered By TerraQuest

© Crown copyright and database rights 2023 OS 100042766